




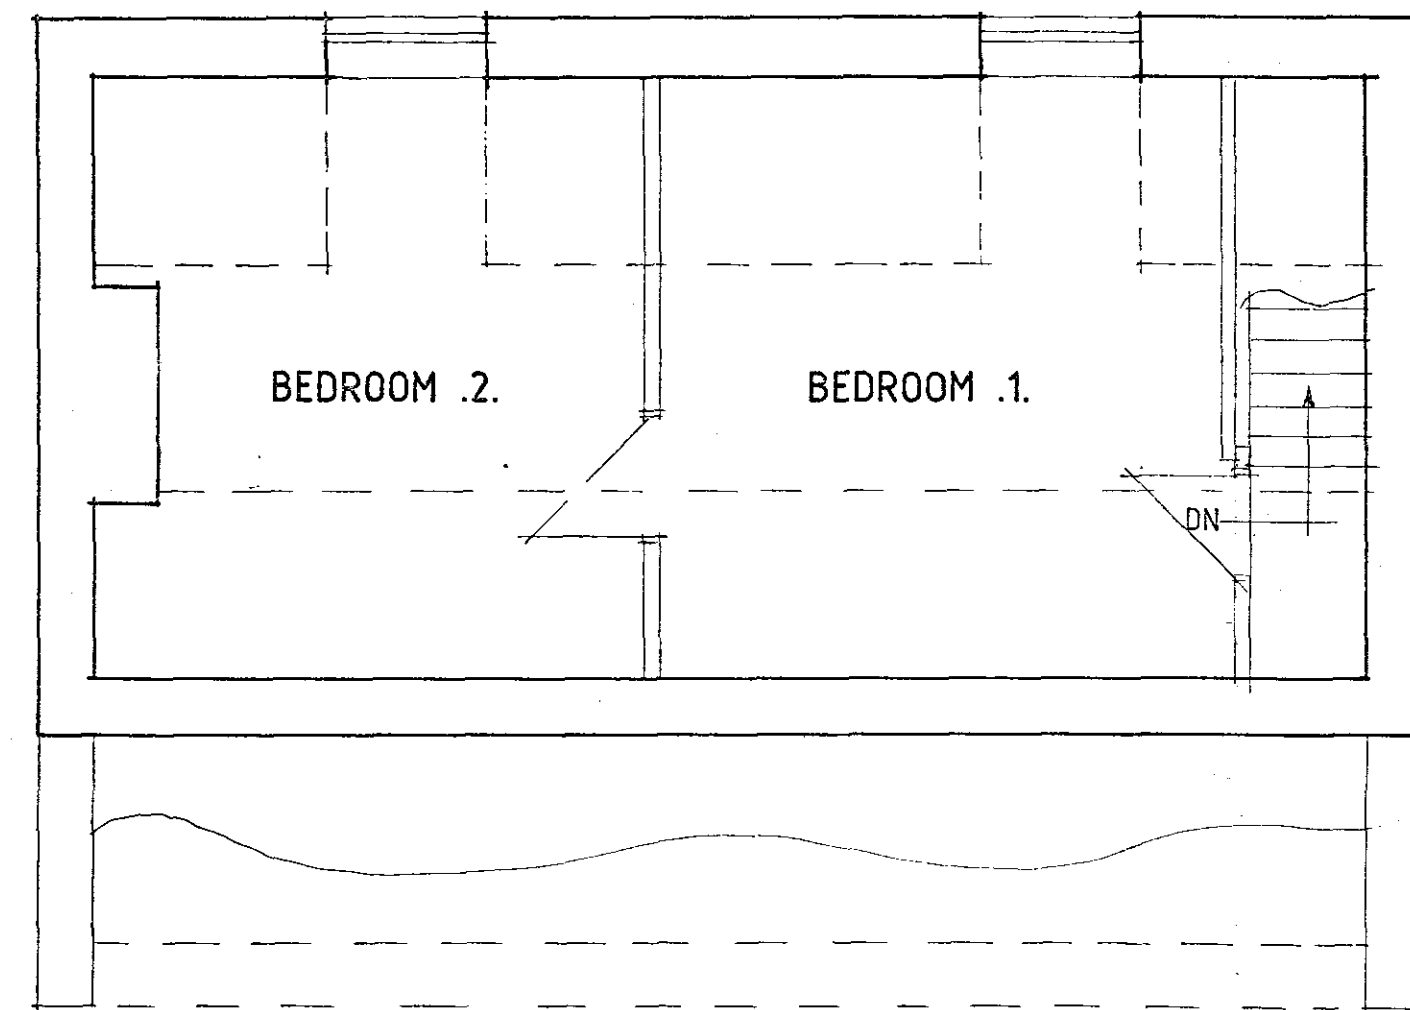


FIRST FLOOR PLAN

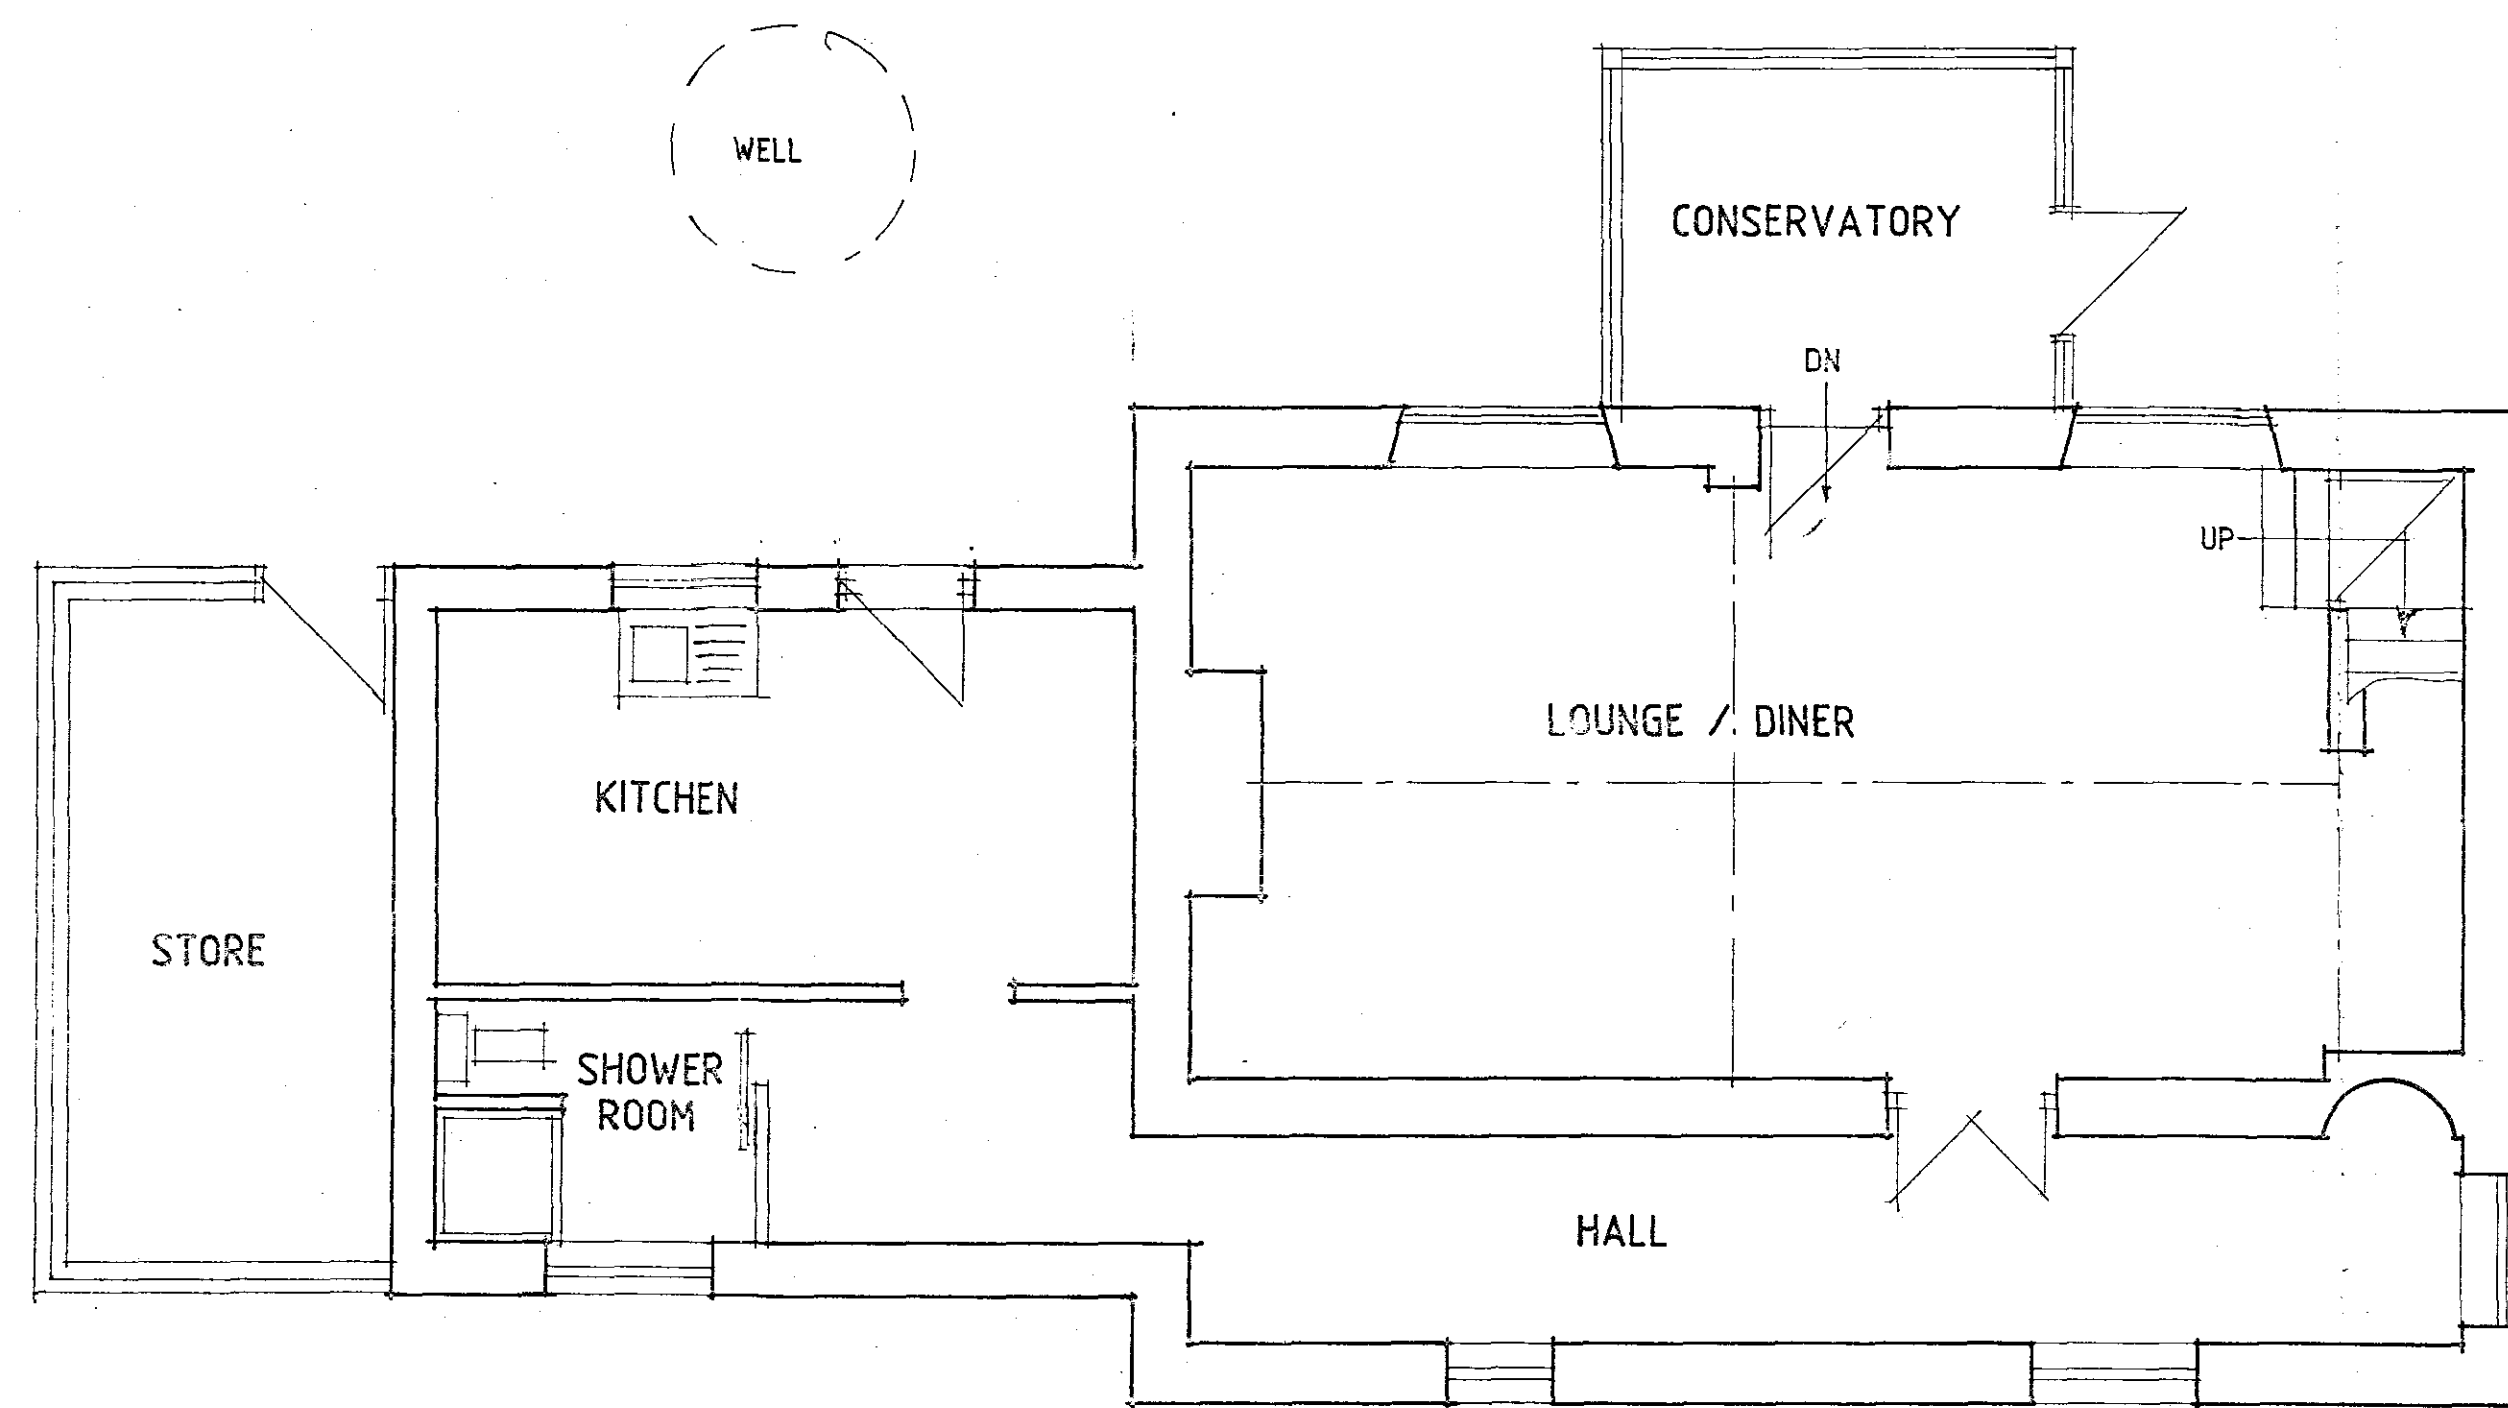


GROUND FLOOR PLAN

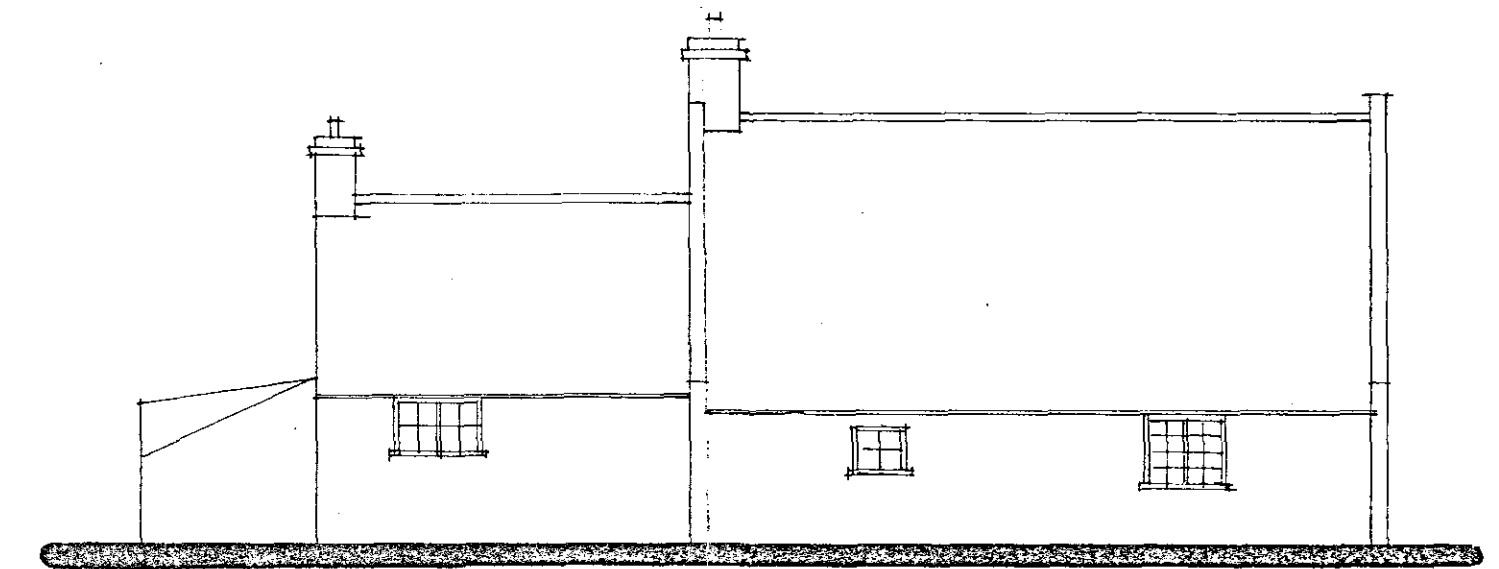


FRONT

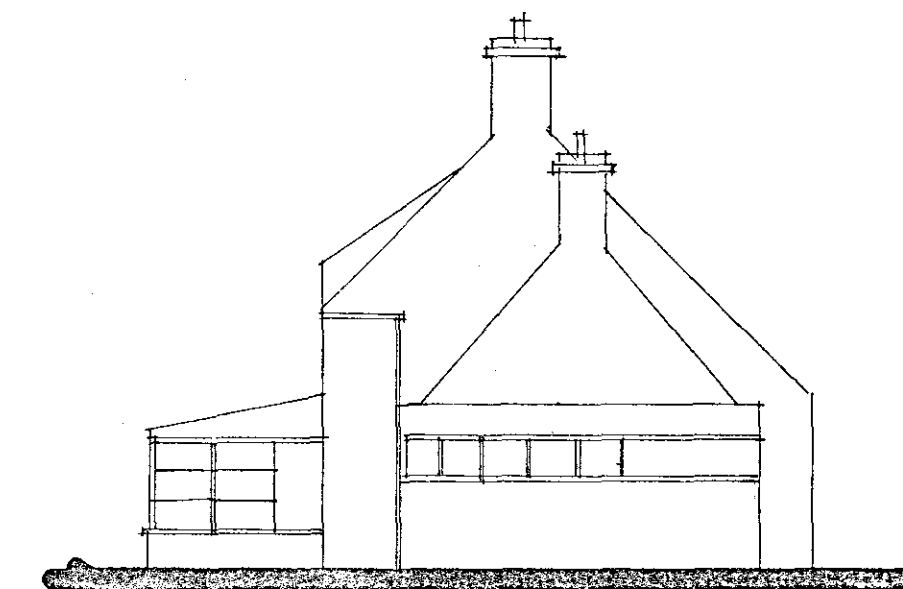

SIDE

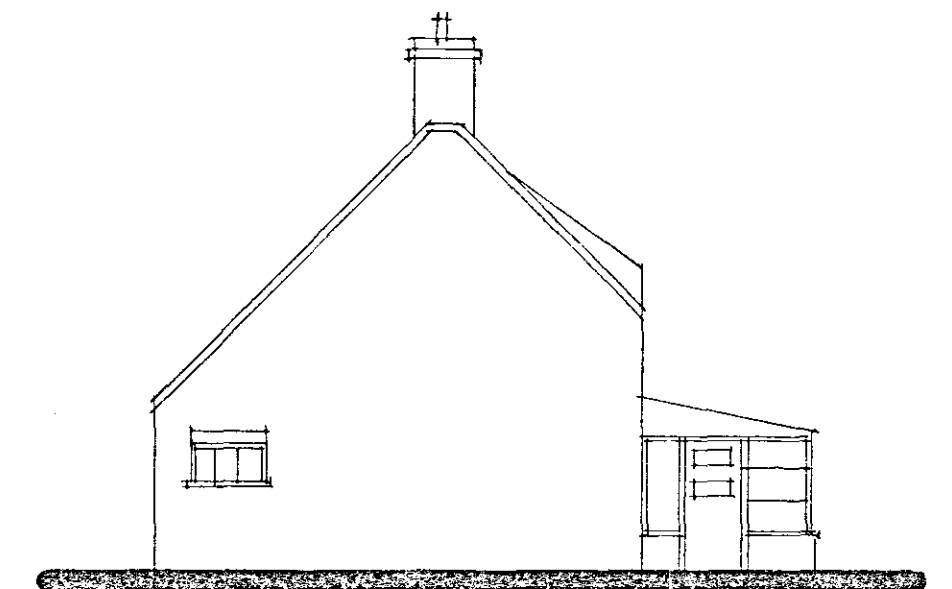

SIDE

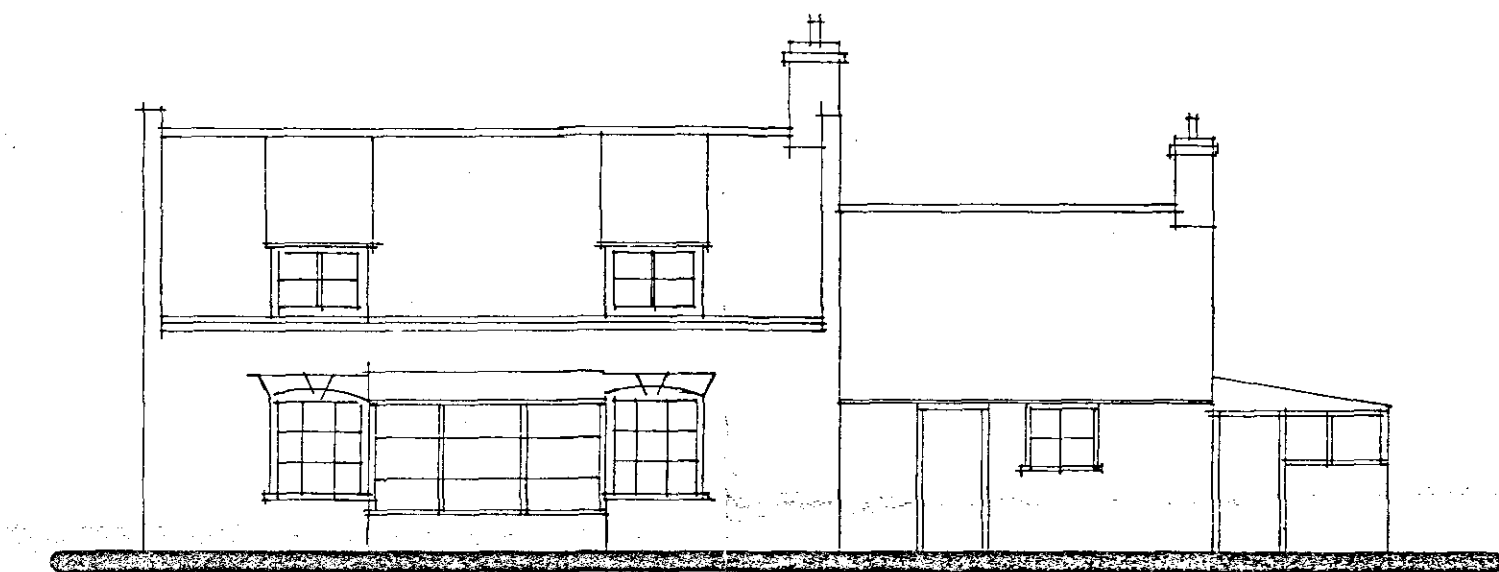

REAR

Planning & Development
- 6 OCT 2004
Ref: 1338/04

Status
CONSULTANTS IN ARCHITECTURE & PLANNING

PROPOSED EXTENSION TO
THE OLD COTTAGE, NORTONS
LANE, HOLBEACH FOR

MR. R. HAMPTON

PLAN AS EXISTING

**DETERMINED
PLAN**

1:100 1:50 SD04-056/1

JUNE -04 B.GILHAM.

7 Edinburgh Walk, Holbeach,
Spalding, Lincs. PE12 7AP
Tel: 01406 424343 Fax: 01406 490702

