




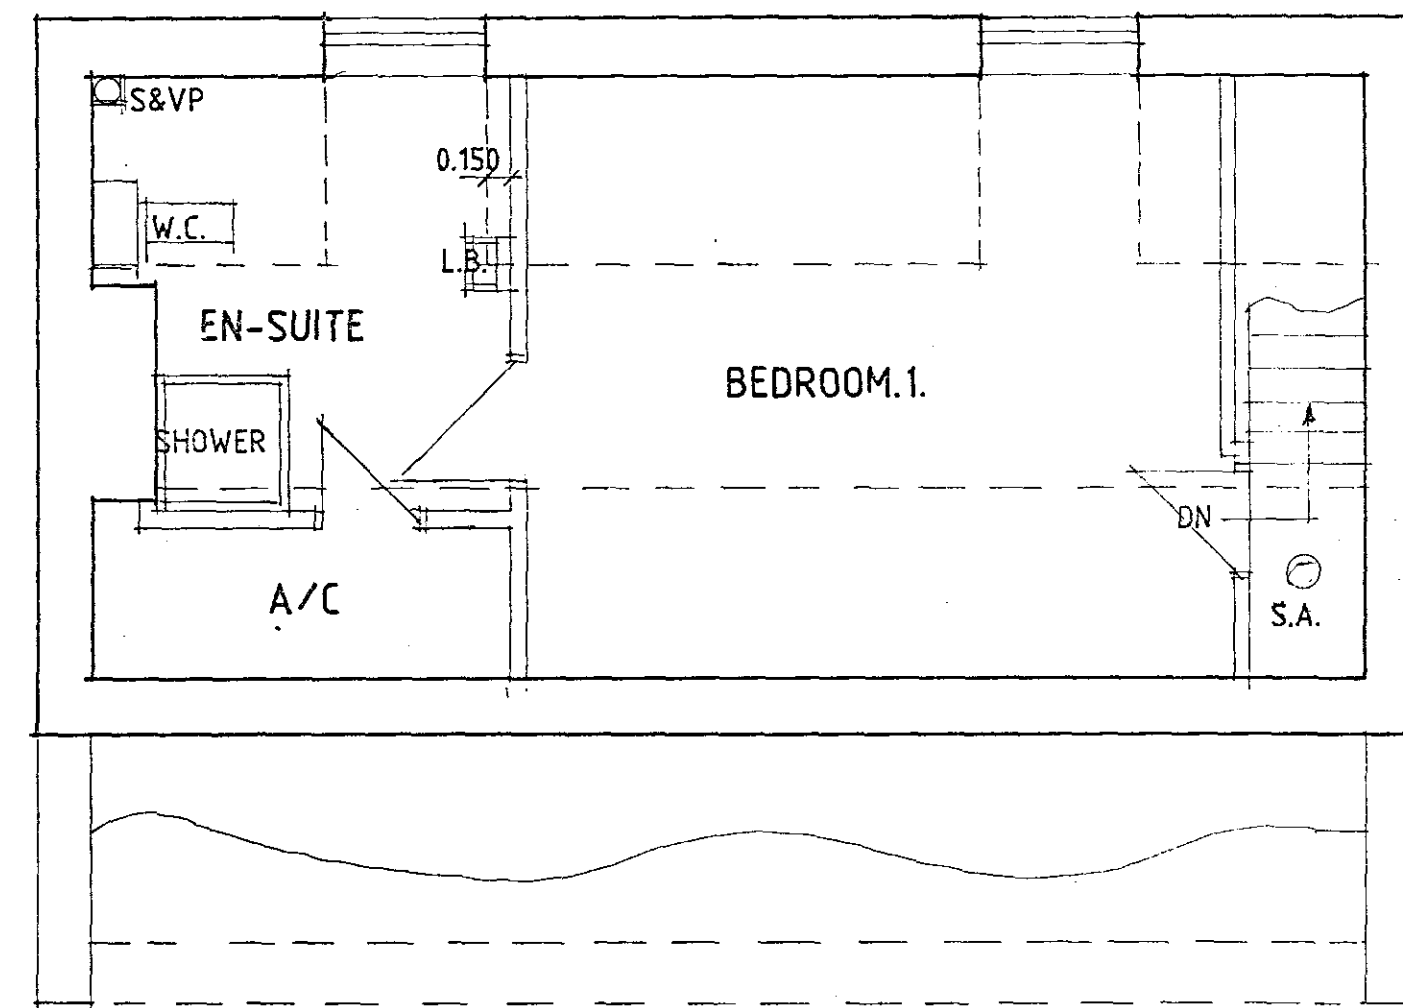


FIRST FLOOR PLAN

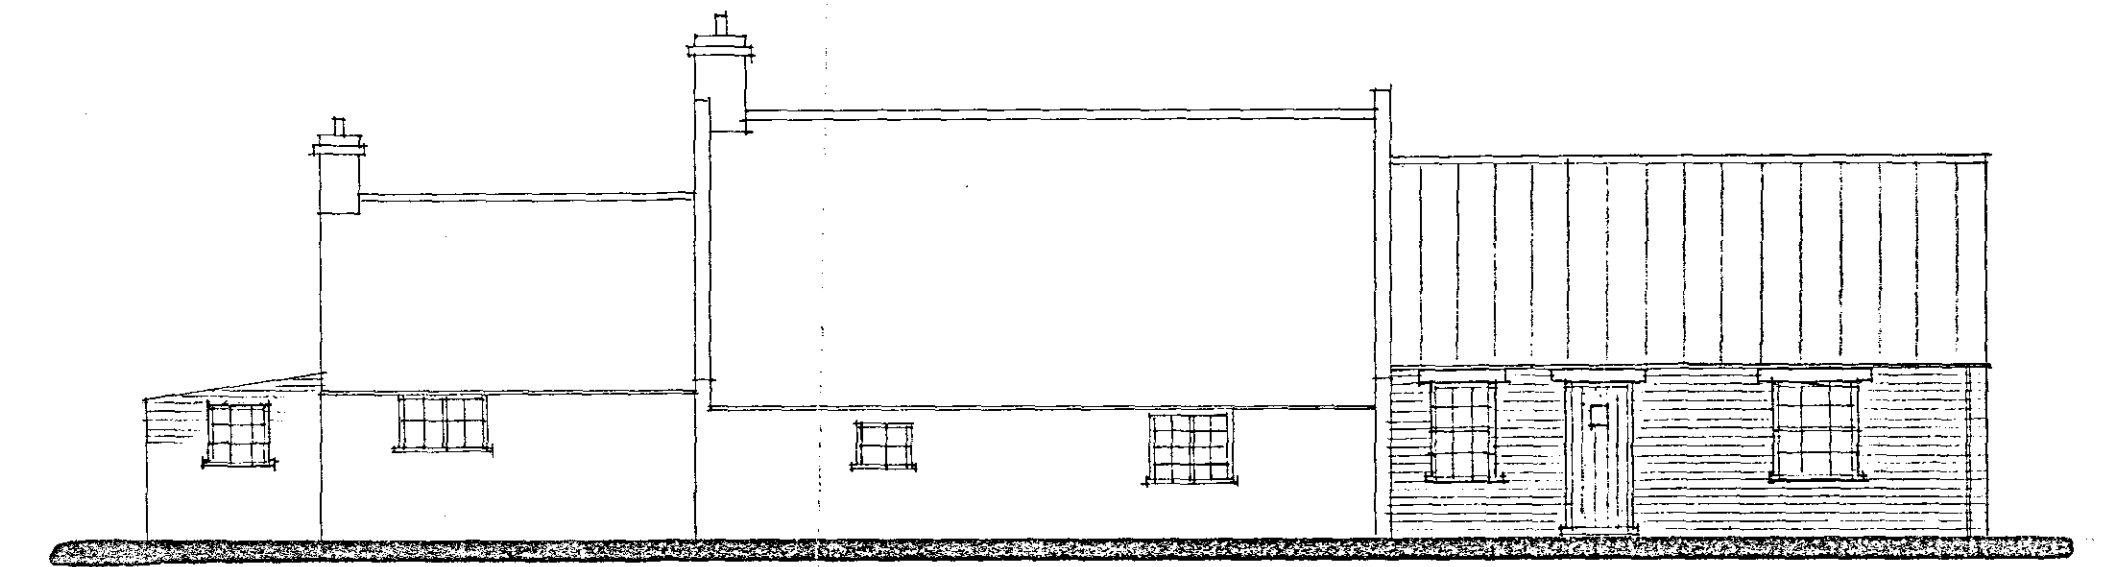


FRONT

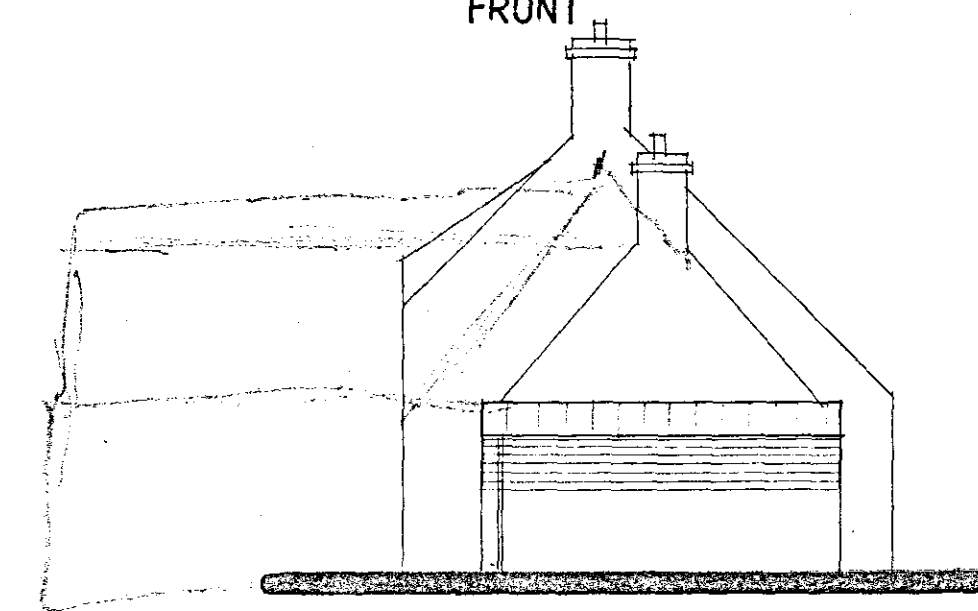


SIDE

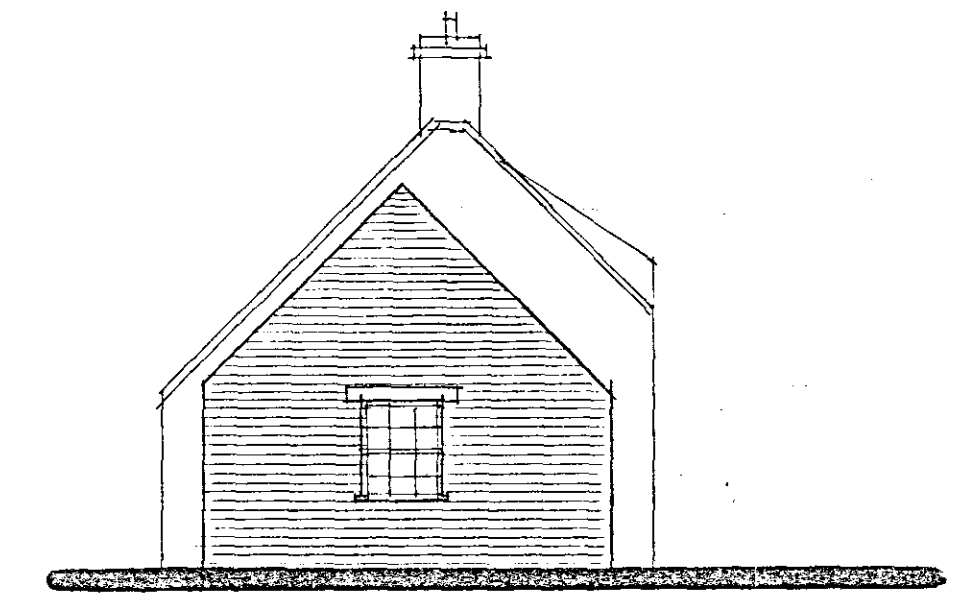

SIDE

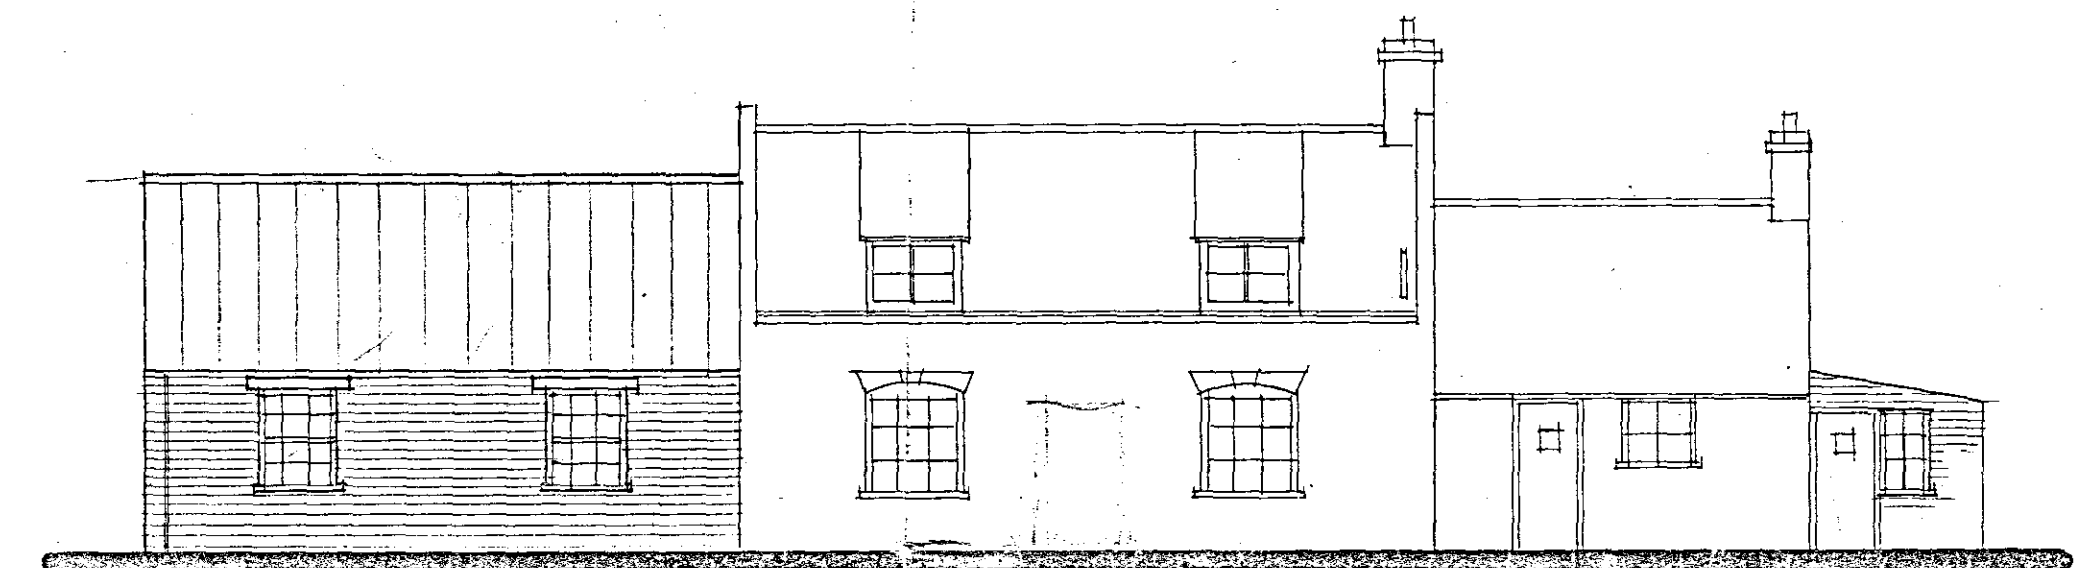

REAR

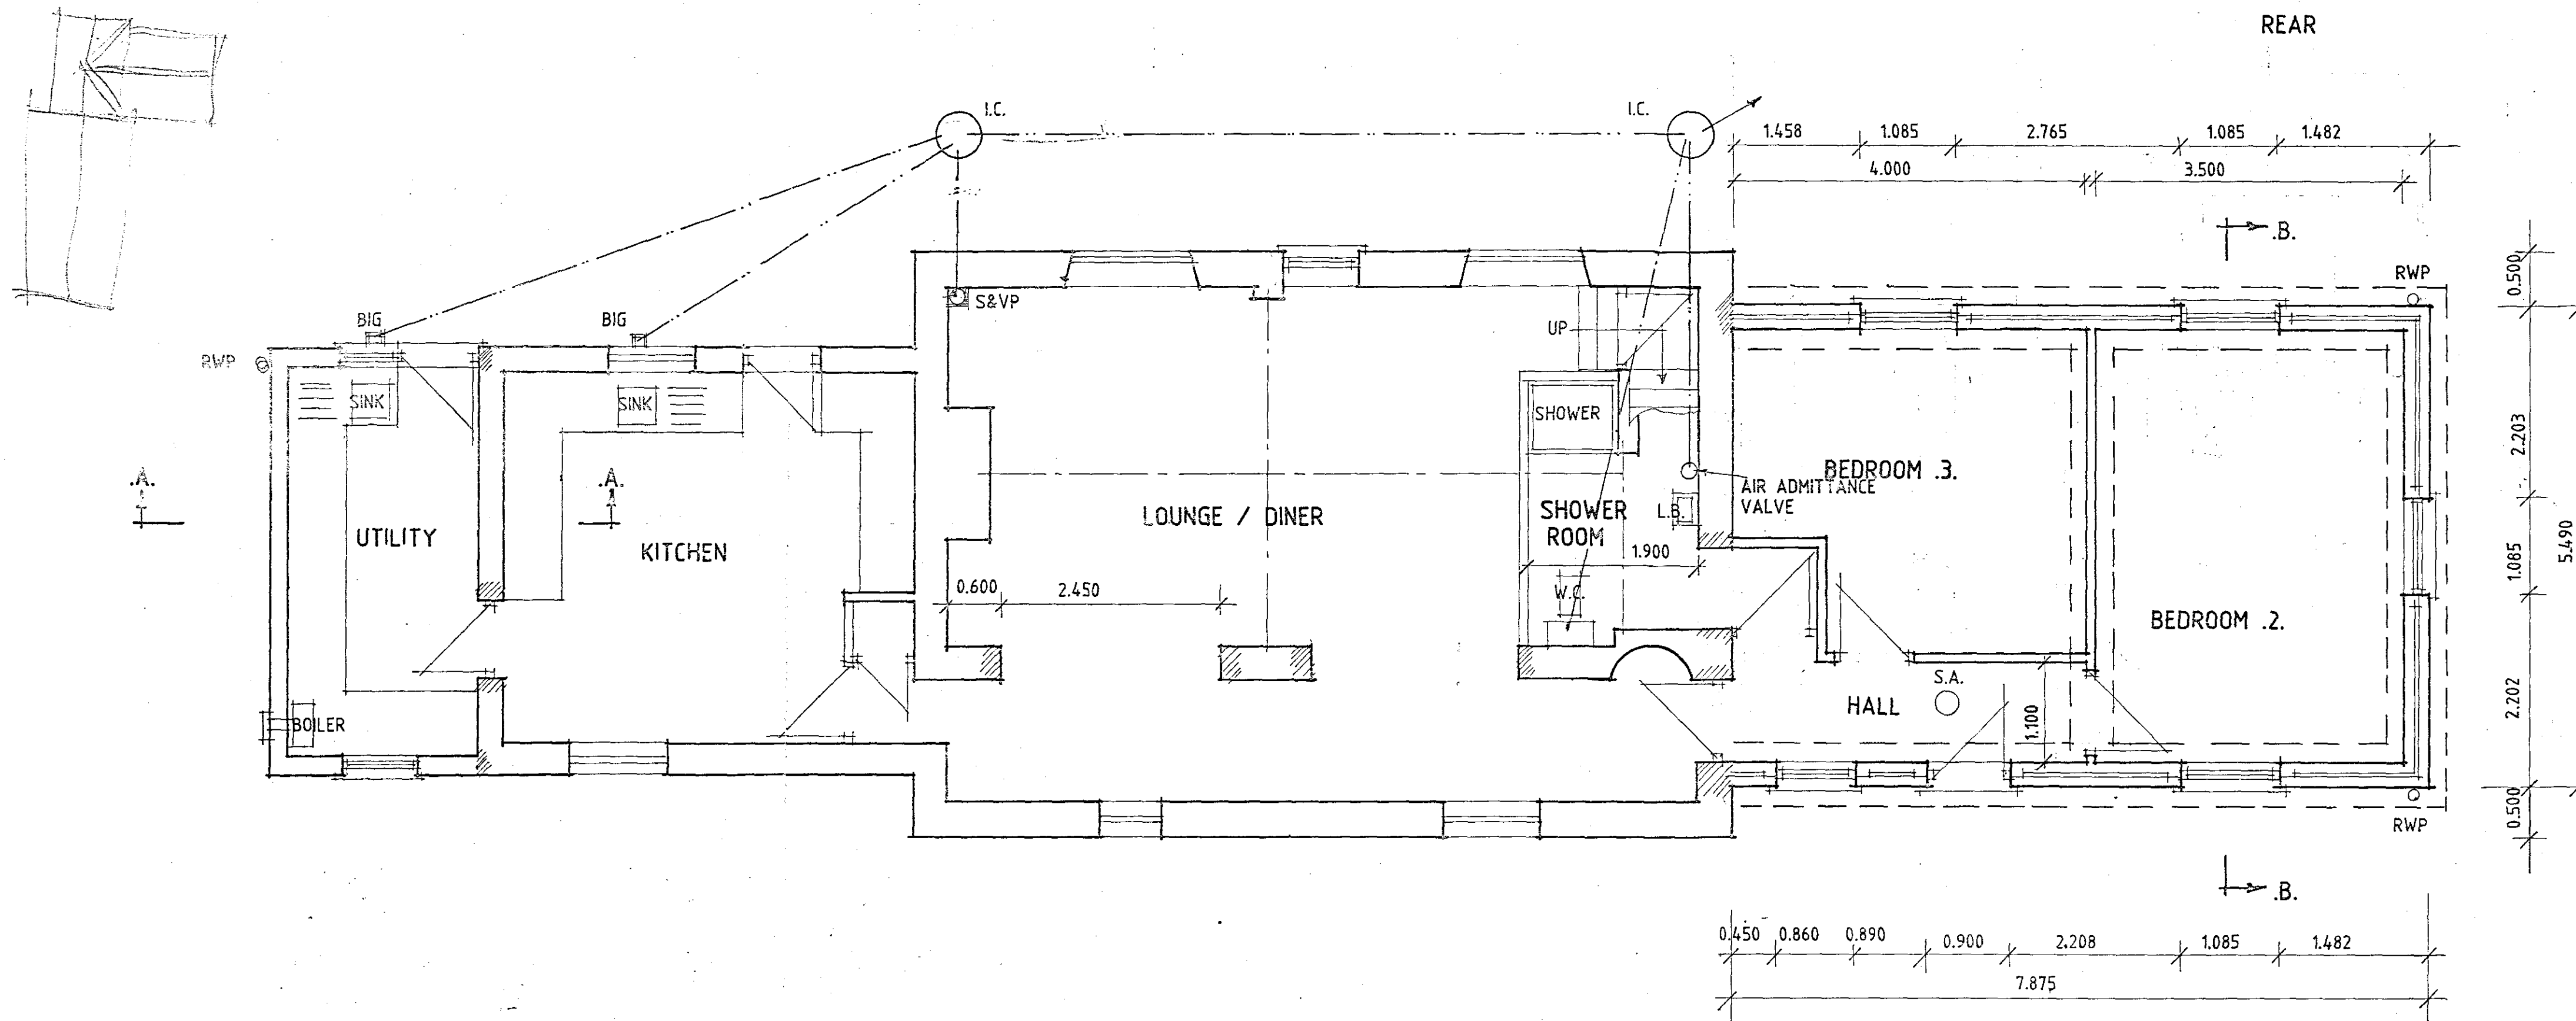

GROUND FLOOR PLAN

Planning & Development
8 OCT 2004
Ref: 1338/04

B - DETAILS ADDED - 23.9.04
A - DESIGN ALTS - 27.8.04

Status
DESIGN
CONSULTANTS IN ARCHITECTURE & PLANNING

PROPOSED EXTENSION TO
THE OLD COTTAGE, NORTONS
LANE, HOLBEACH FOR

MR. R. HAMES.

**DETERMINED
PLAN**

1:100 1:50 SD04-056/2
JUNE-04 B.GILHAM.

2 Edinburgh Walk, Holbeach,
Spalding, Lincs. PE12 7AP
Tel: 01406 424343 Fax: 01406 490702