




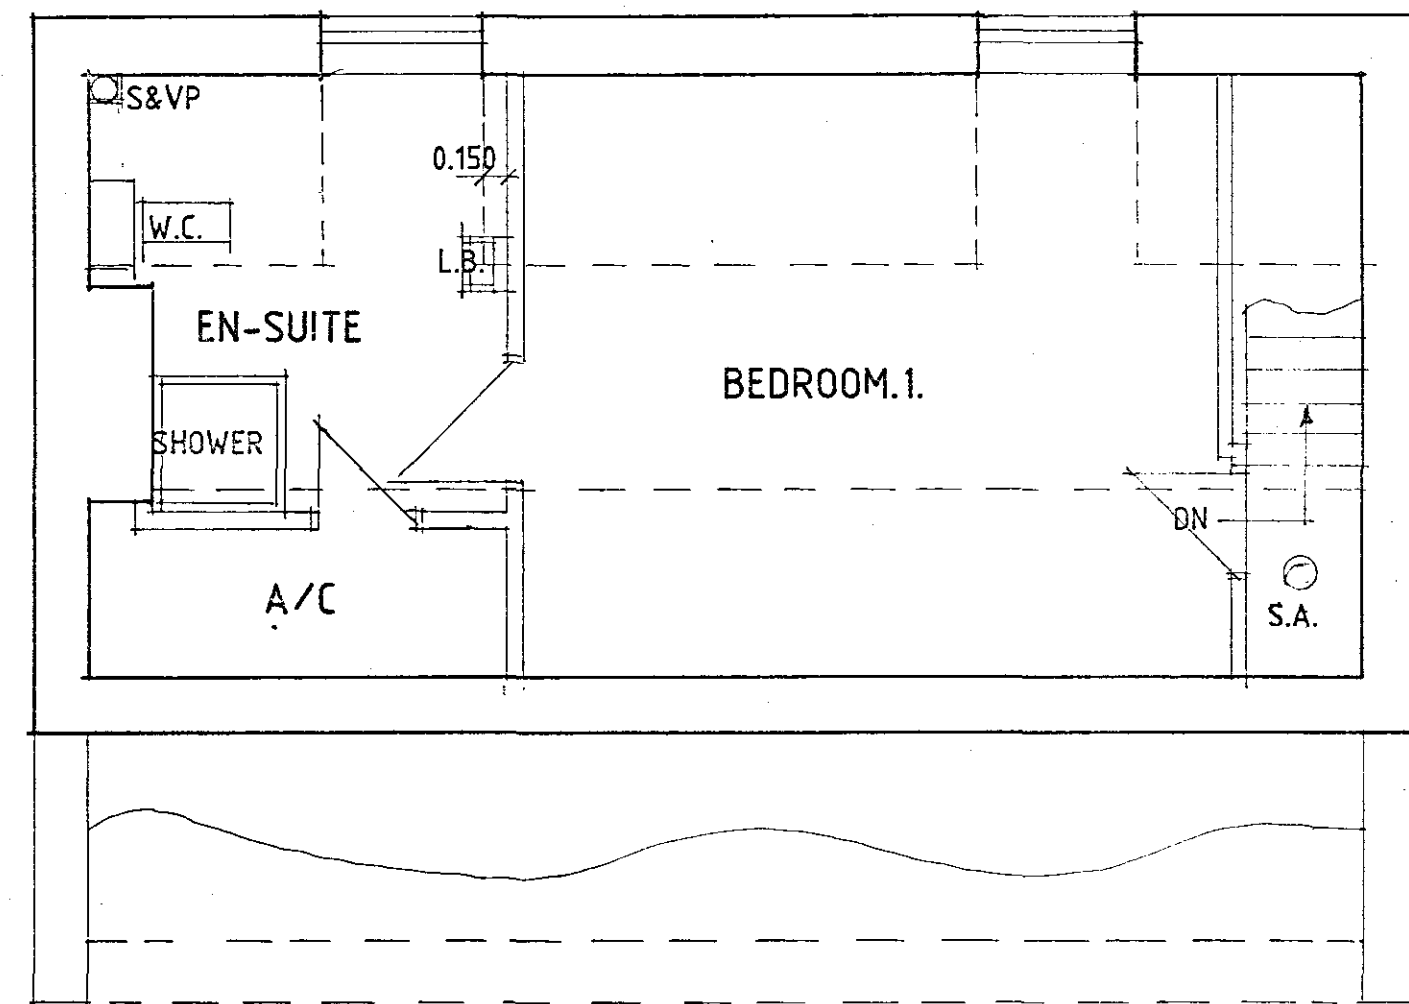


FIRST FLOOR PLAN

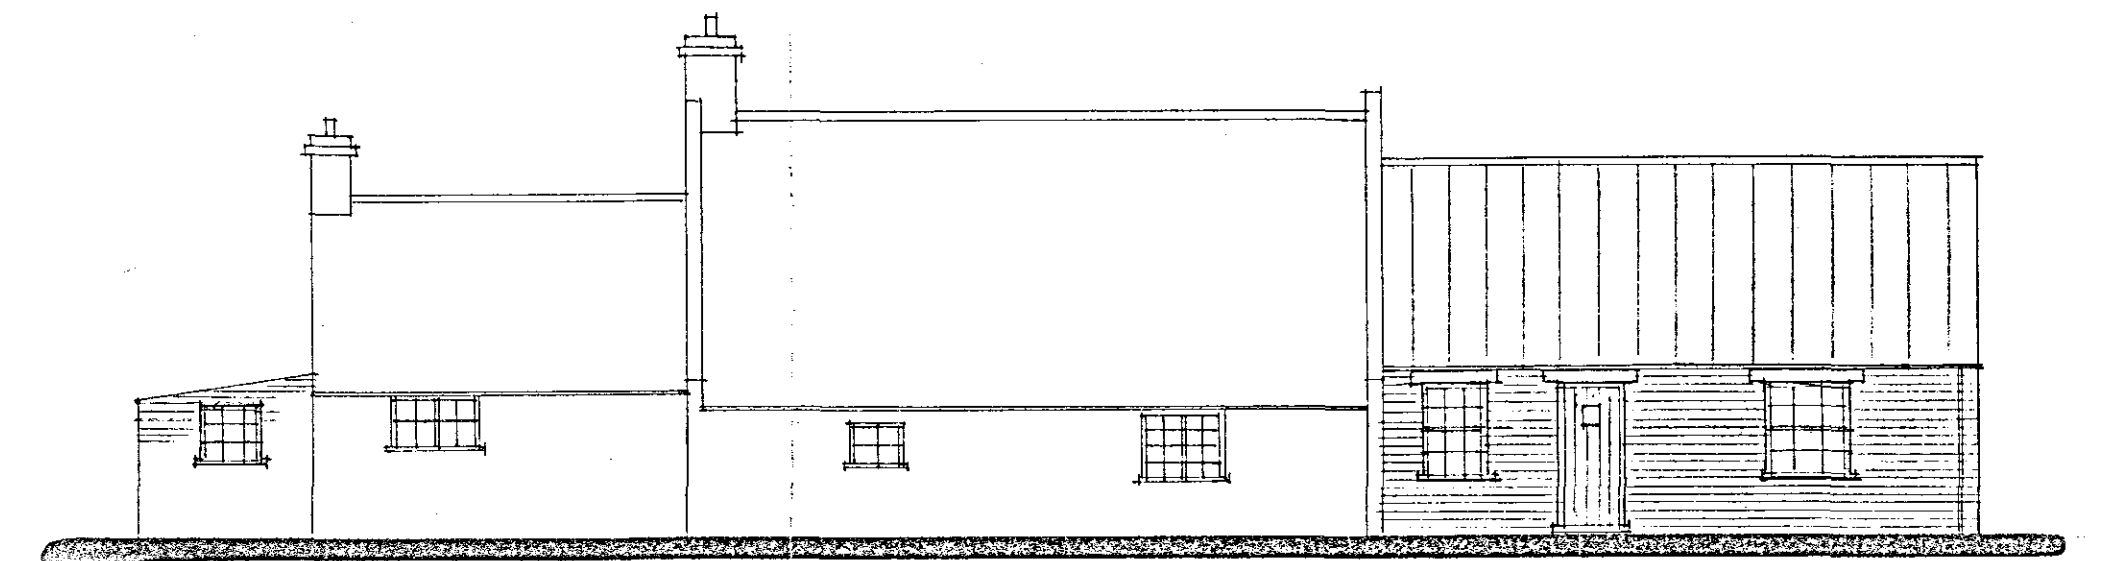


FRONT

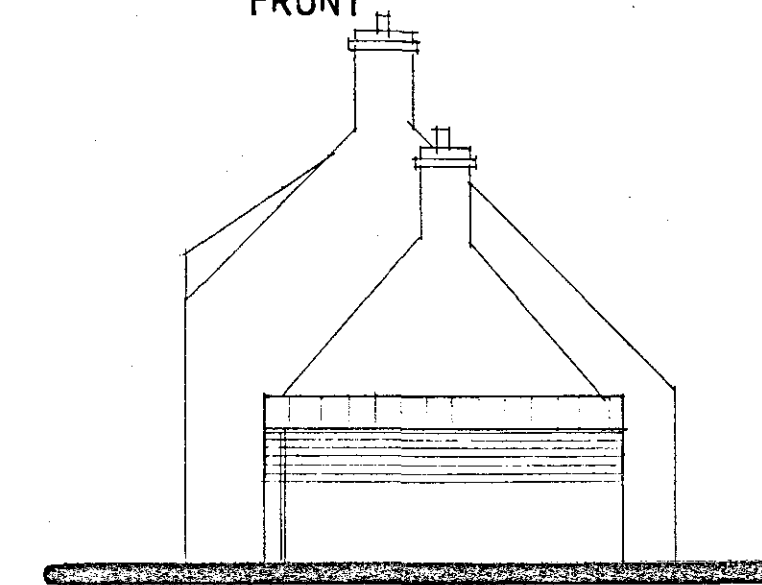


SIDE

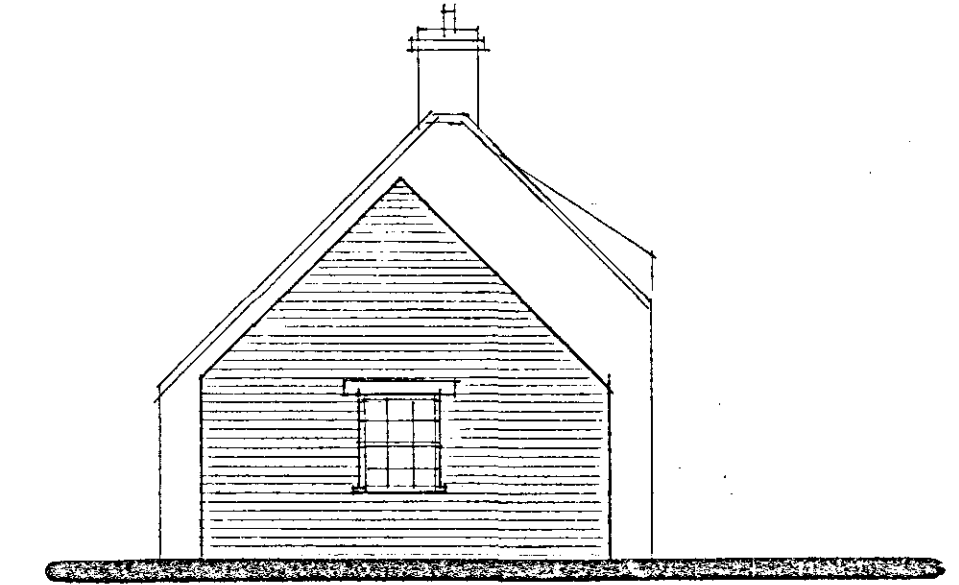

SIDE

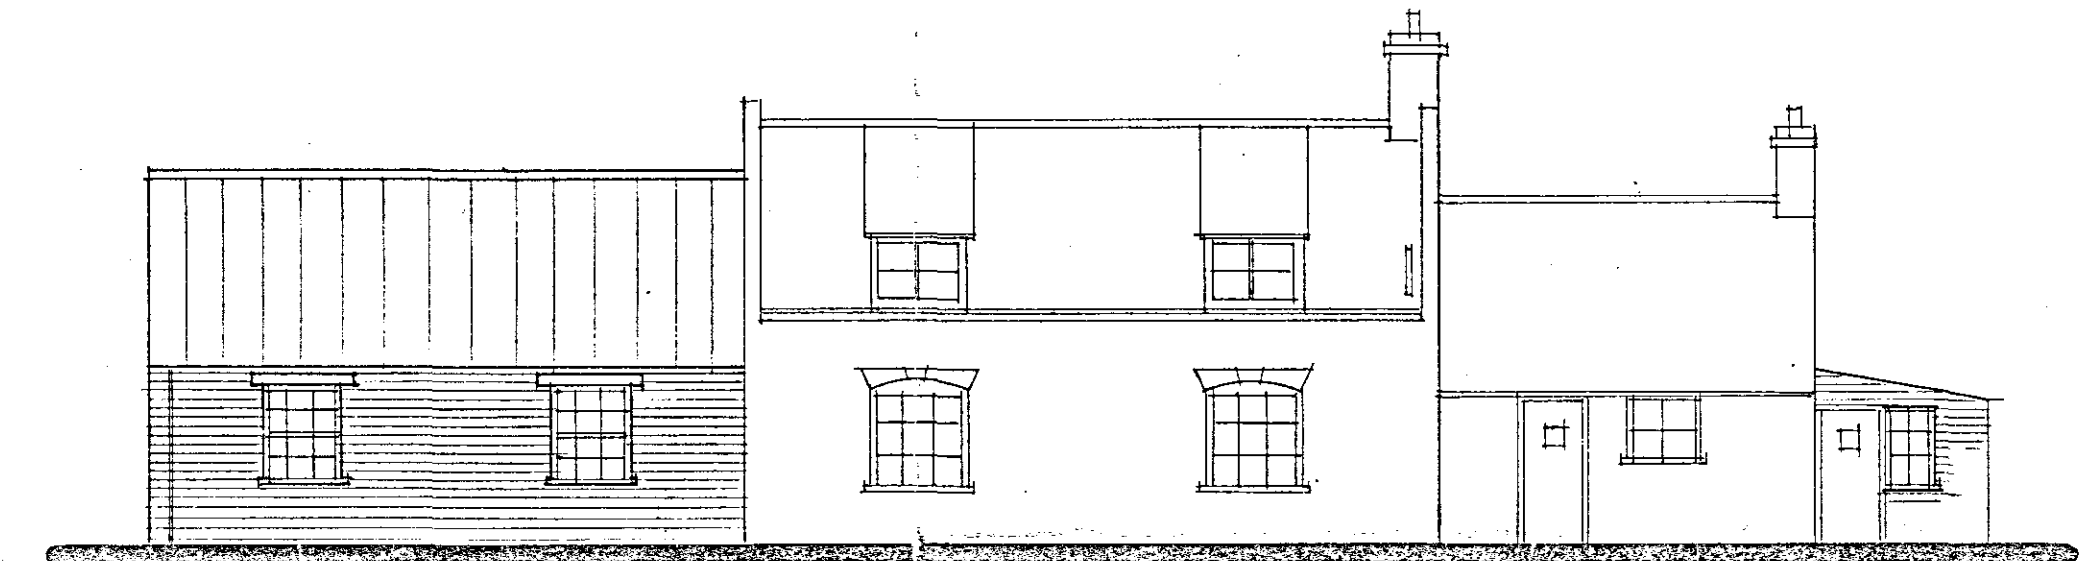

REAR

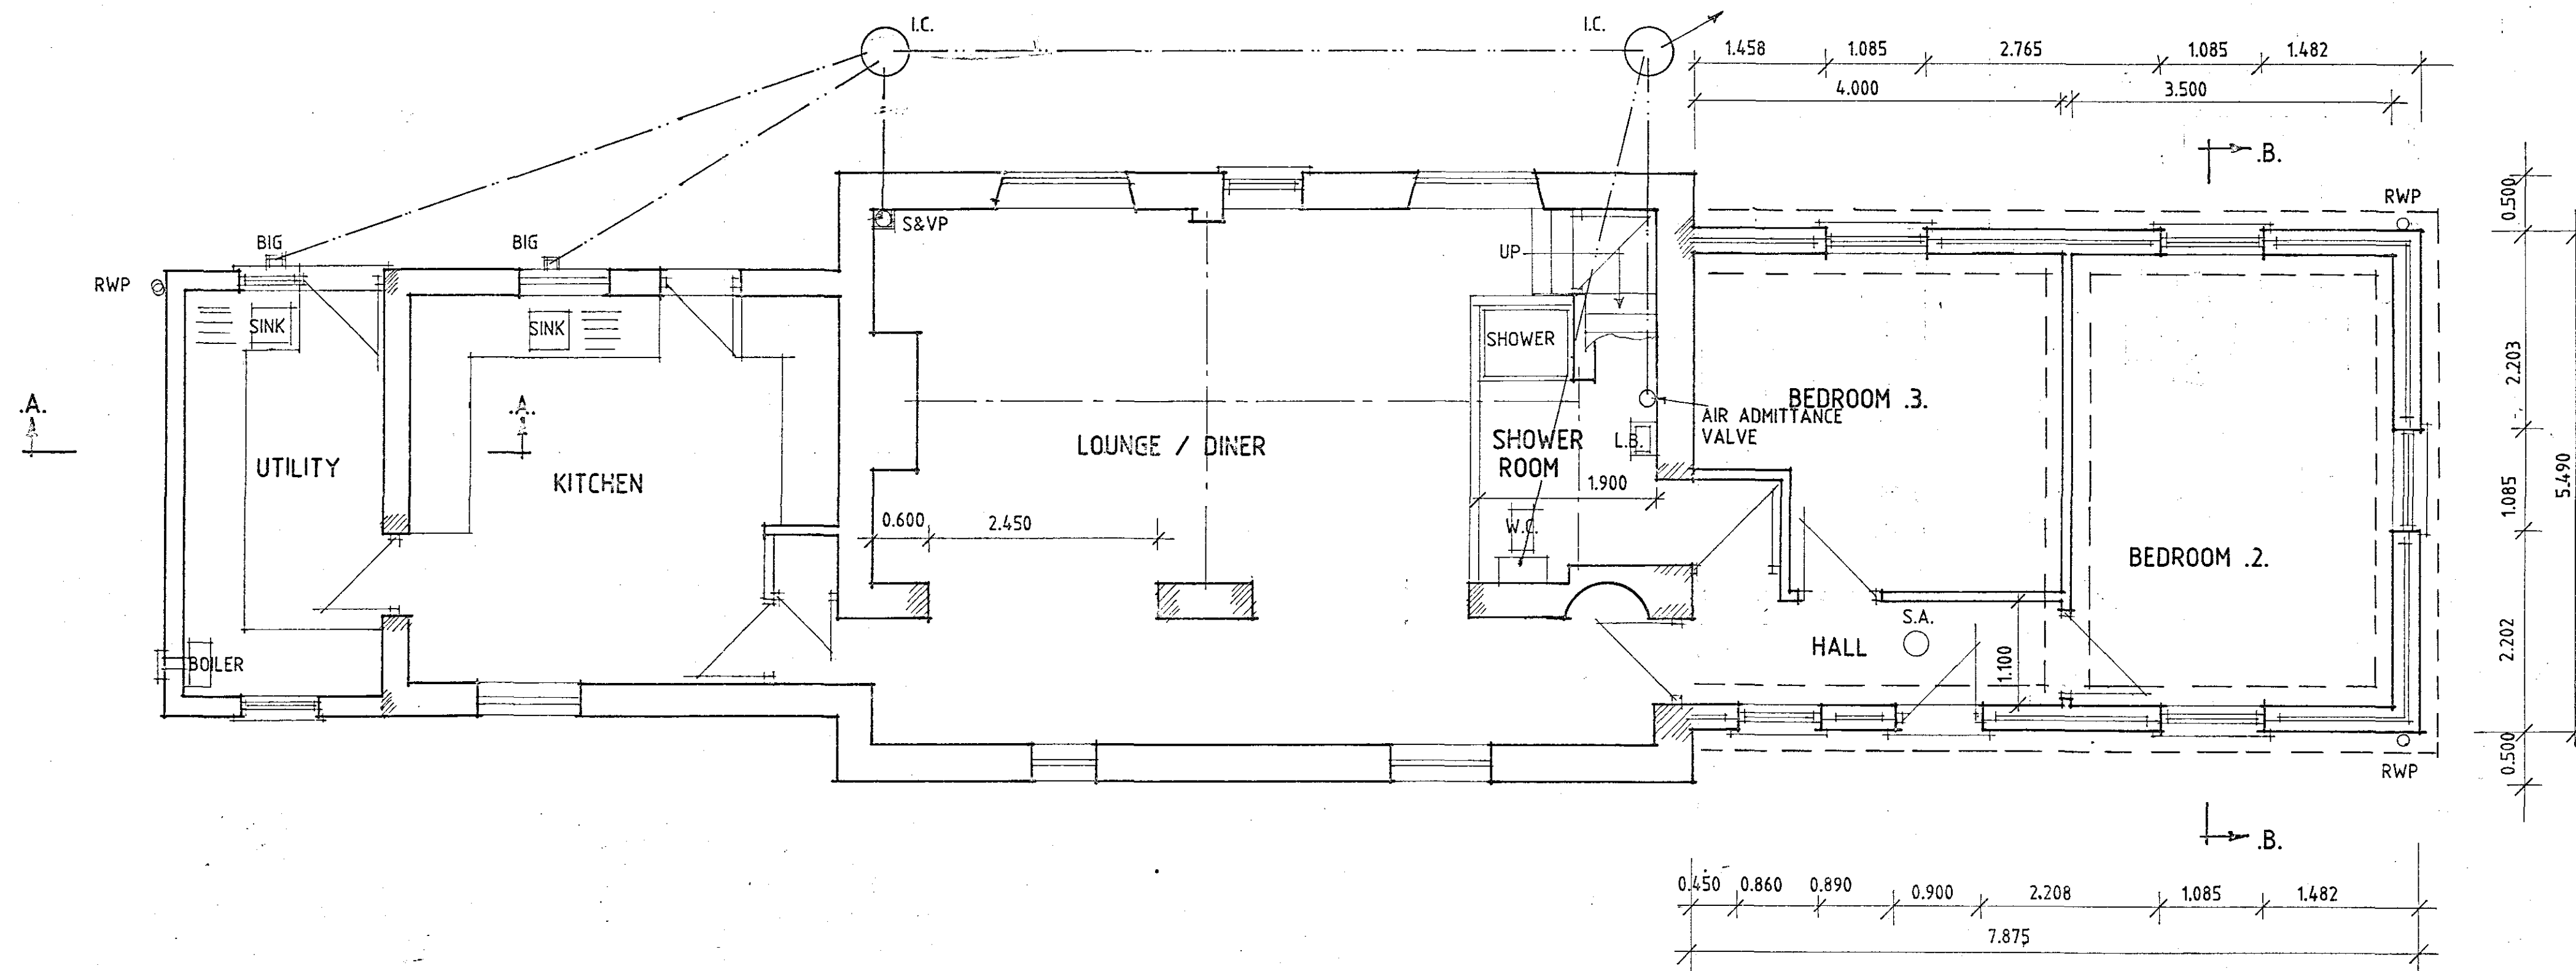

GROUND FLOOR PLAN

Planning & Development  
- 6 OCT 2004  
Ref: 1339/04

B - DETAILS ADDED 23.9.04  
A - DESIGN ALTS - 27.6.04

**Status**  
CONSULTANTS IN ARCHITECTURE & PLANNING

PROPOSED EXTENSION TO  
THE OLD COTTAGE, NORTONS  
LANE, HOLBEACH FOR

**DETERMINED PLAN**

1:100 1:50 SD04-056/2  
JUNE-04 B.GILHAM.

2 Edinburgh Walk, Holbeach,  
Spalding, Lincs. PE12 7AP.  
Tel: 01406 424343 Fax: 01406 490702

