




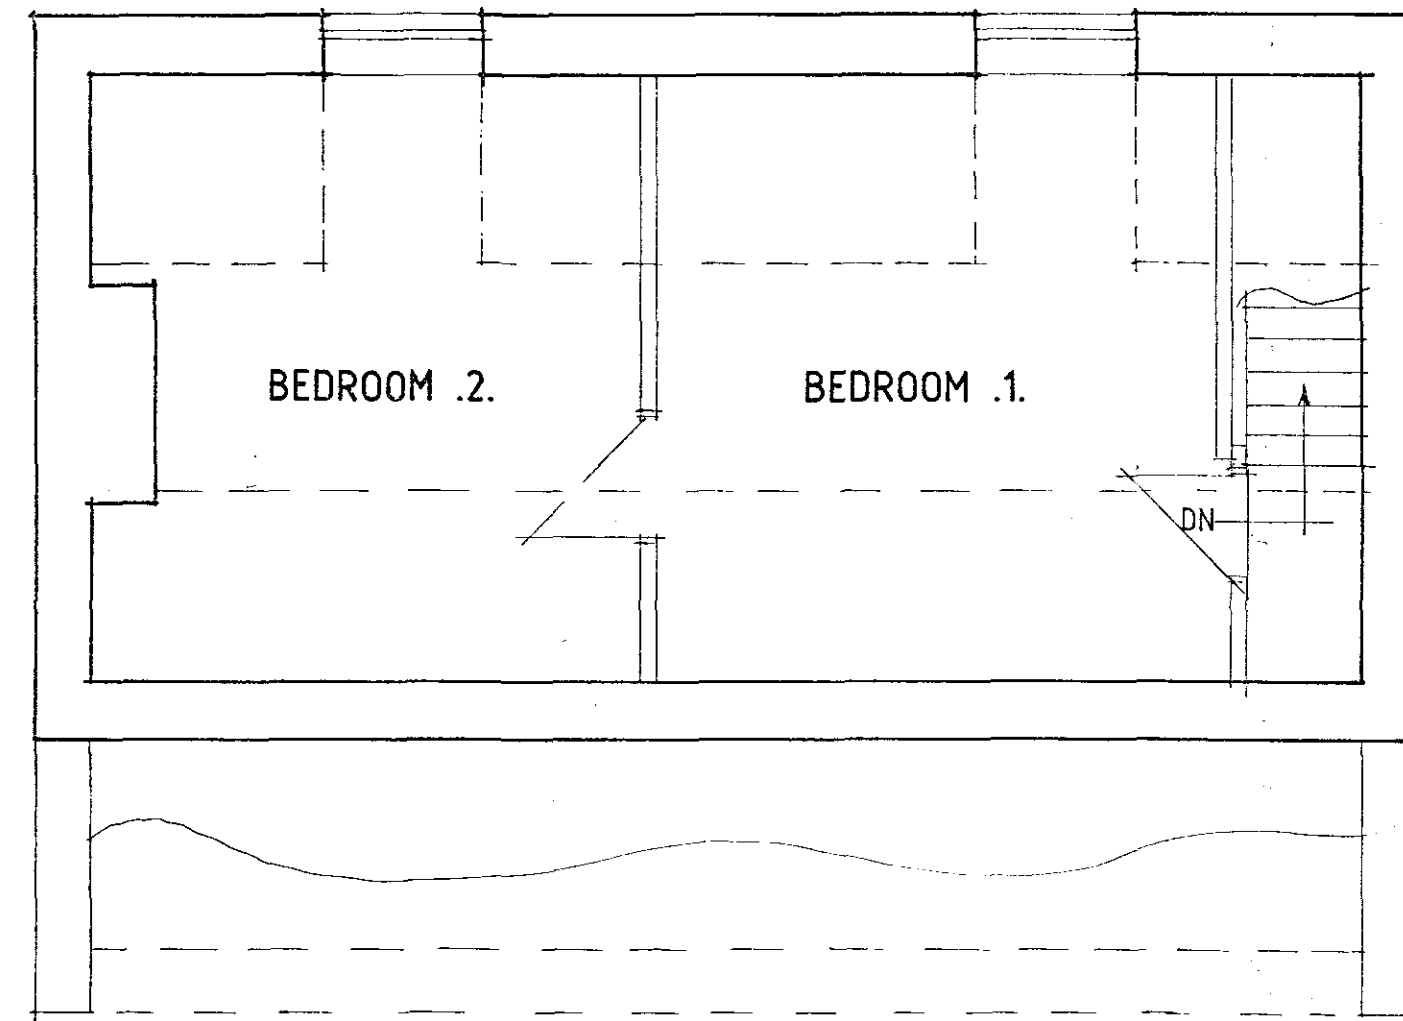


FIRST FLOOR PLAN

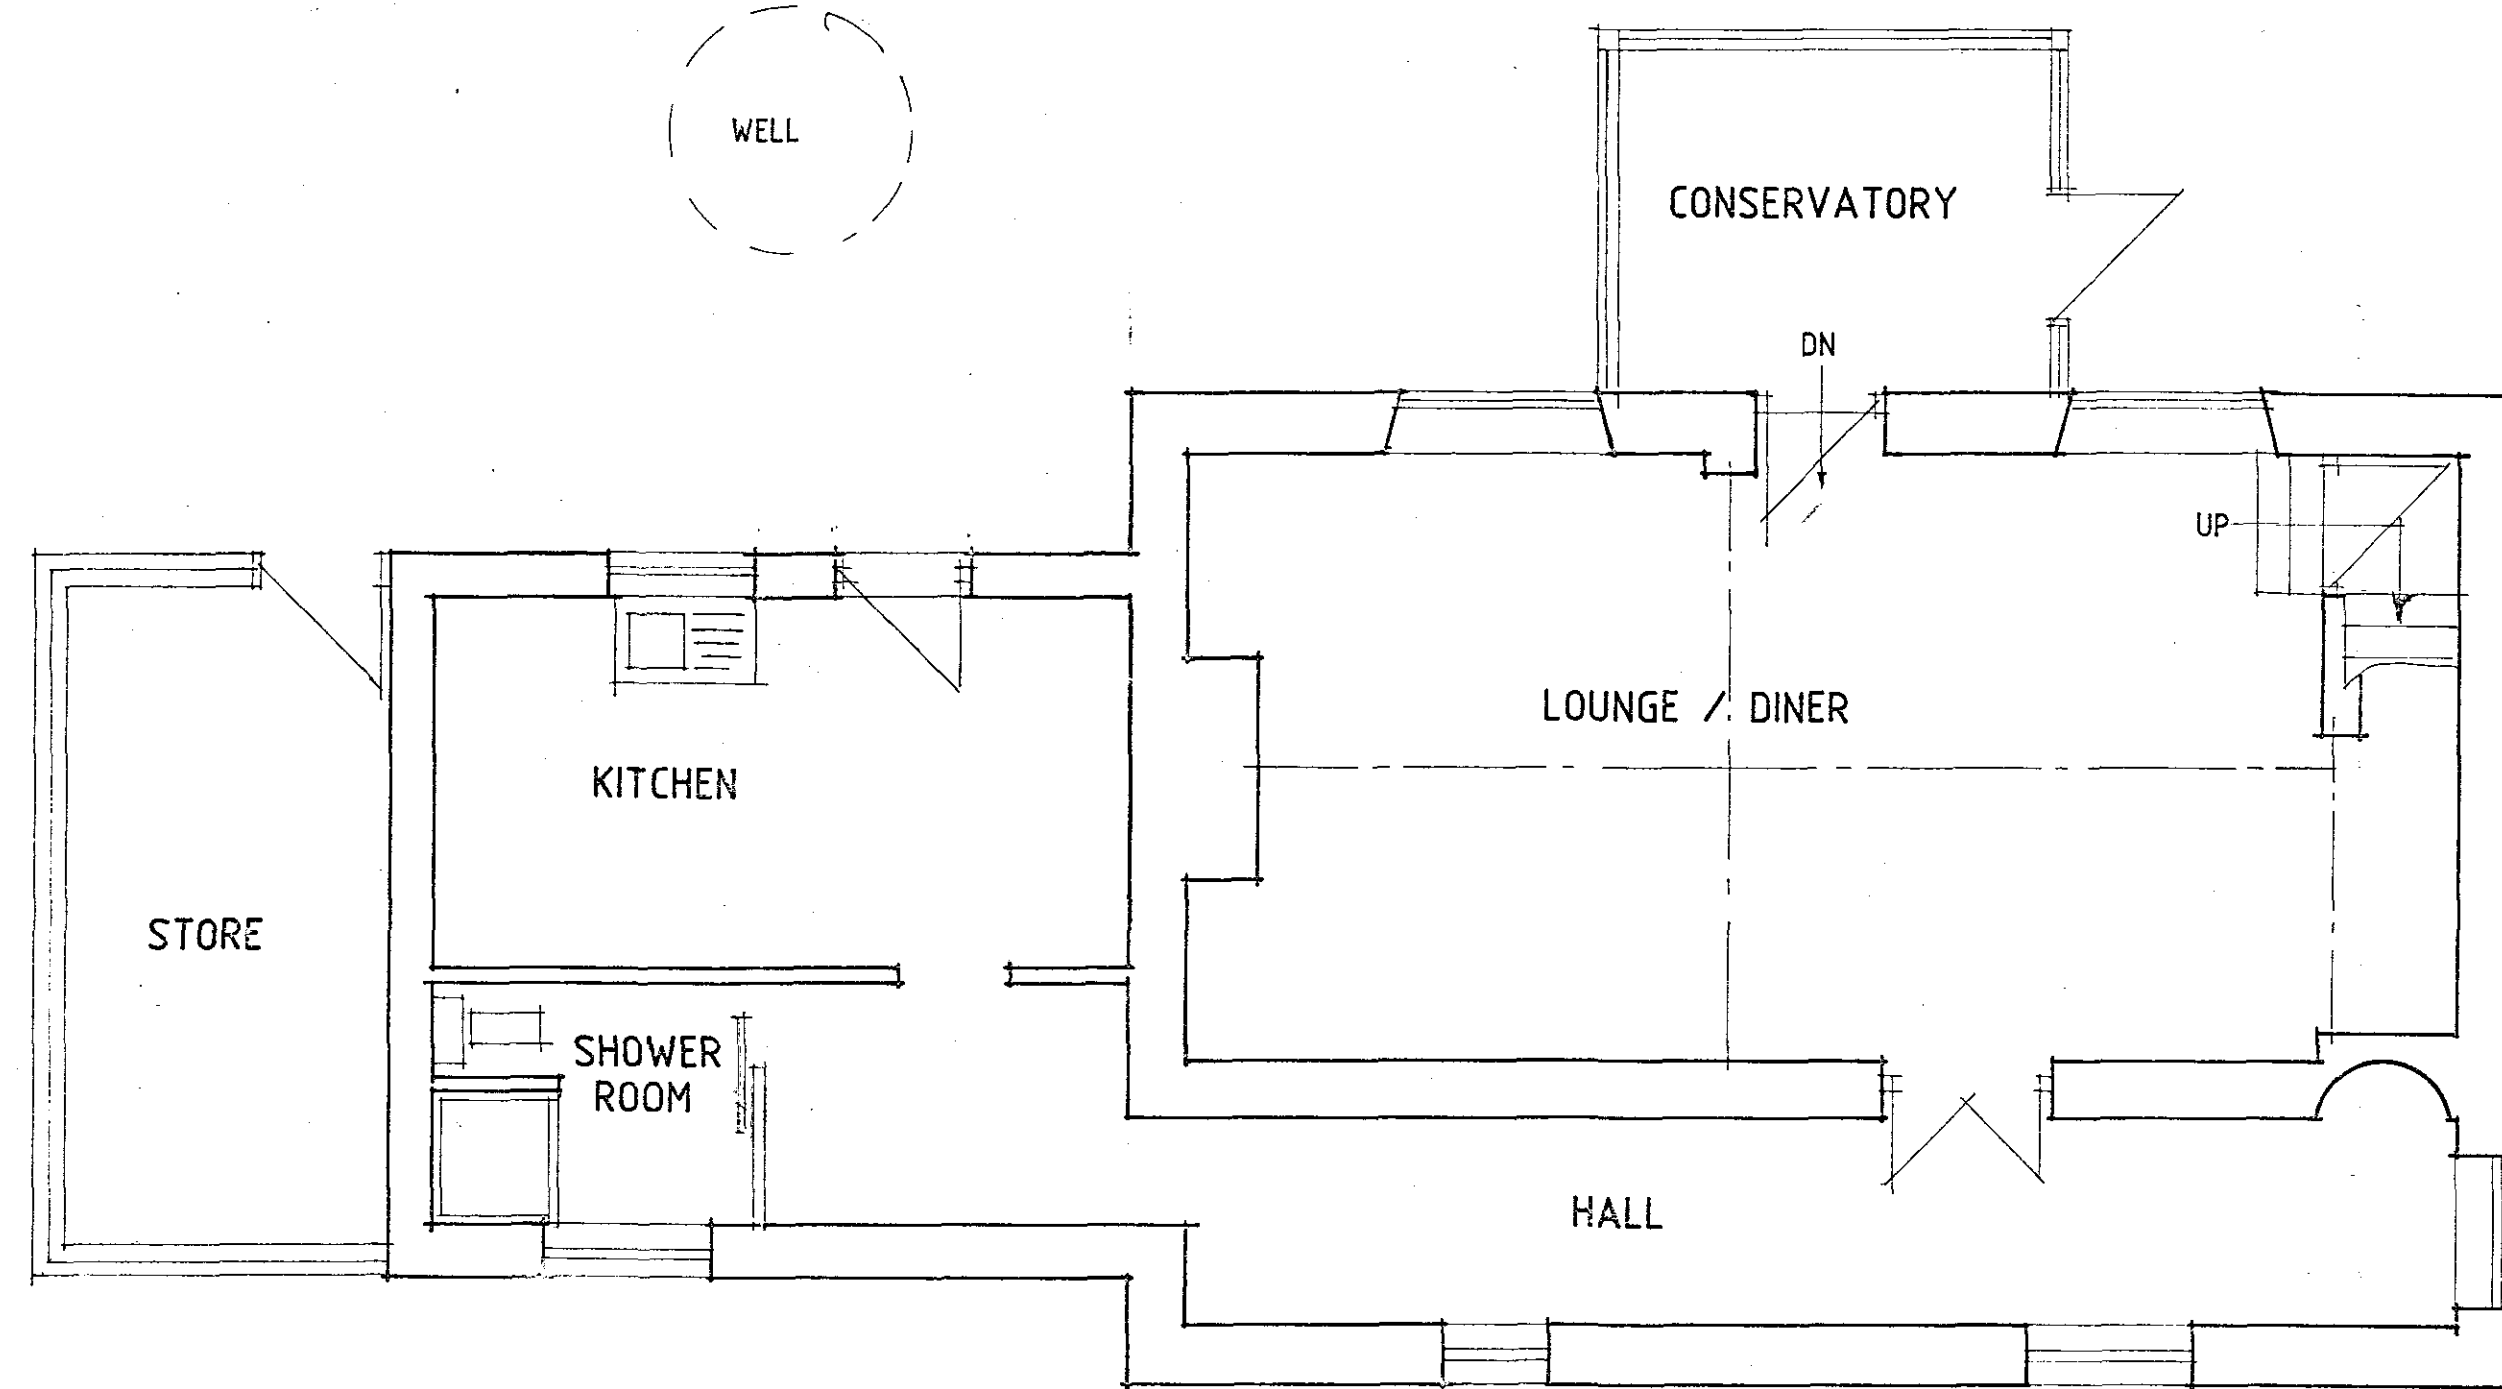


GROUND FLOOR PLAN

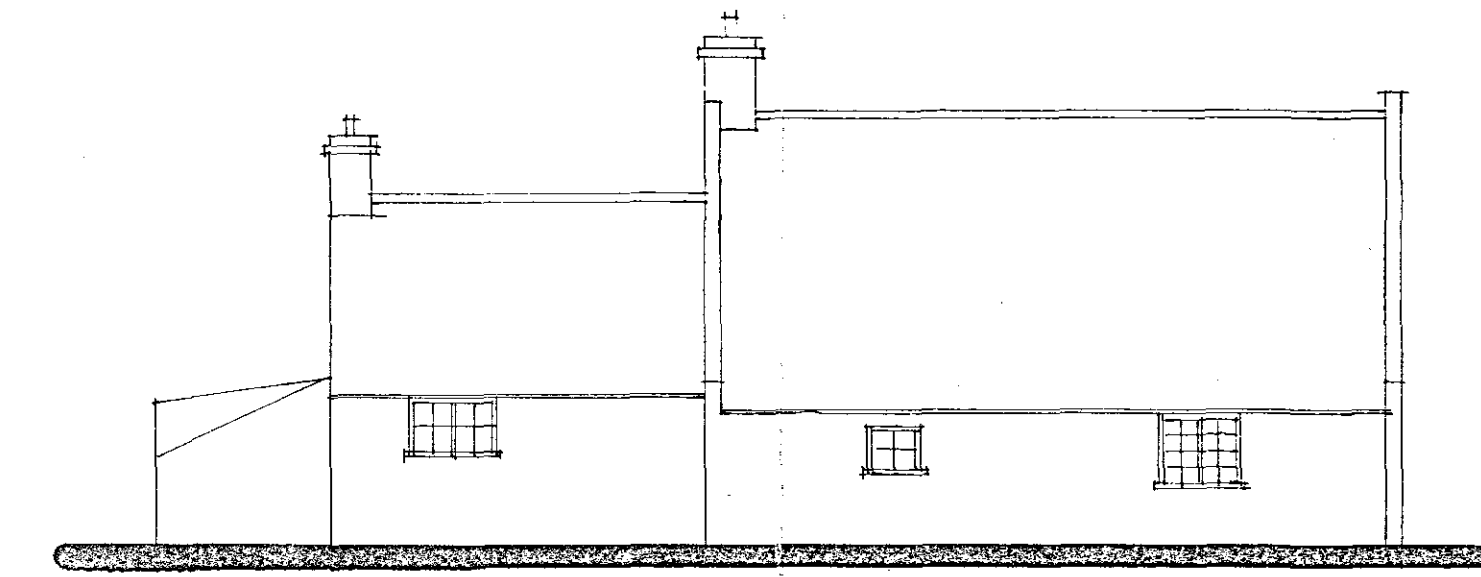


FRONT

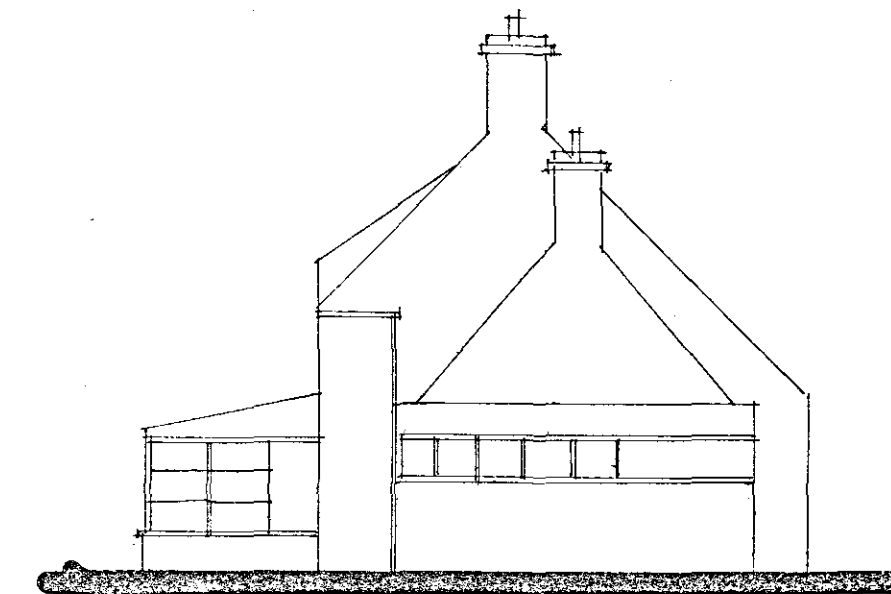

SIDE

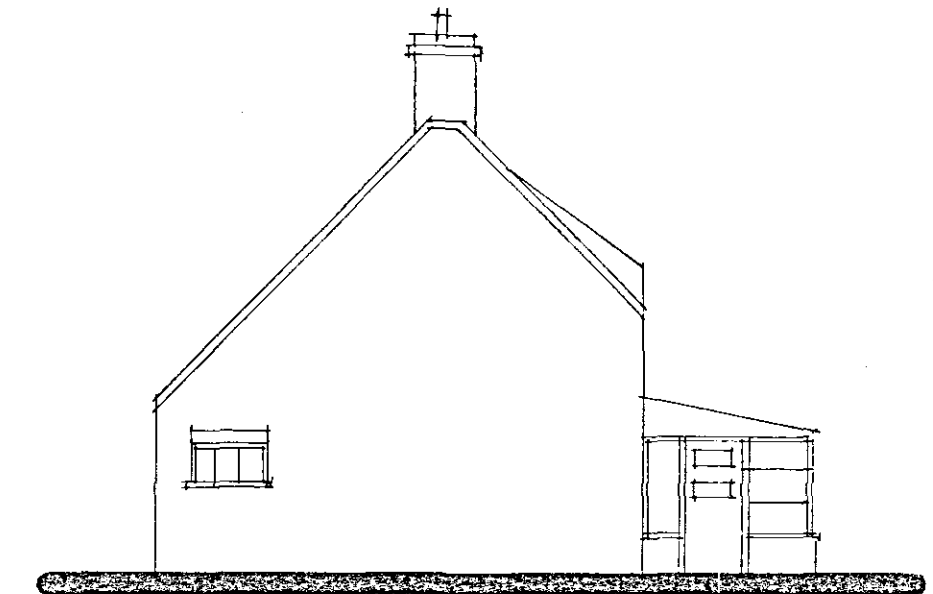

SIDE

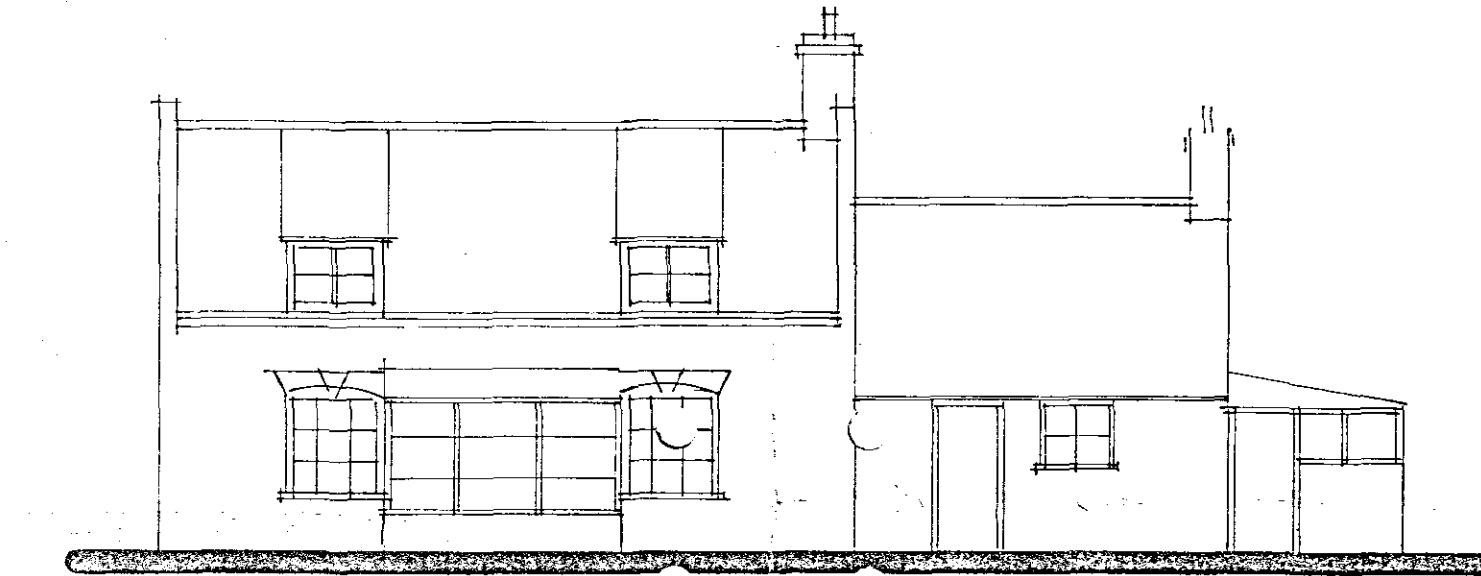

REAR

Status
DESIGN
CONSULTANTS IN ARCHITECTURE & PLANNING

PROPOSED EXTENSION TO
THE OLD COTTAGE, NORTHONS
LANE, HOLBEACH FOR

MR. R. HAMES.

PLAN AS EXISTING

1:100 1:50 SD04-056/1

JUNE -04 B.GILHAM.

2 Edinburgh Walk, Holbeach,
Spalding, Lincs. PE12 7AP
Tel: 01406 424343 Fax: 01406 498702

