




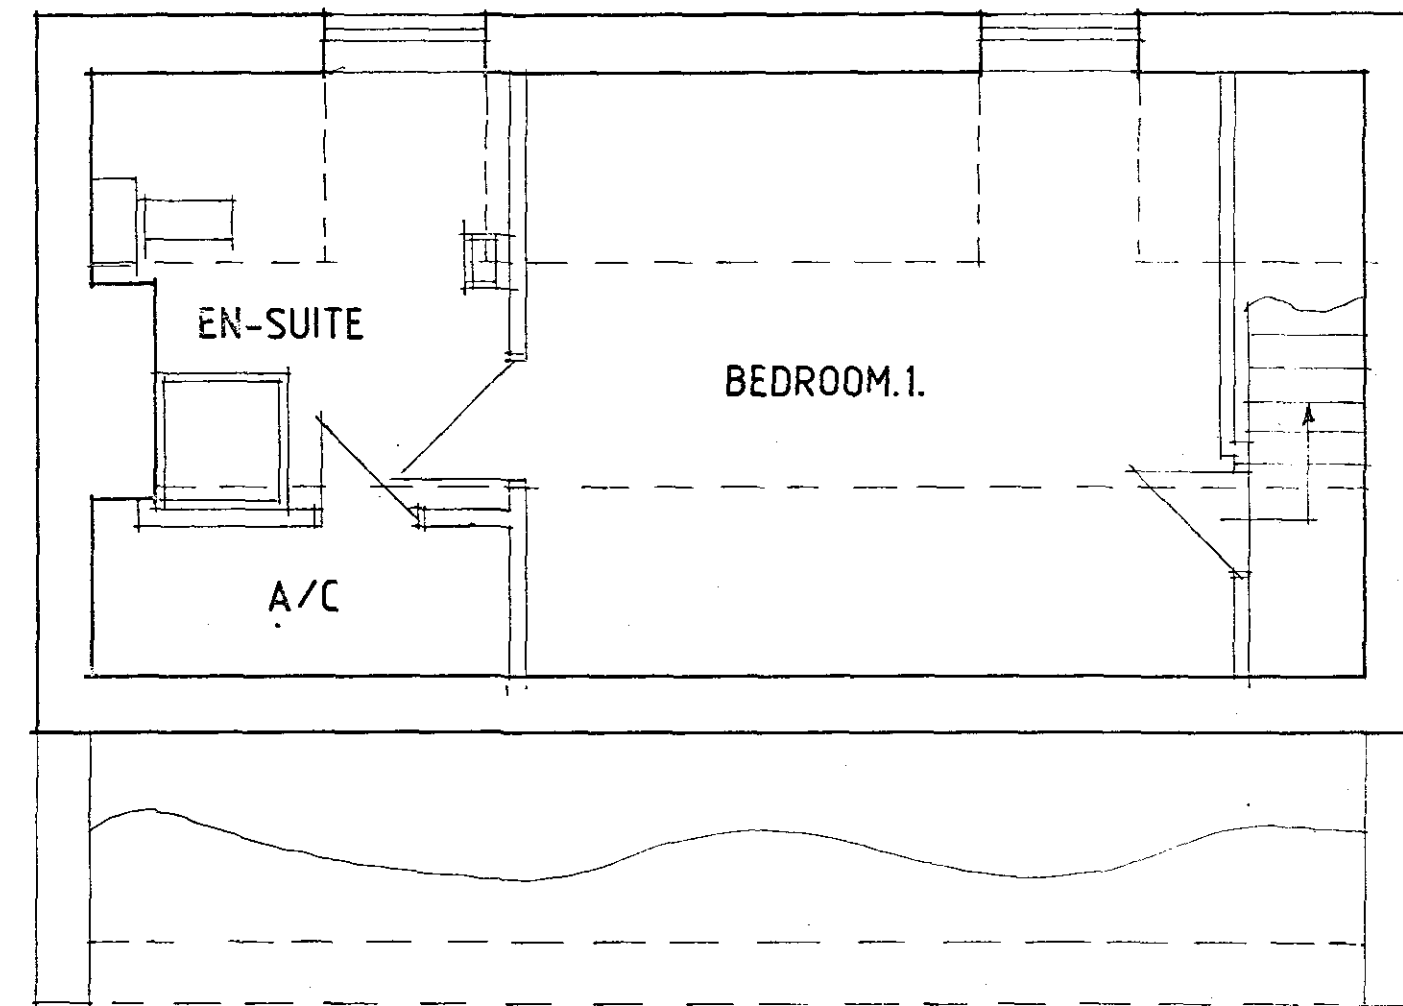


FIRST FLOOR PLAN

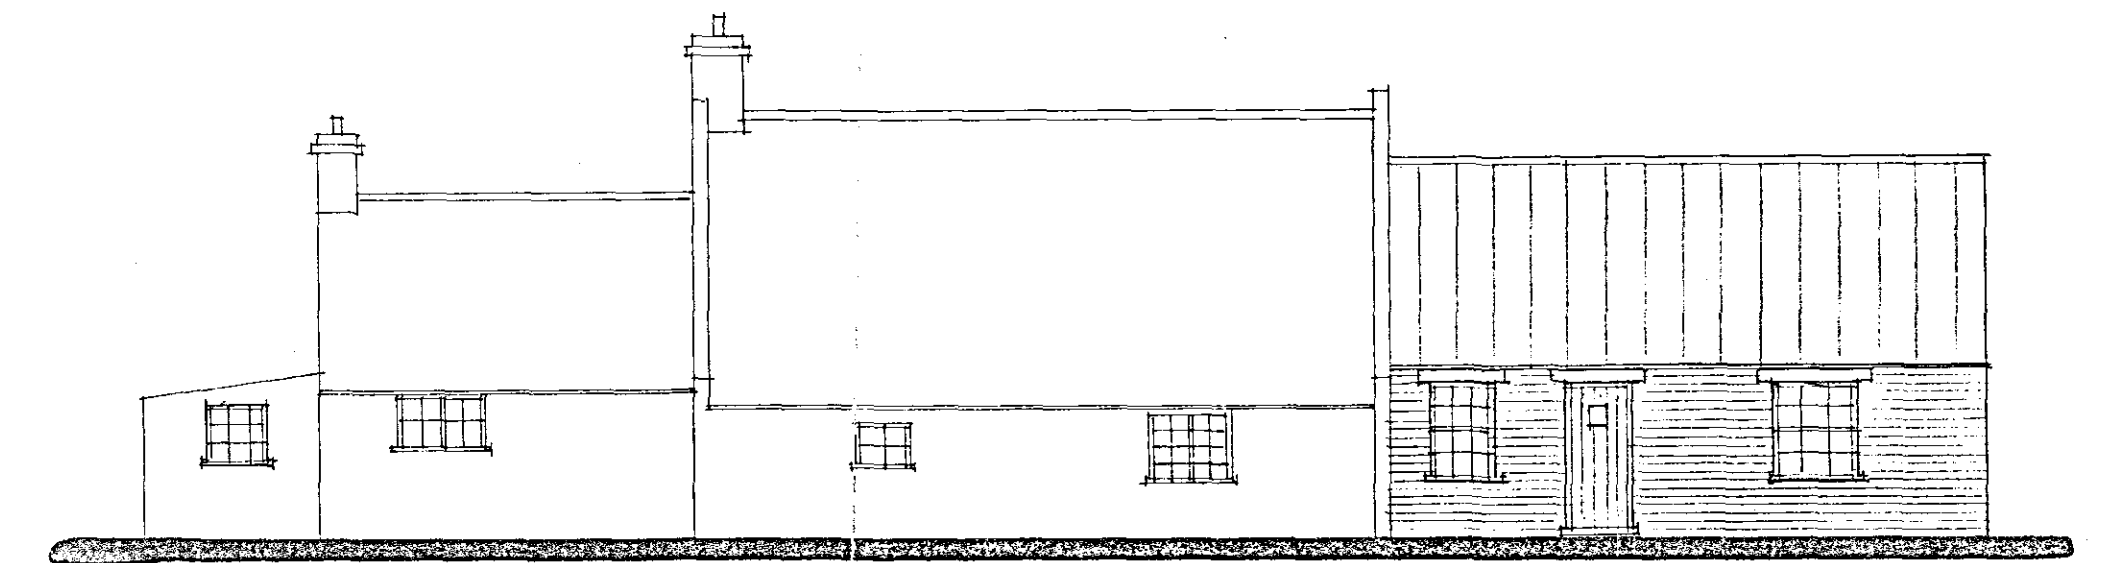

FRONT

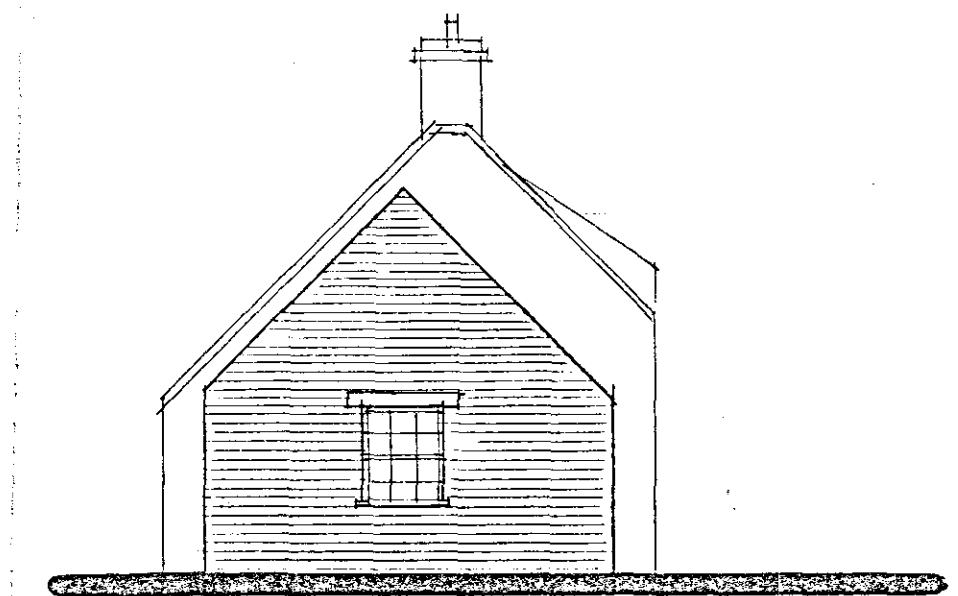


SIDE

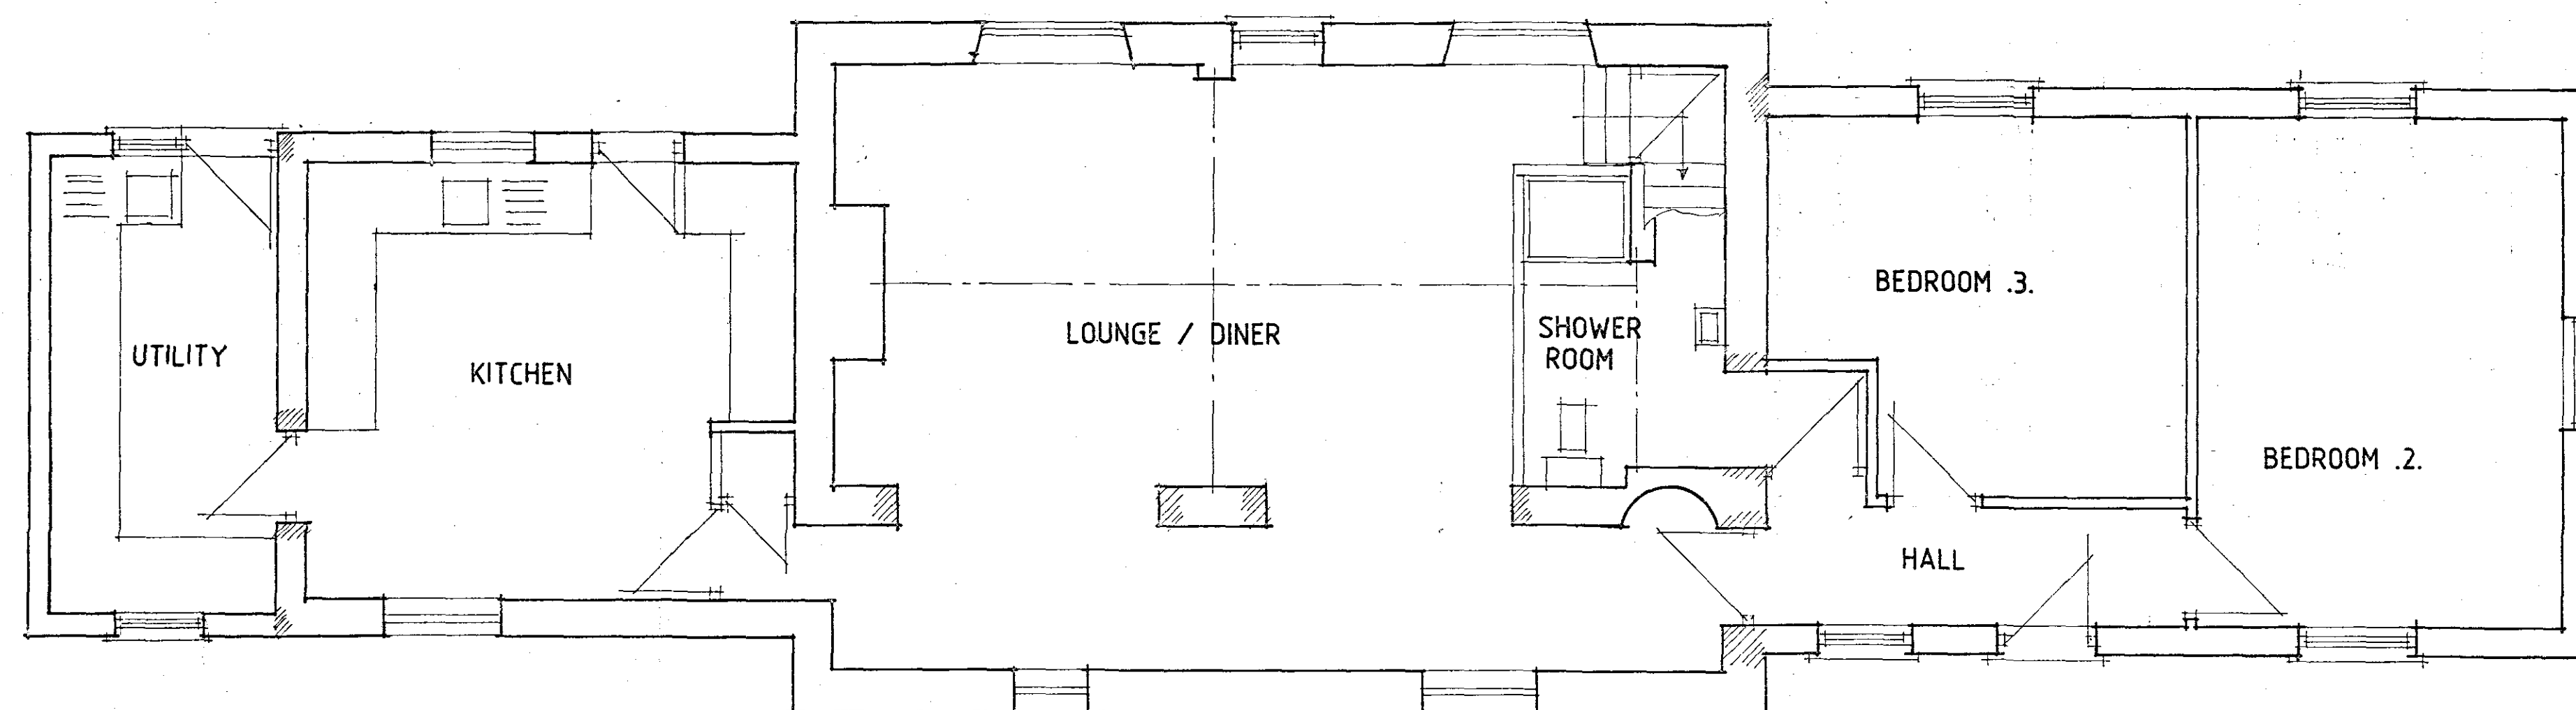

GROUND FLOOR PLAN

A - DESIGN ALTS - 27.8.04

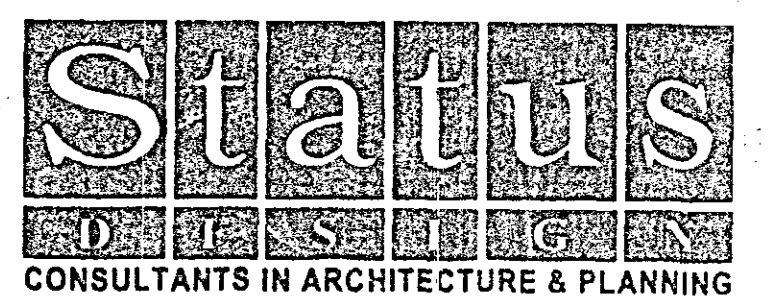

PROPOSED EXTENSION TO
THE OLD COTTAGE, NORTHONS
LANE, HOLBEACH FOR

MR. R. HAMES.

SKETCH PLAN

1:100	1:50	SD04-056/2
JUNE-04		B.GILHAM.

