




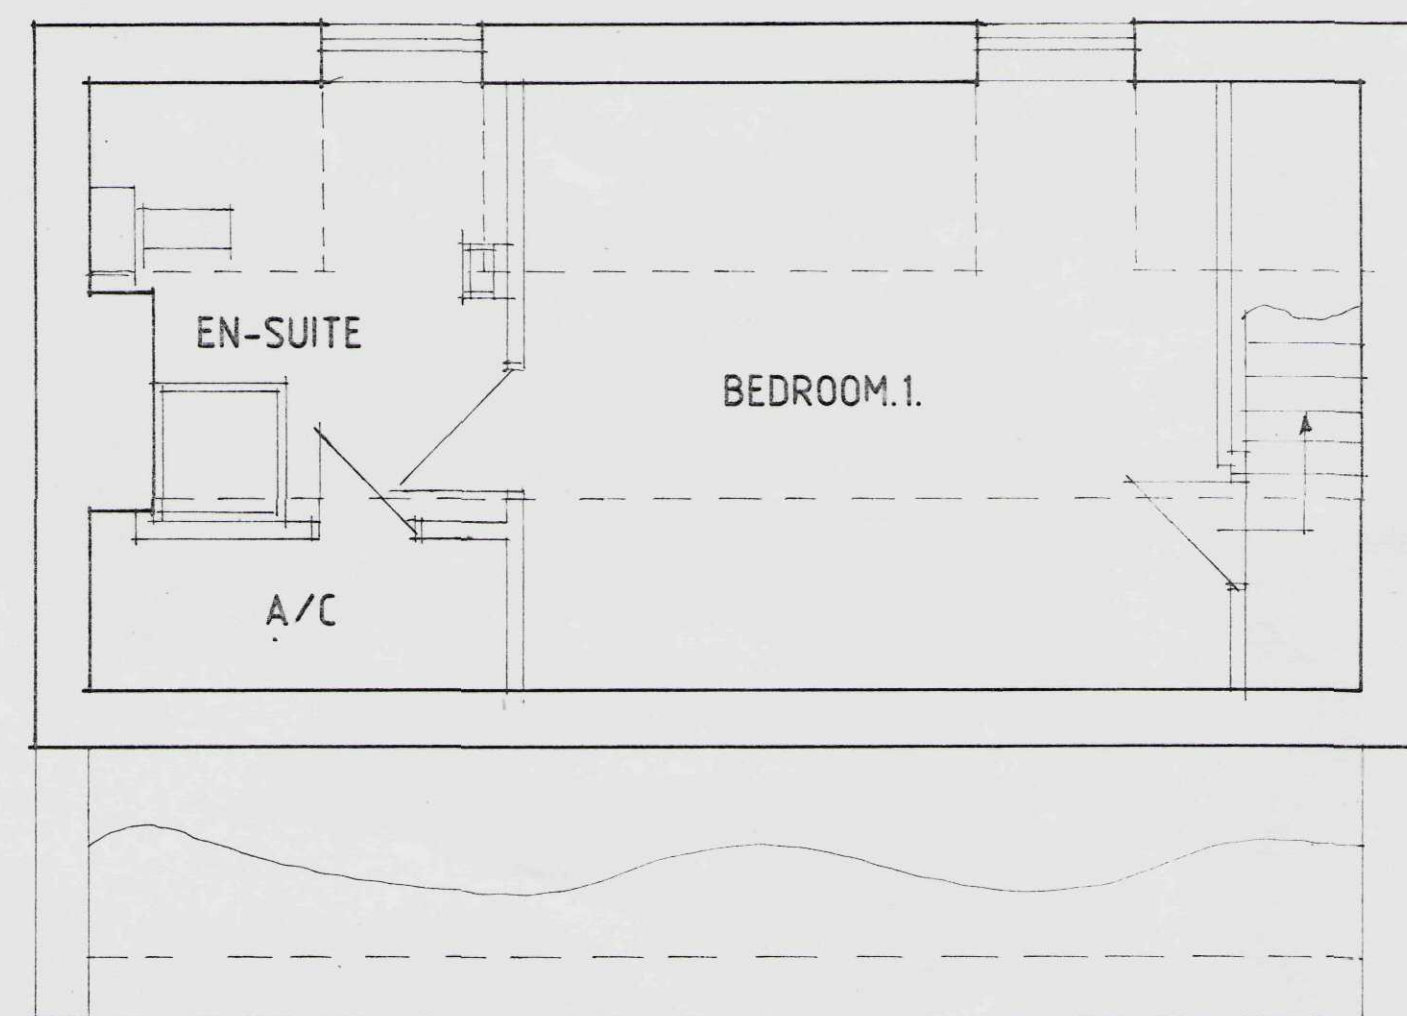


FIRST FLOOR PLAN

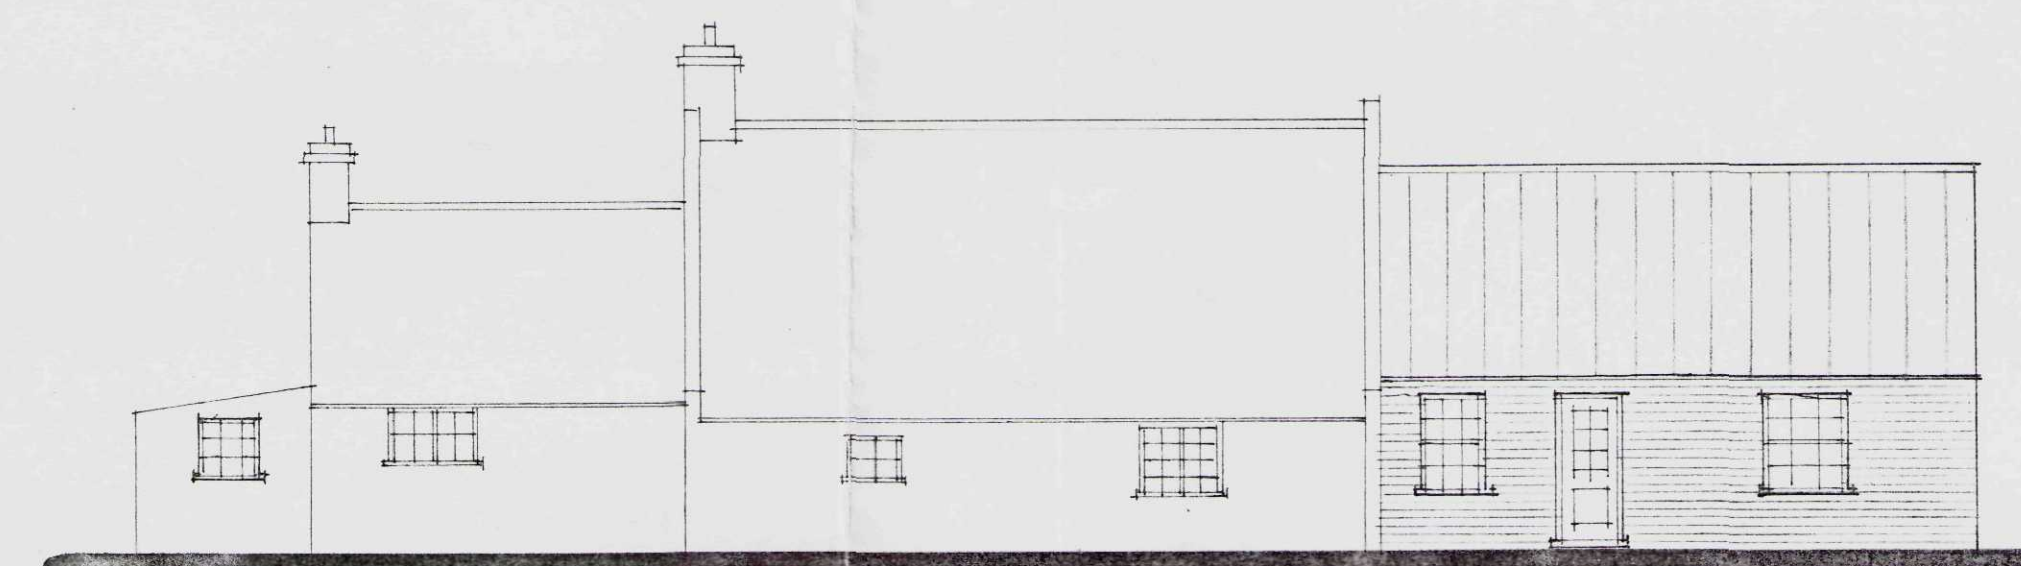

FRONT

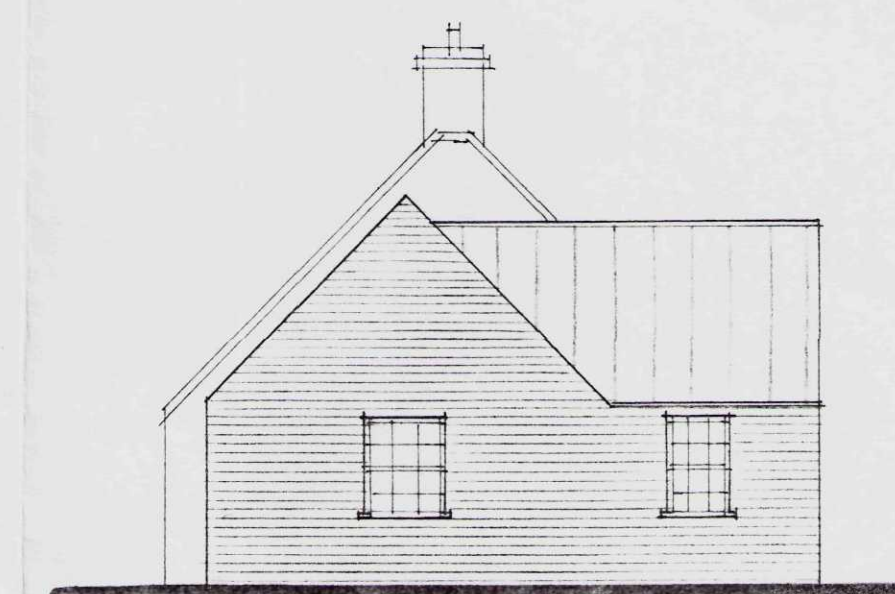

SIDE

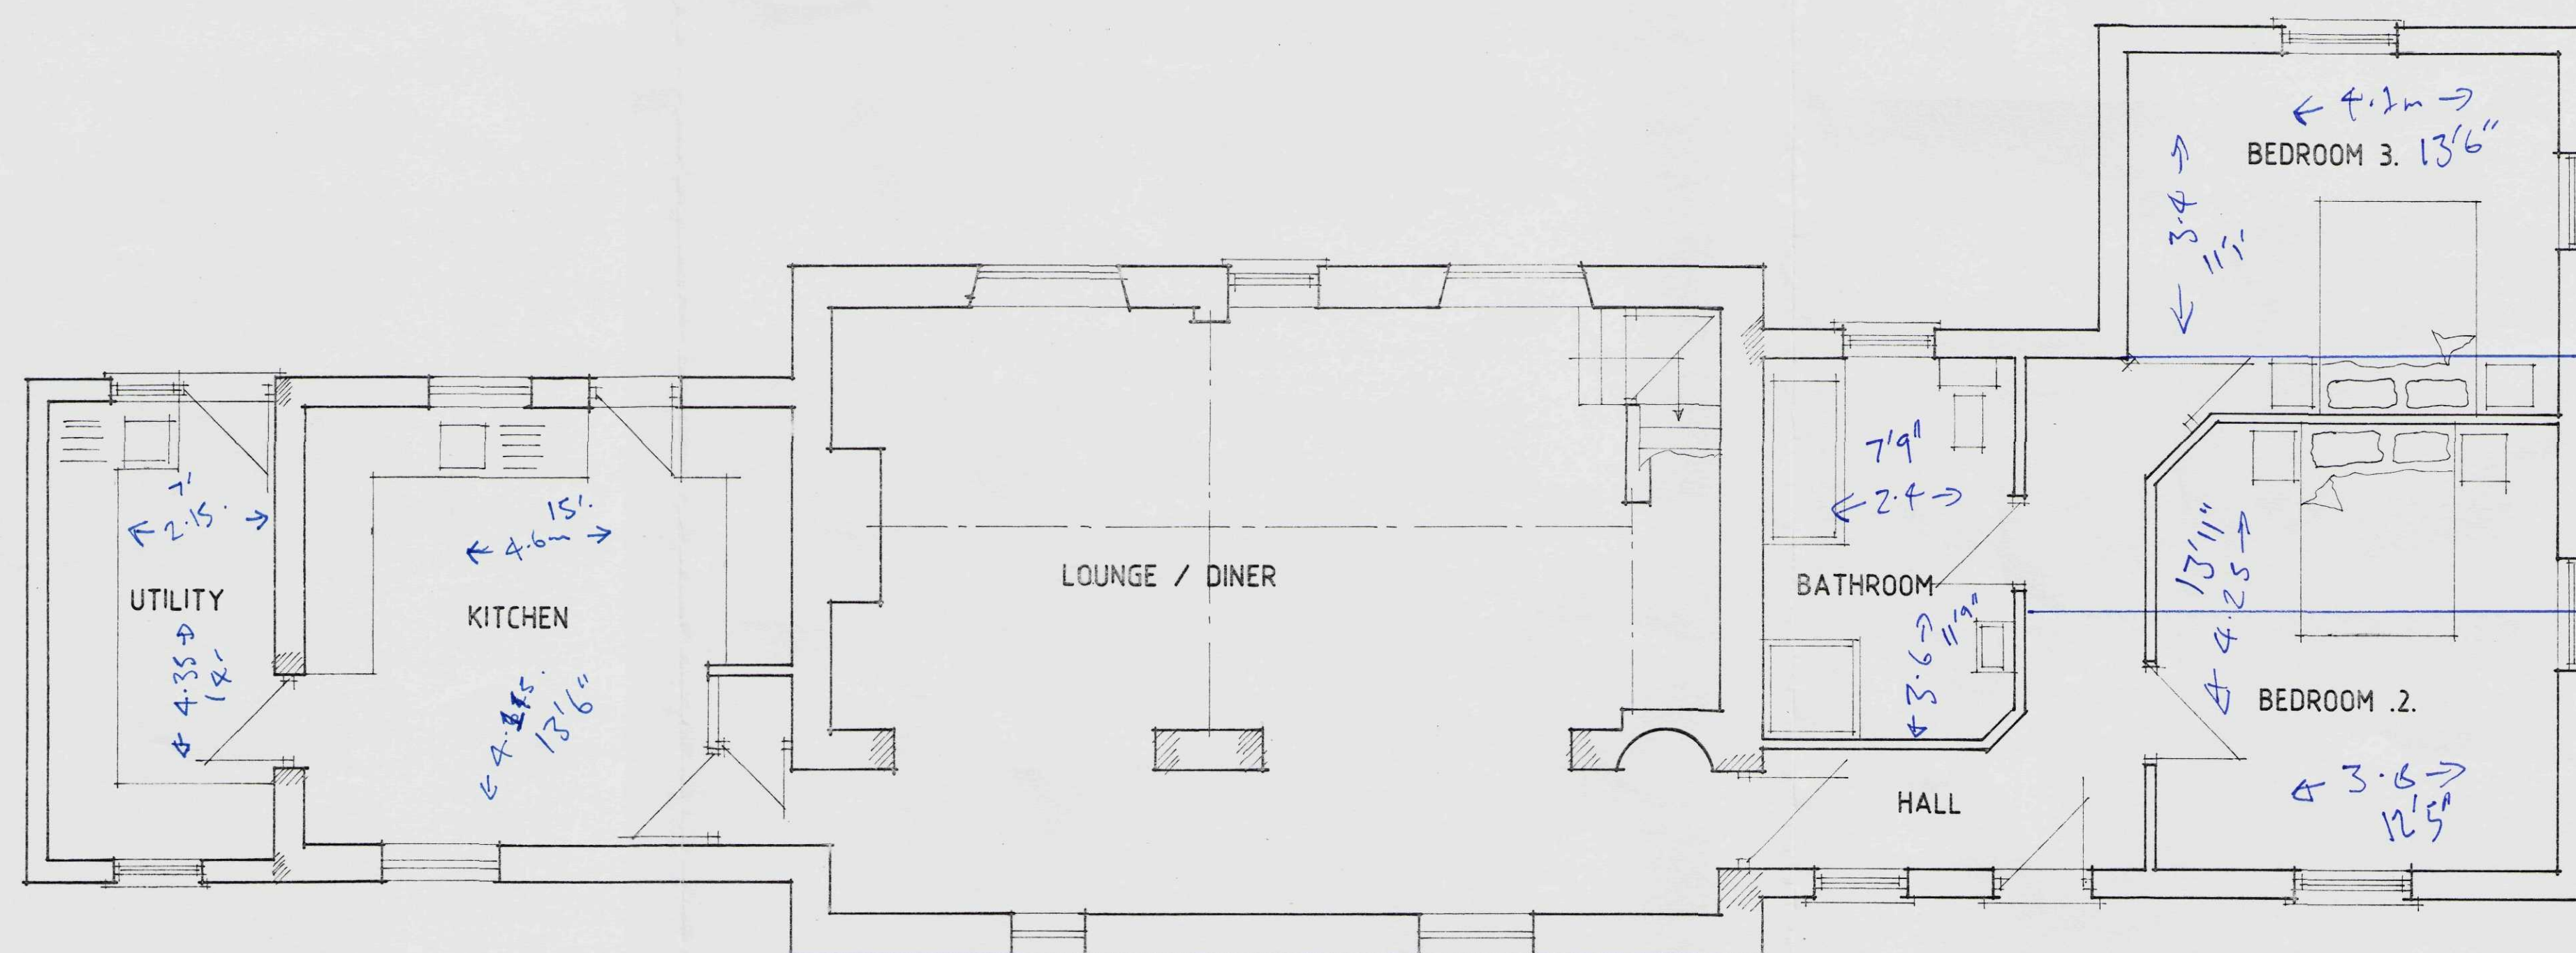

GROUND FLOOR PLAN

Status
DESIGN
CONSULTANTS IN ARCHITECTURE & PLANNING

PROPOSED EXTENSION TO
THE OLD COTTAGE, NORTHONS
LANE, HOLBEACH FOR

MR. R. HAMES.

SKETCH PLAN

1:100 1:50

JUNE-04

SD04-056/2

B.GILHAM.

