




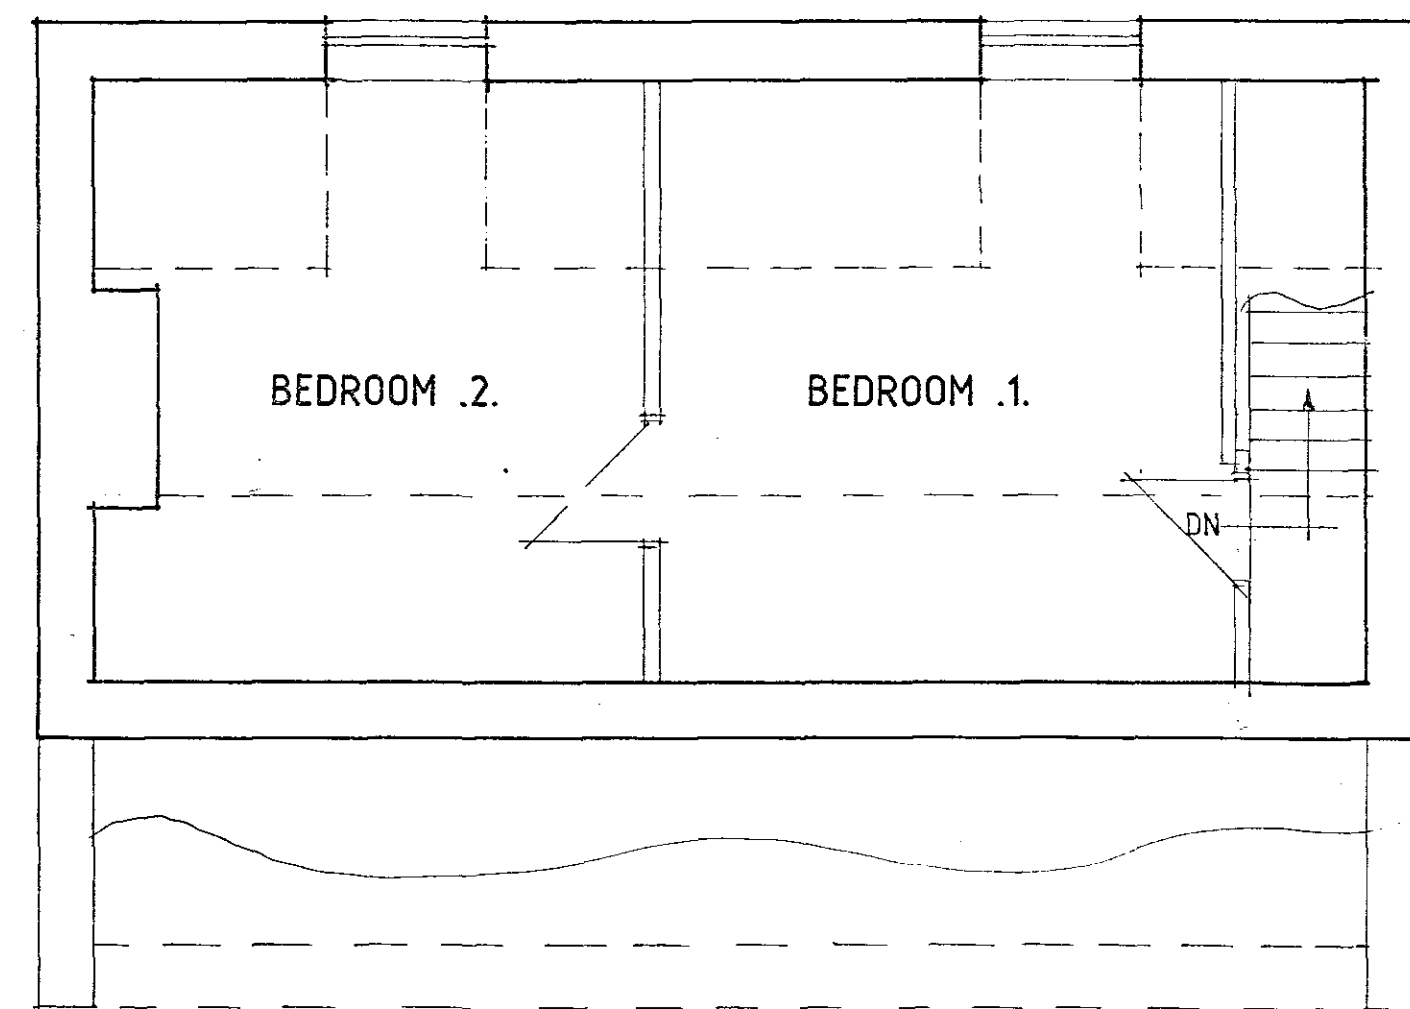


FIRST FLOOR PLAN

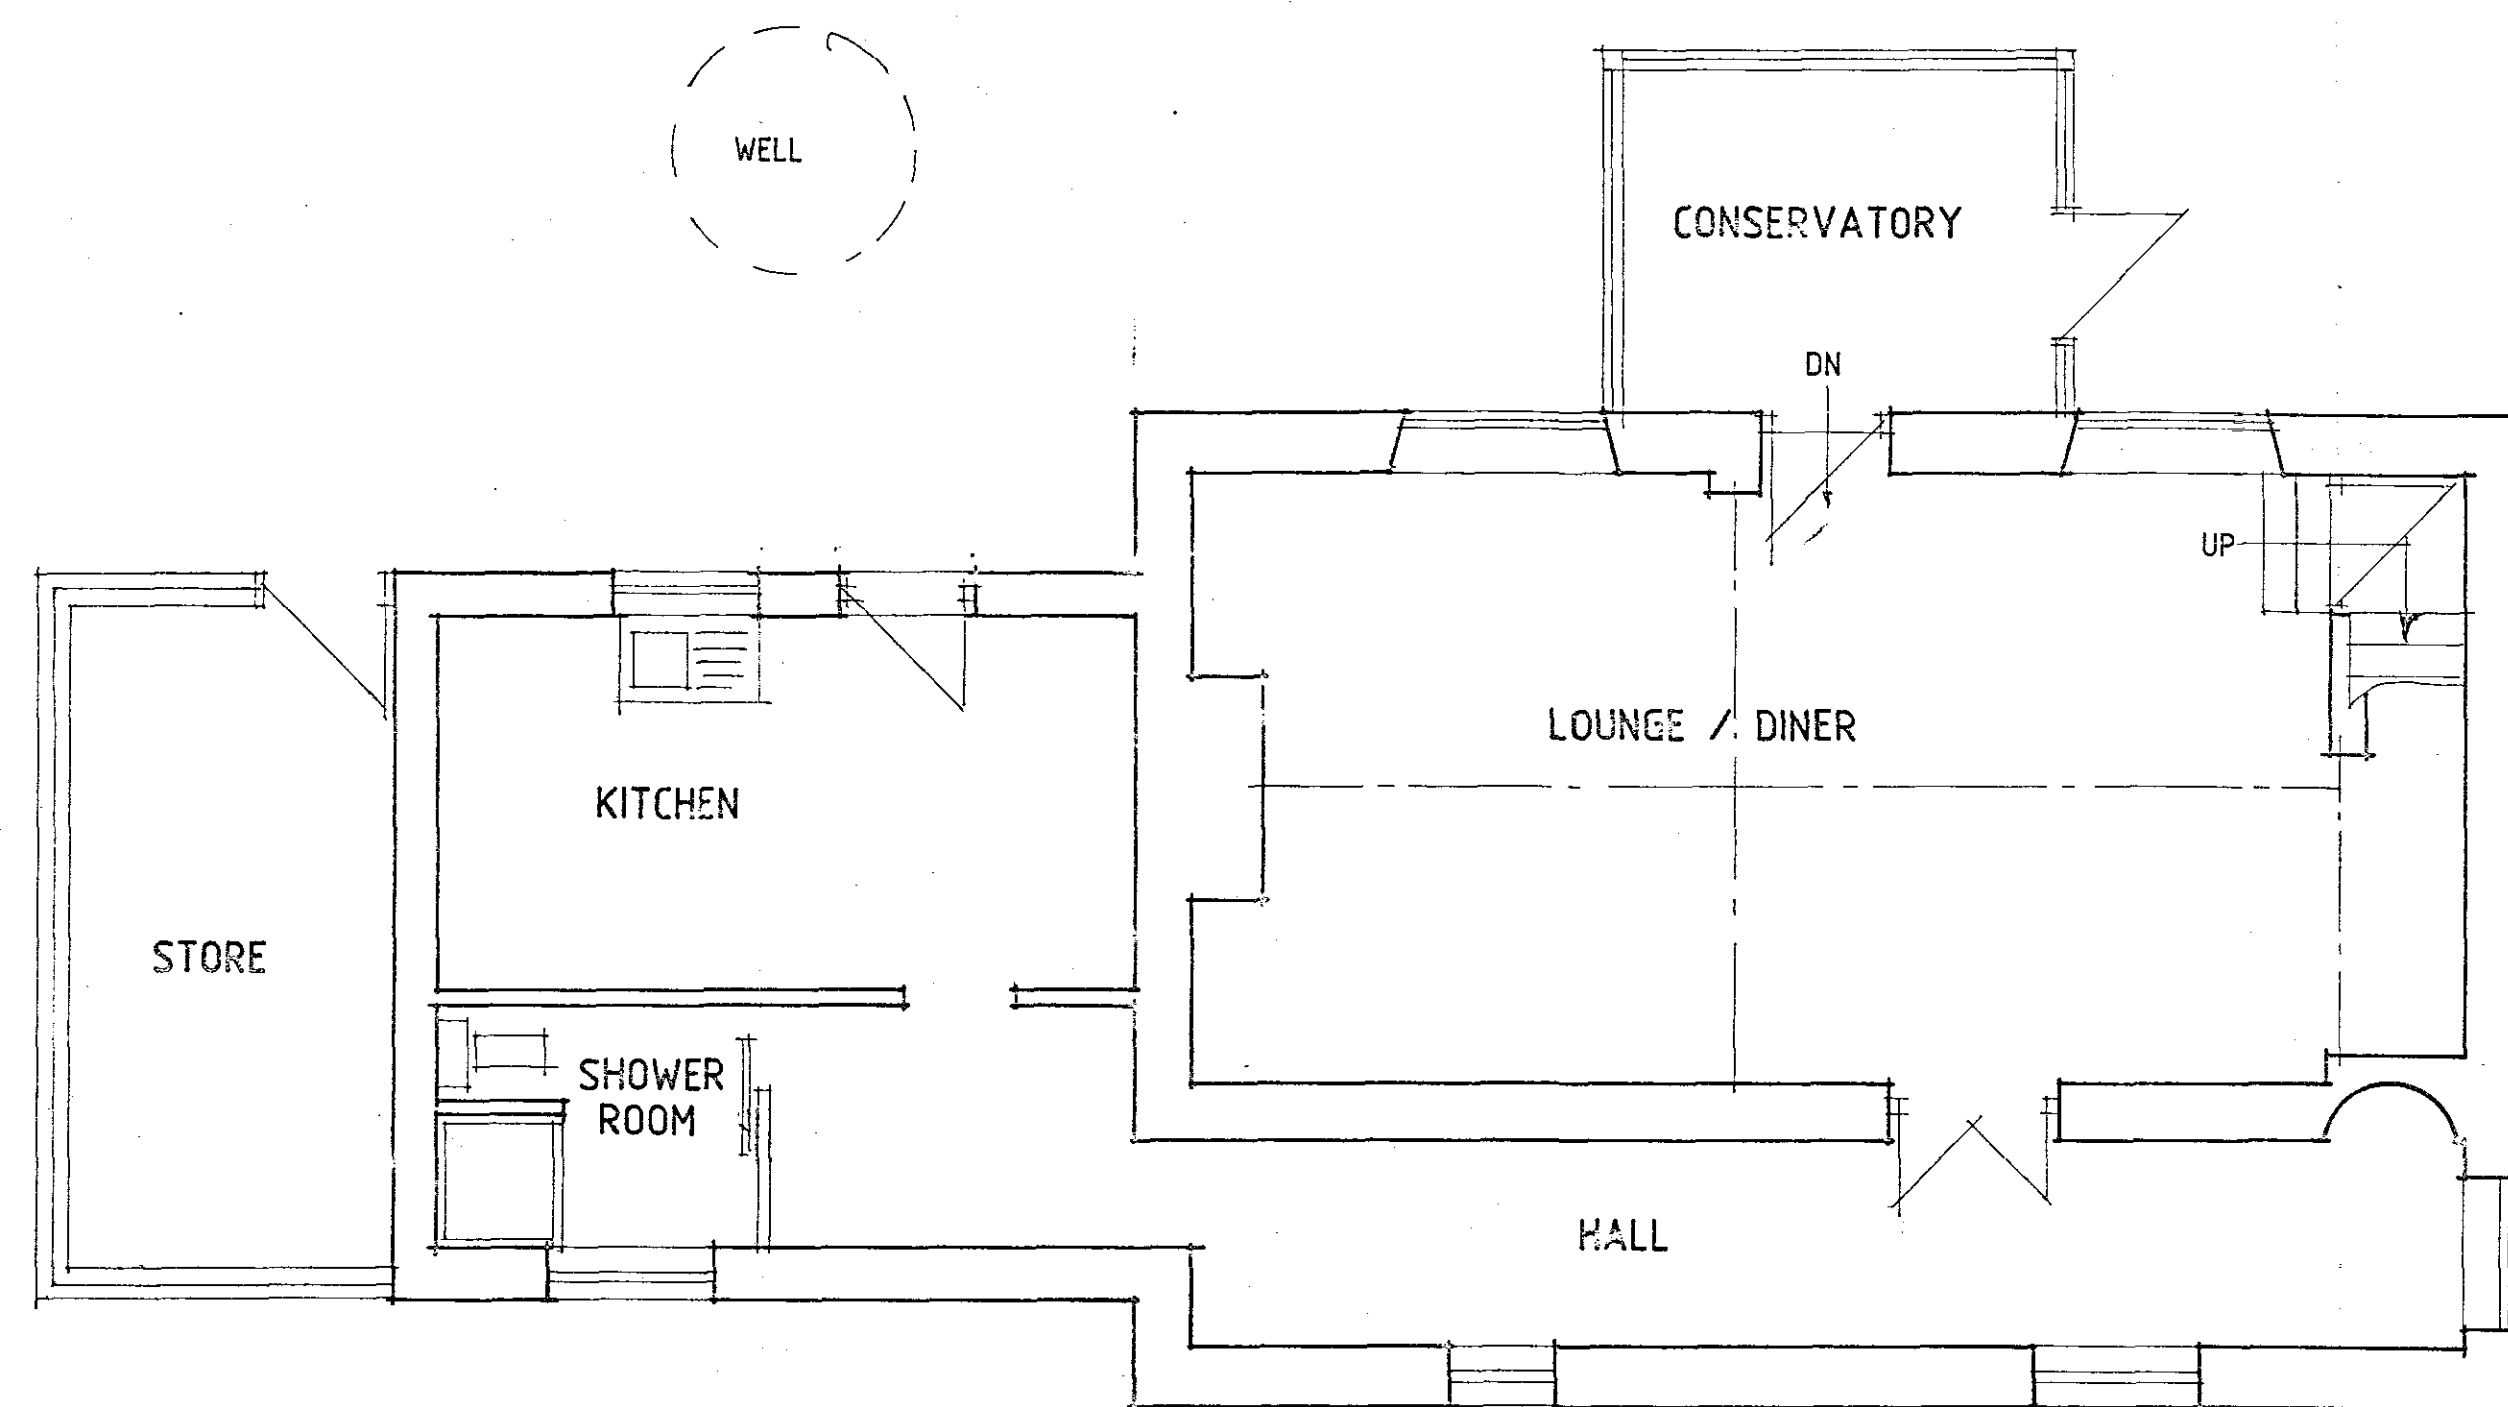


GROUND FLOOR PLAN

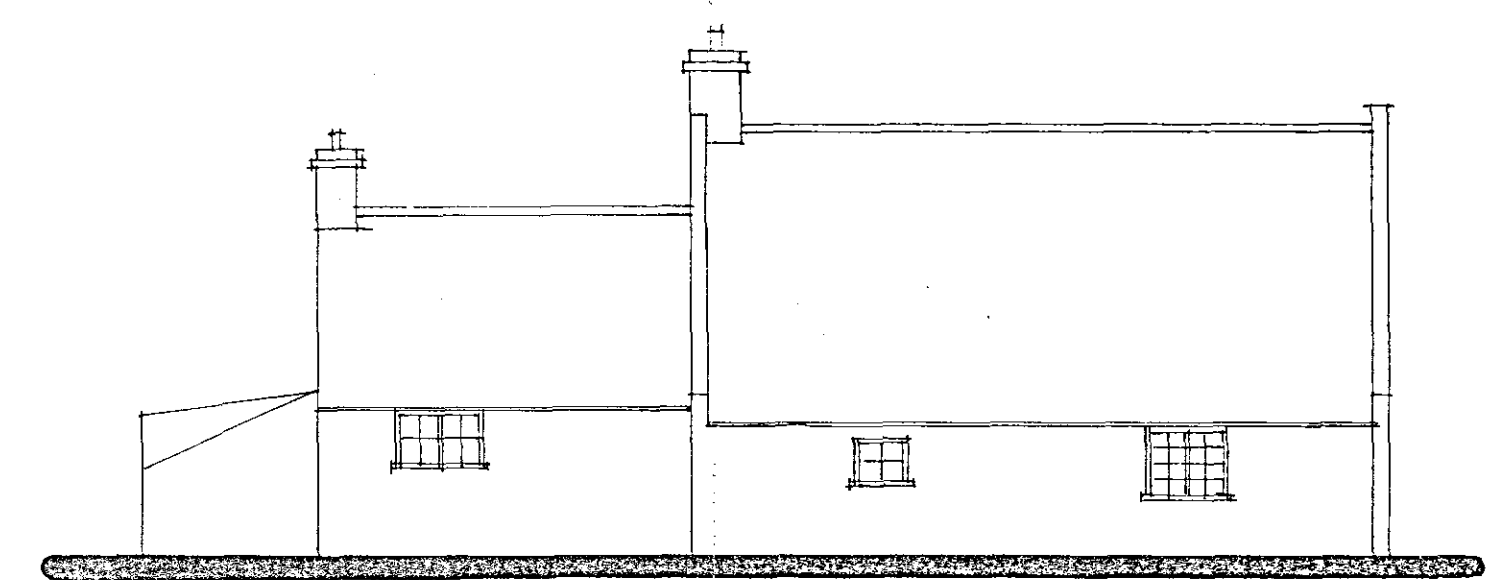

FRONT

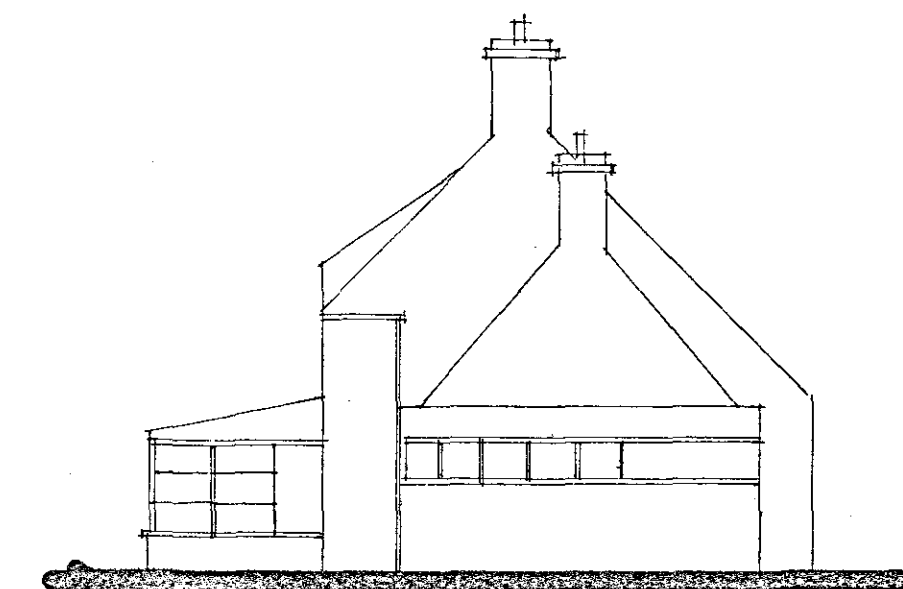

SIDE

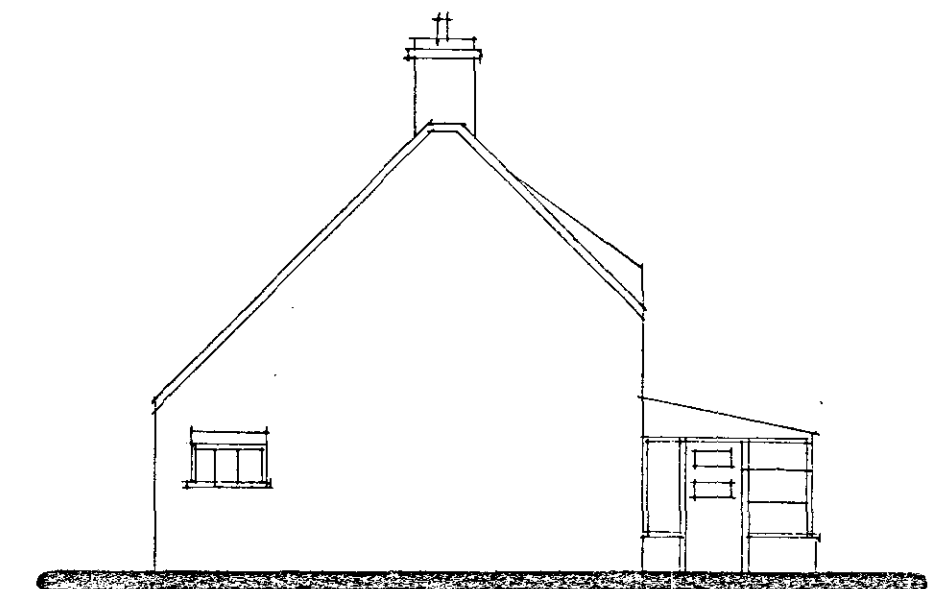

SIDE



REAR

Planning & Development
6 OCT 2004
1339/04

Status
DESIGN
CONSULTANTS IN ARCHITECTURE & PLANNING

PROPOSED EXTENSION TO
THE OLD COTTAGE, NORTONS
LANE, HOLBEACH

DETERMINED FOR
MR. R. JAMES.

PLAN AS EXISTING

1:100 1:50 SD04-056/1

JUNE -04 B.GILHAM.

2 Edinburgh Walk, Holbeach,
Spalding, Lincs. PE12 7AP
Tel: 01406 424343 Fax: 01406 490702

