




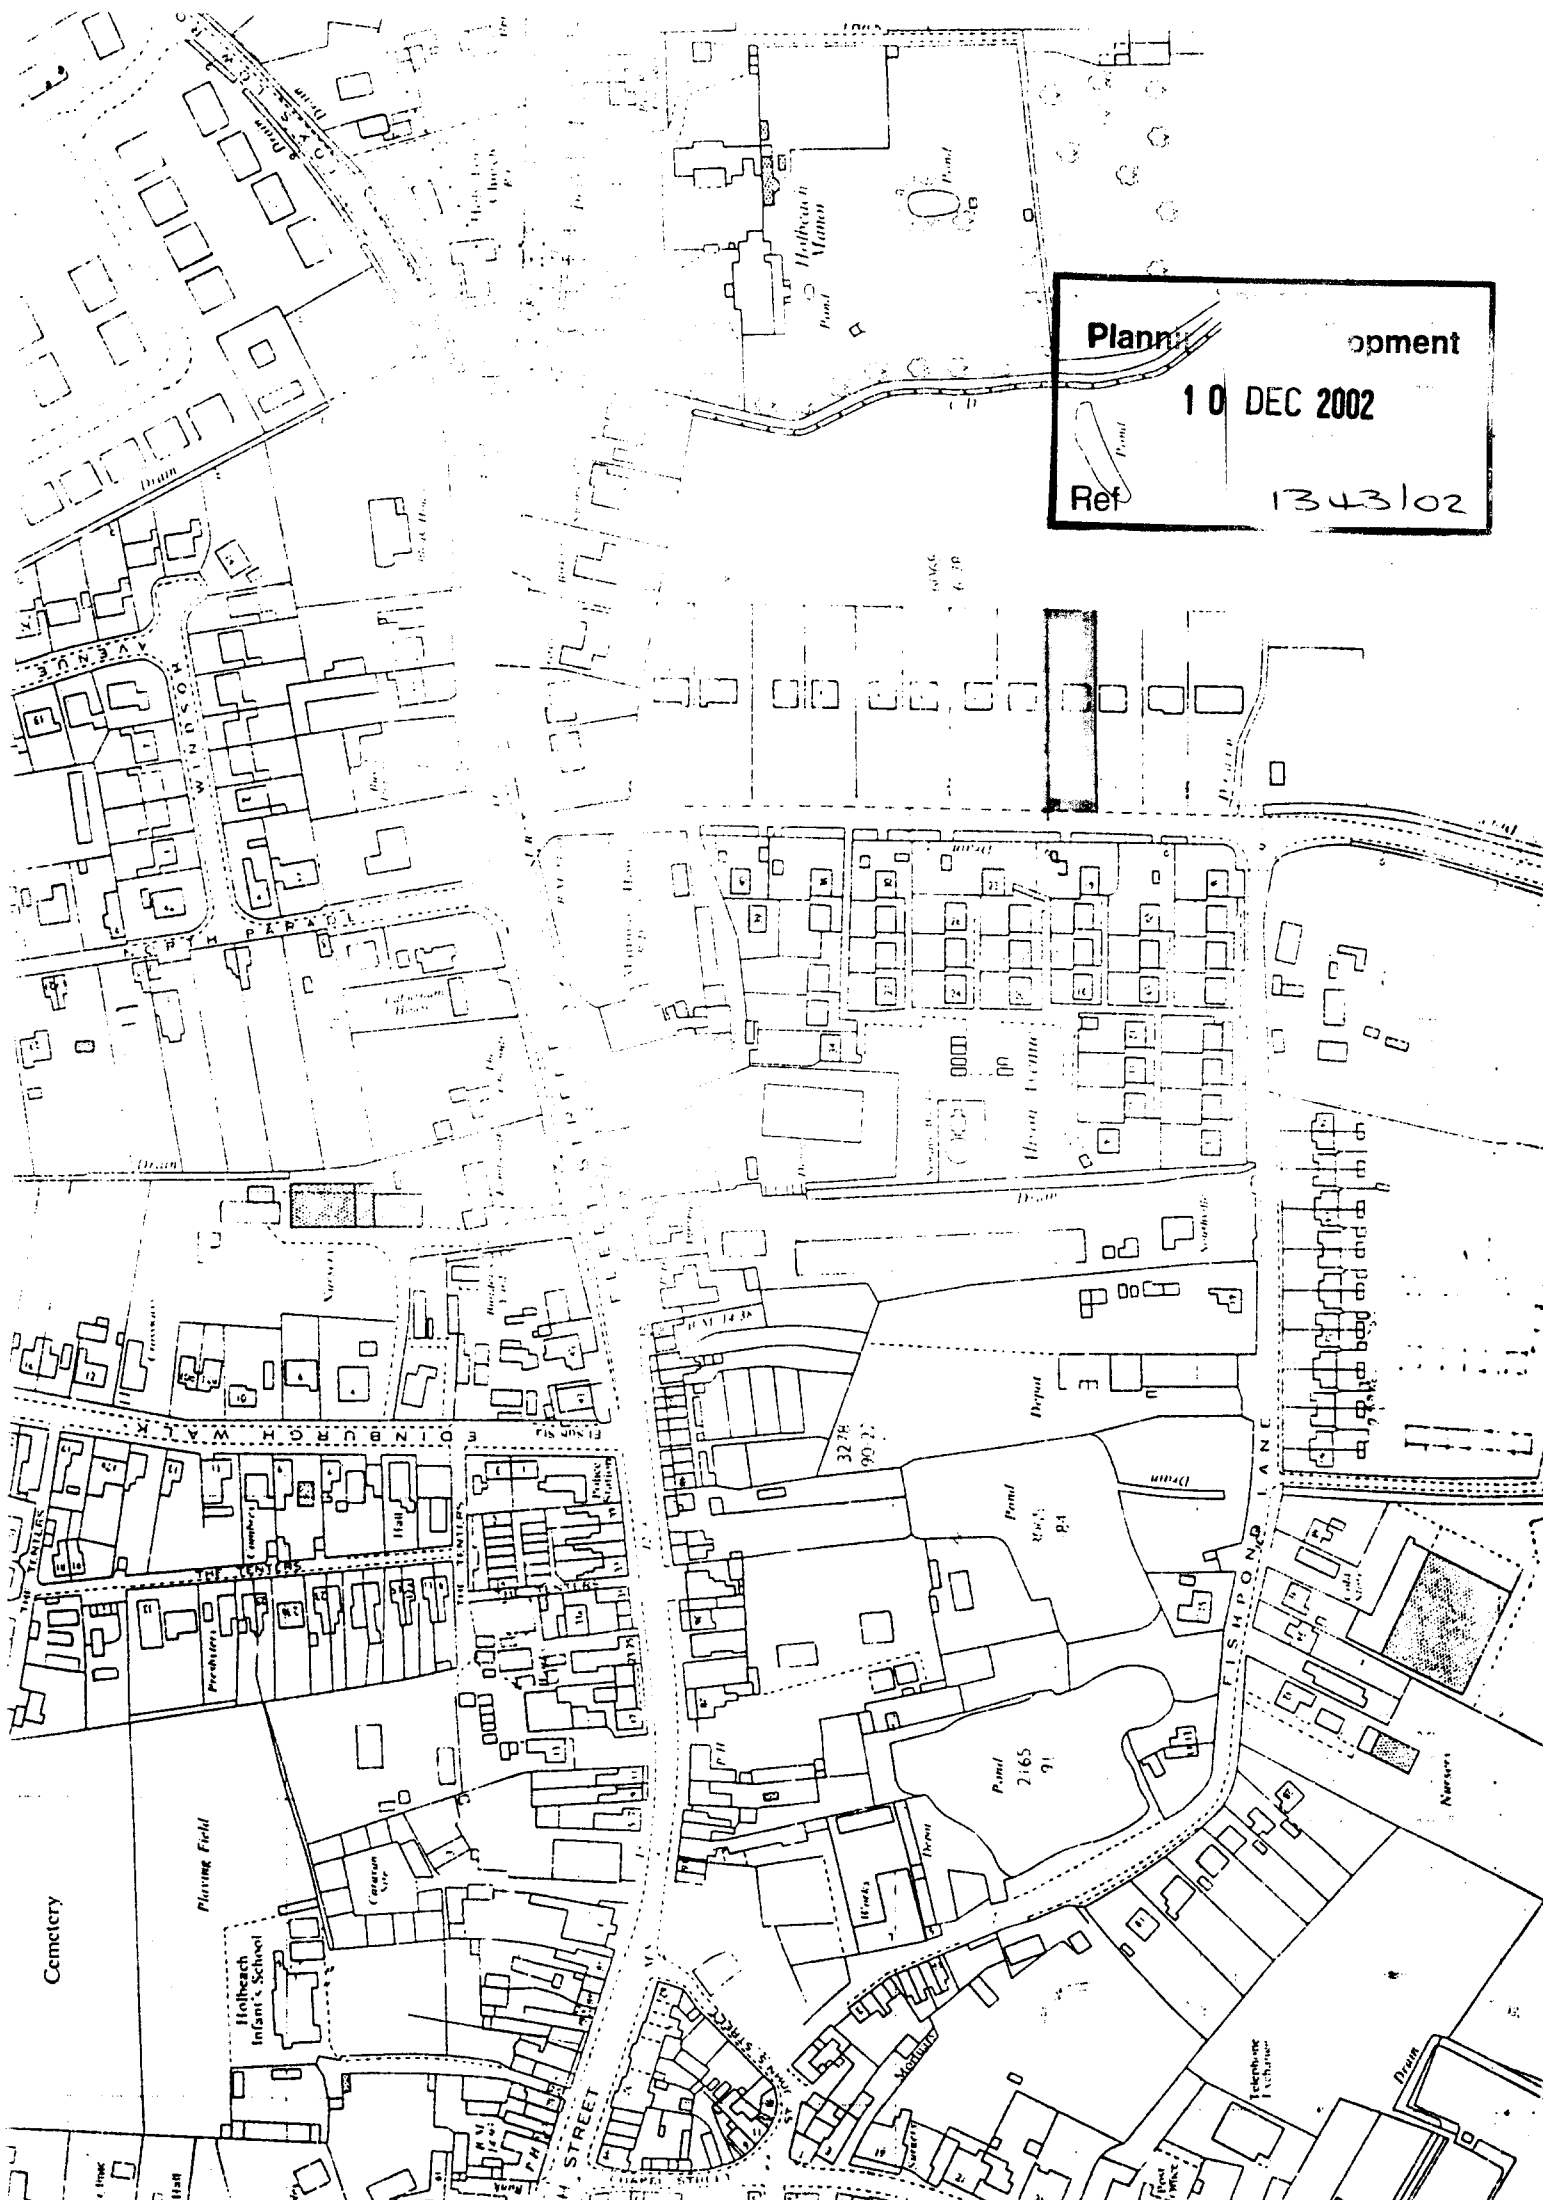


Planning Department
10 DEC 2002
Ref 1343102

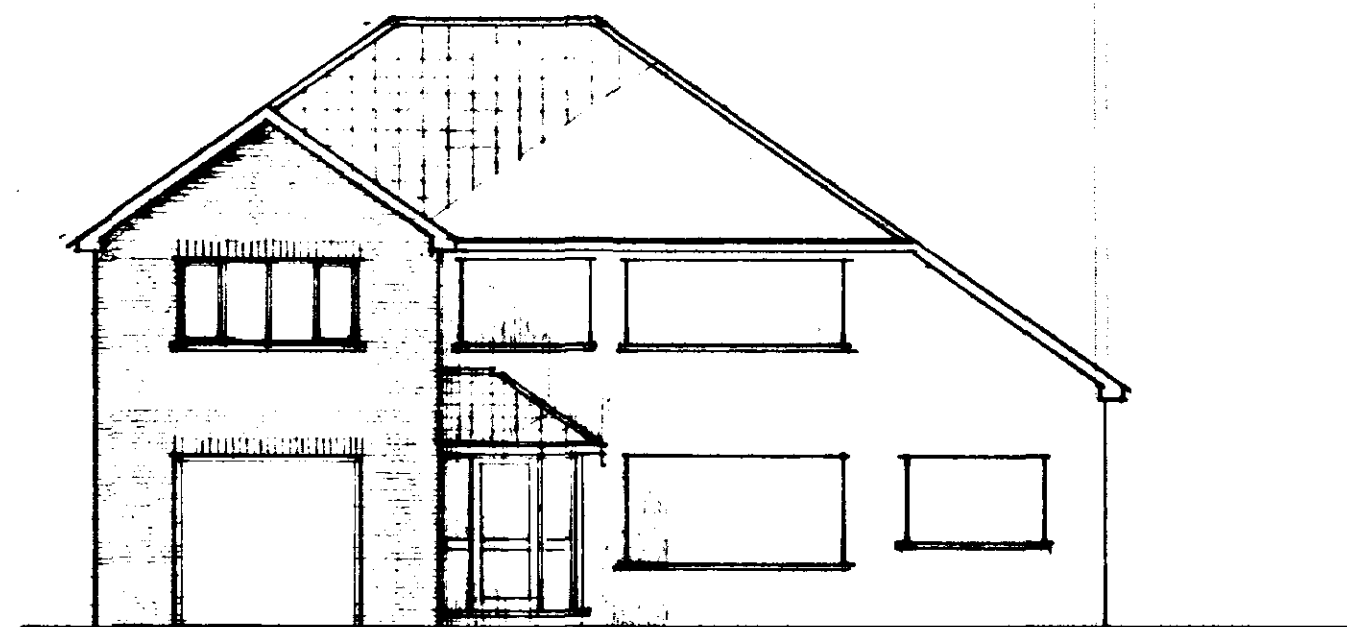


west

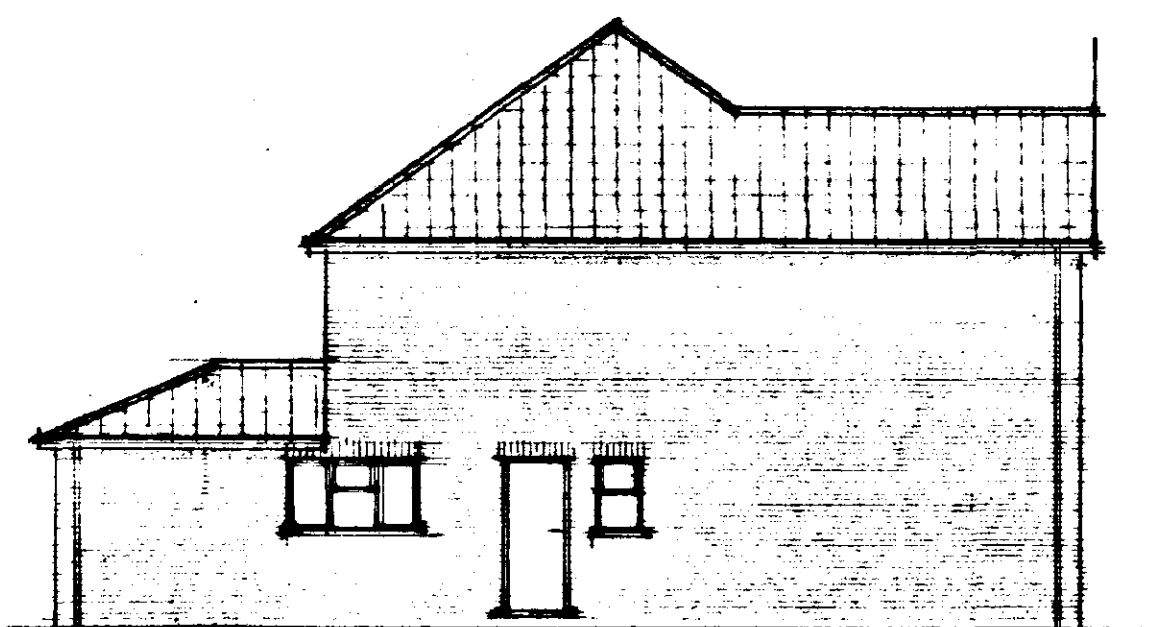


north

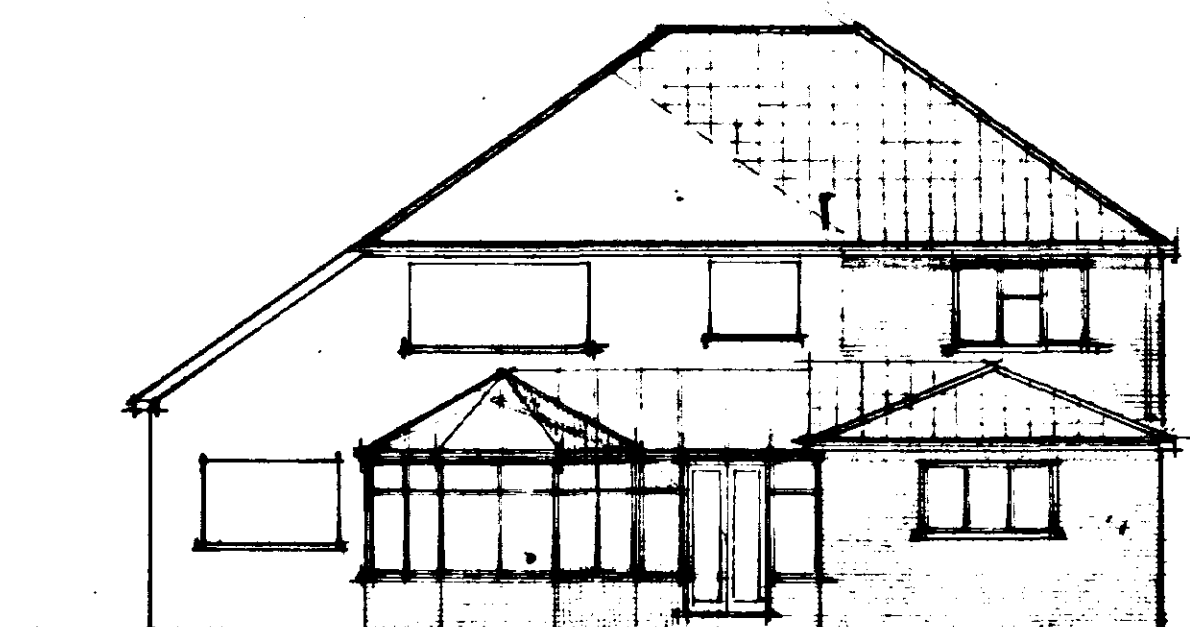


east

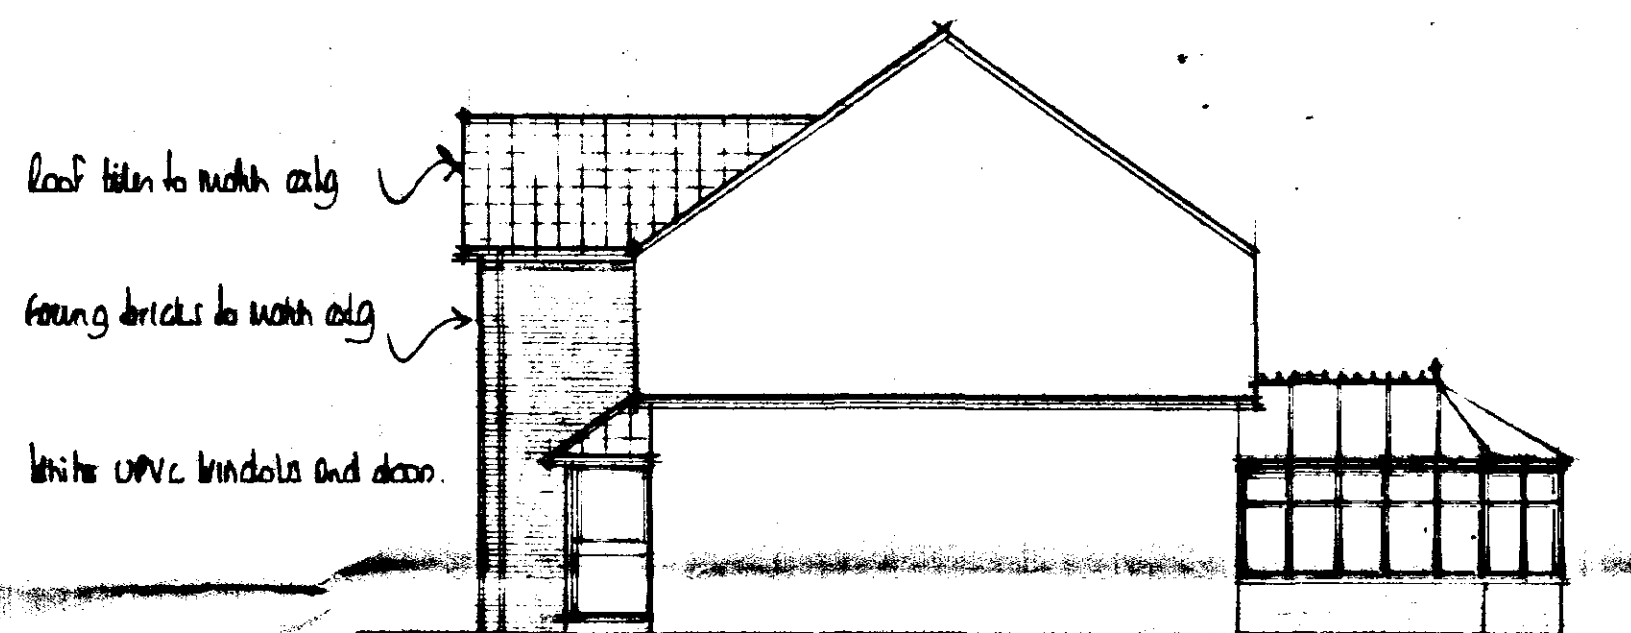


south

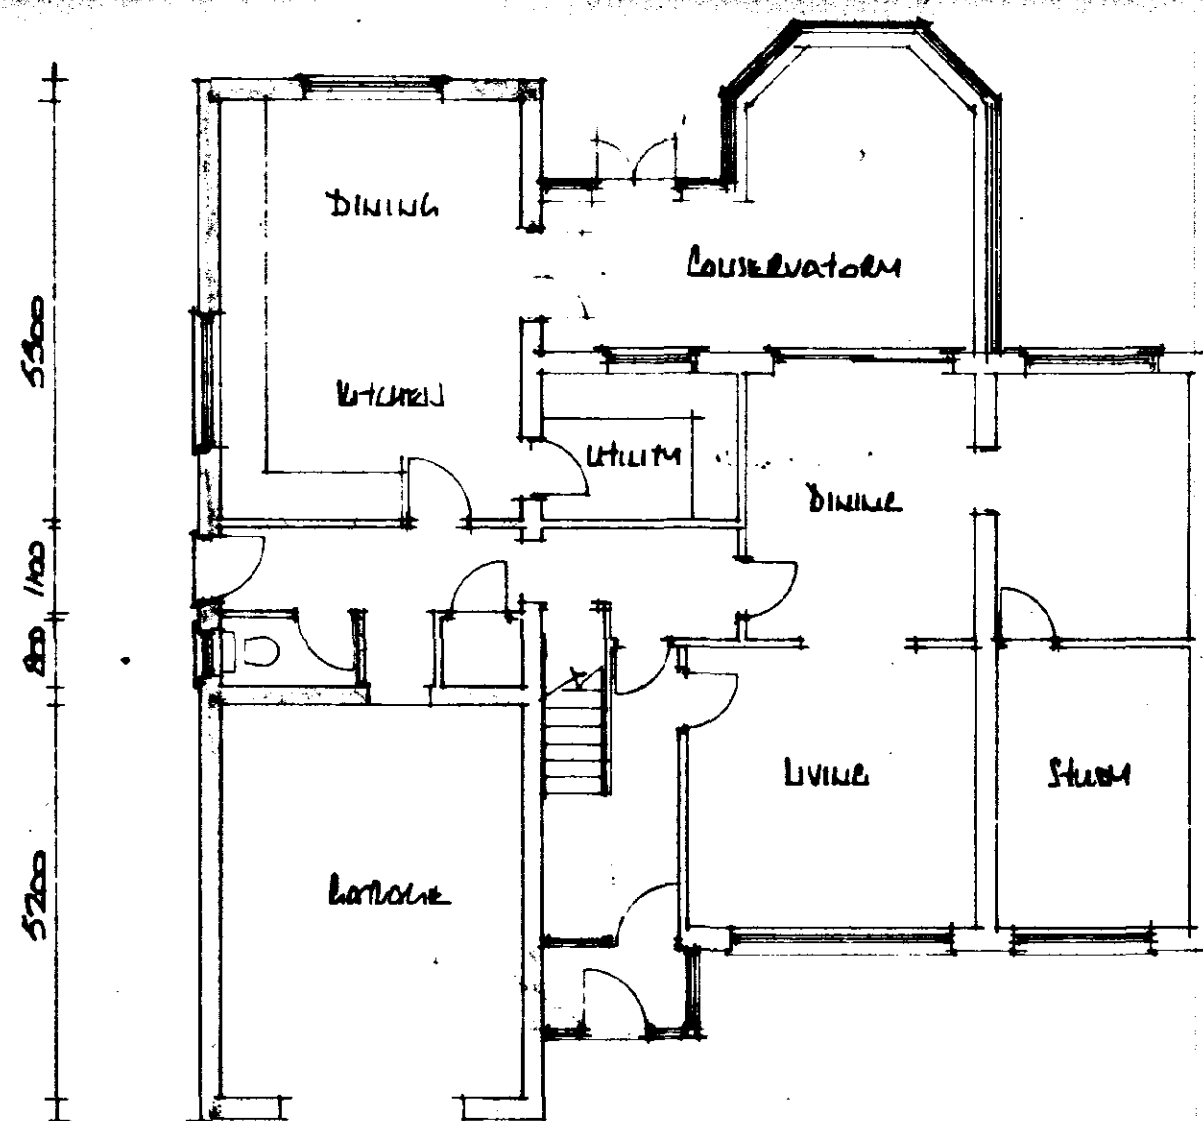

ground floor

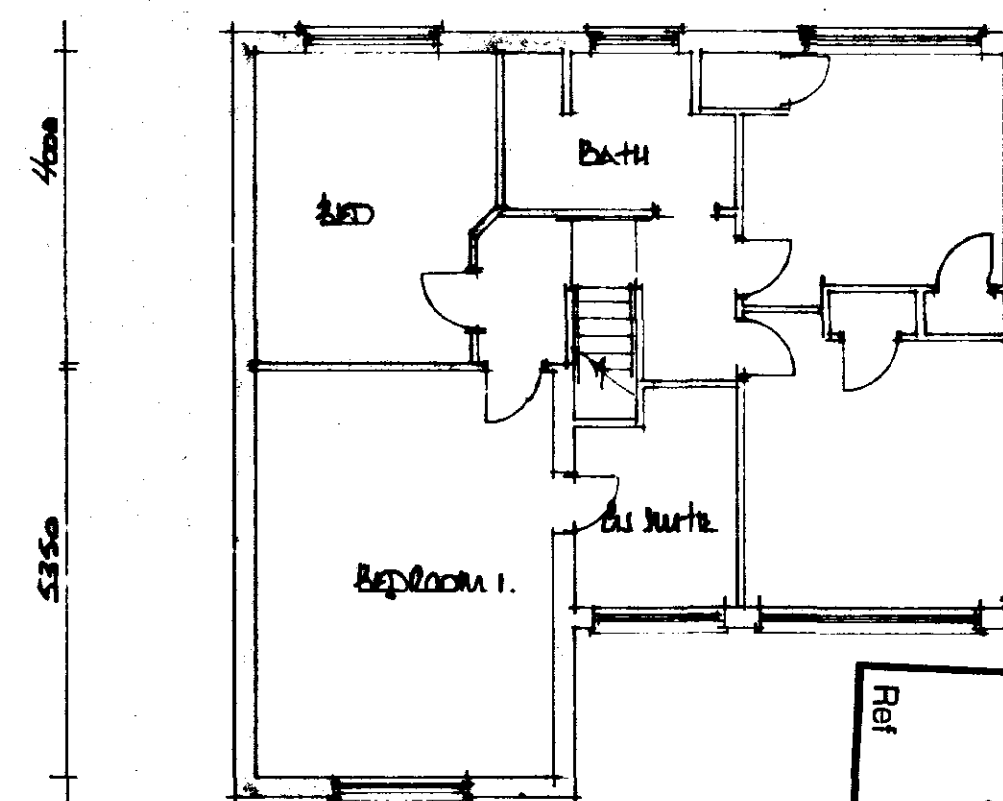

first floor

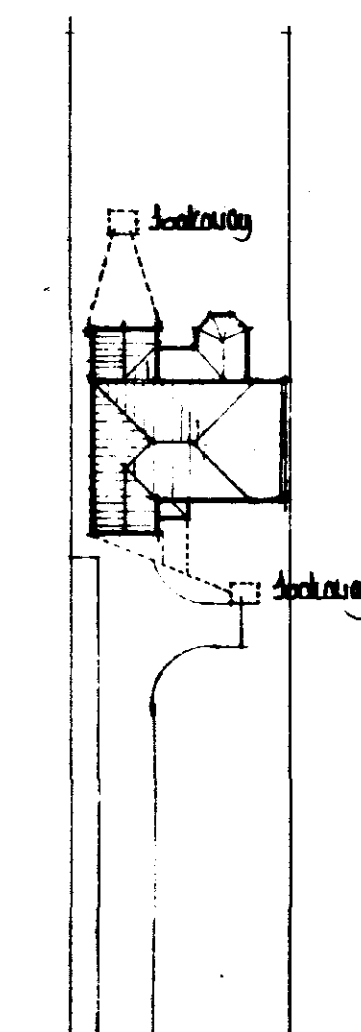

block plan

A		Date	Revisions
© copyright			
East Midlands Design Associates "Willow Lodge", Horseshoe Road, Spalding, Lincs PE11 3JA Tel: Spalding (0775) 767988			
Client MR & MRS S			
Job Title Extension to Dwellings at 19 DEDICATE WOLBEACH SPALDING Lincs			
Drawing Title Sketch Proposal DETERMINED PLAN			
Scale 1:100 & 1:500			
Date Nov 02		Drawn by AL	
Drg. No. 02/30/01		Rev	

SHDC
Planning & Development
10 DEC 2002
Ref 1343102