



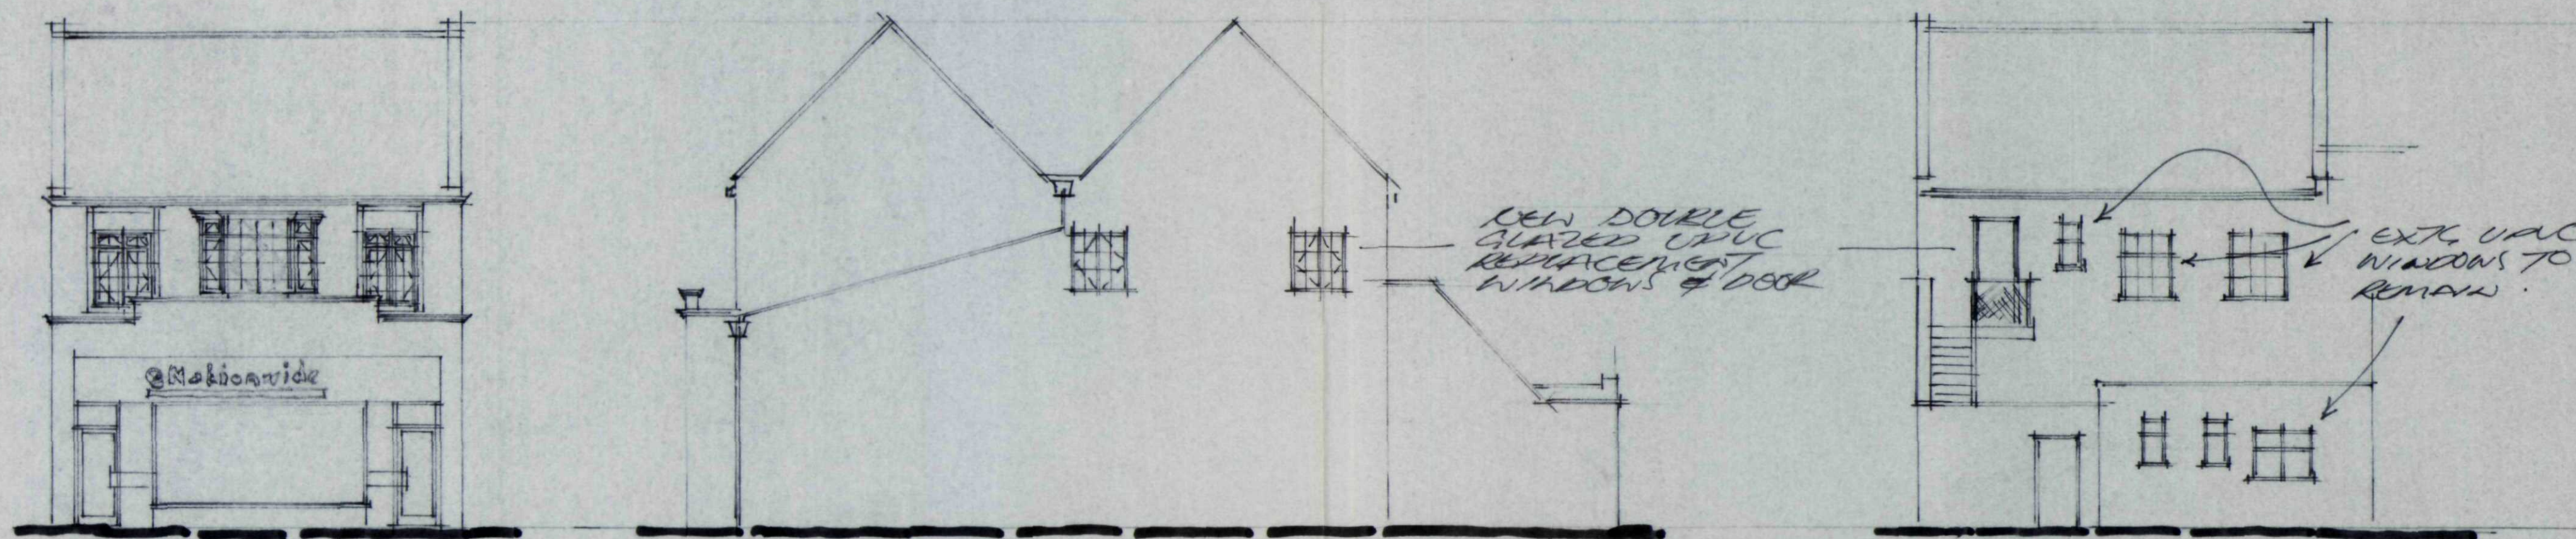

FRONT
ELEVATION

SIDE
ELEVATION

REAR
ELEVATION

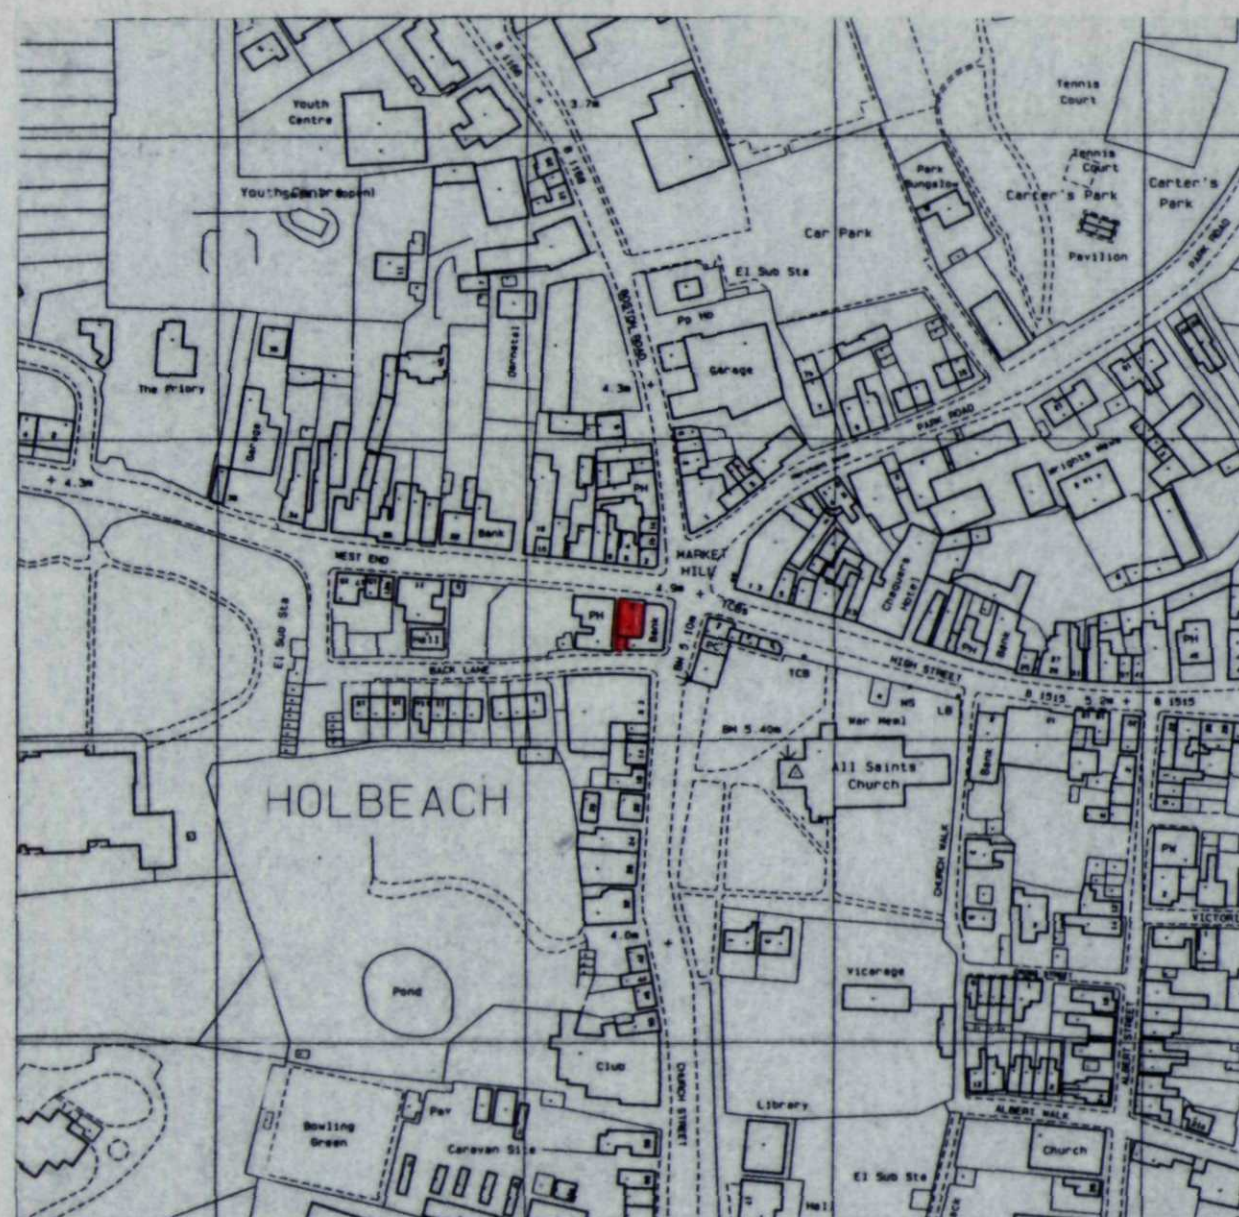

LOCATION
PLAN

SHDC
Planning & Development
08 OCT 2004
Ref: 1354104

SKETCHER

PARTNERSHIP Ltd

Designers and Planning Consultants

First House Quebec Street Dereham
Norfolk NR19 2DJ Tel & Fax 01362 693777

Title
Holbeach

PROPOSED REPLACEMENT
WINDOWS & DOOR
@ 3 WEST END
FOR NATIONWIDE
BUILDING SOCIETY

Scales 1:100

Date	SEPT 04	Contract No.	8581	Drawing No.	1A
Drawn	AJE				