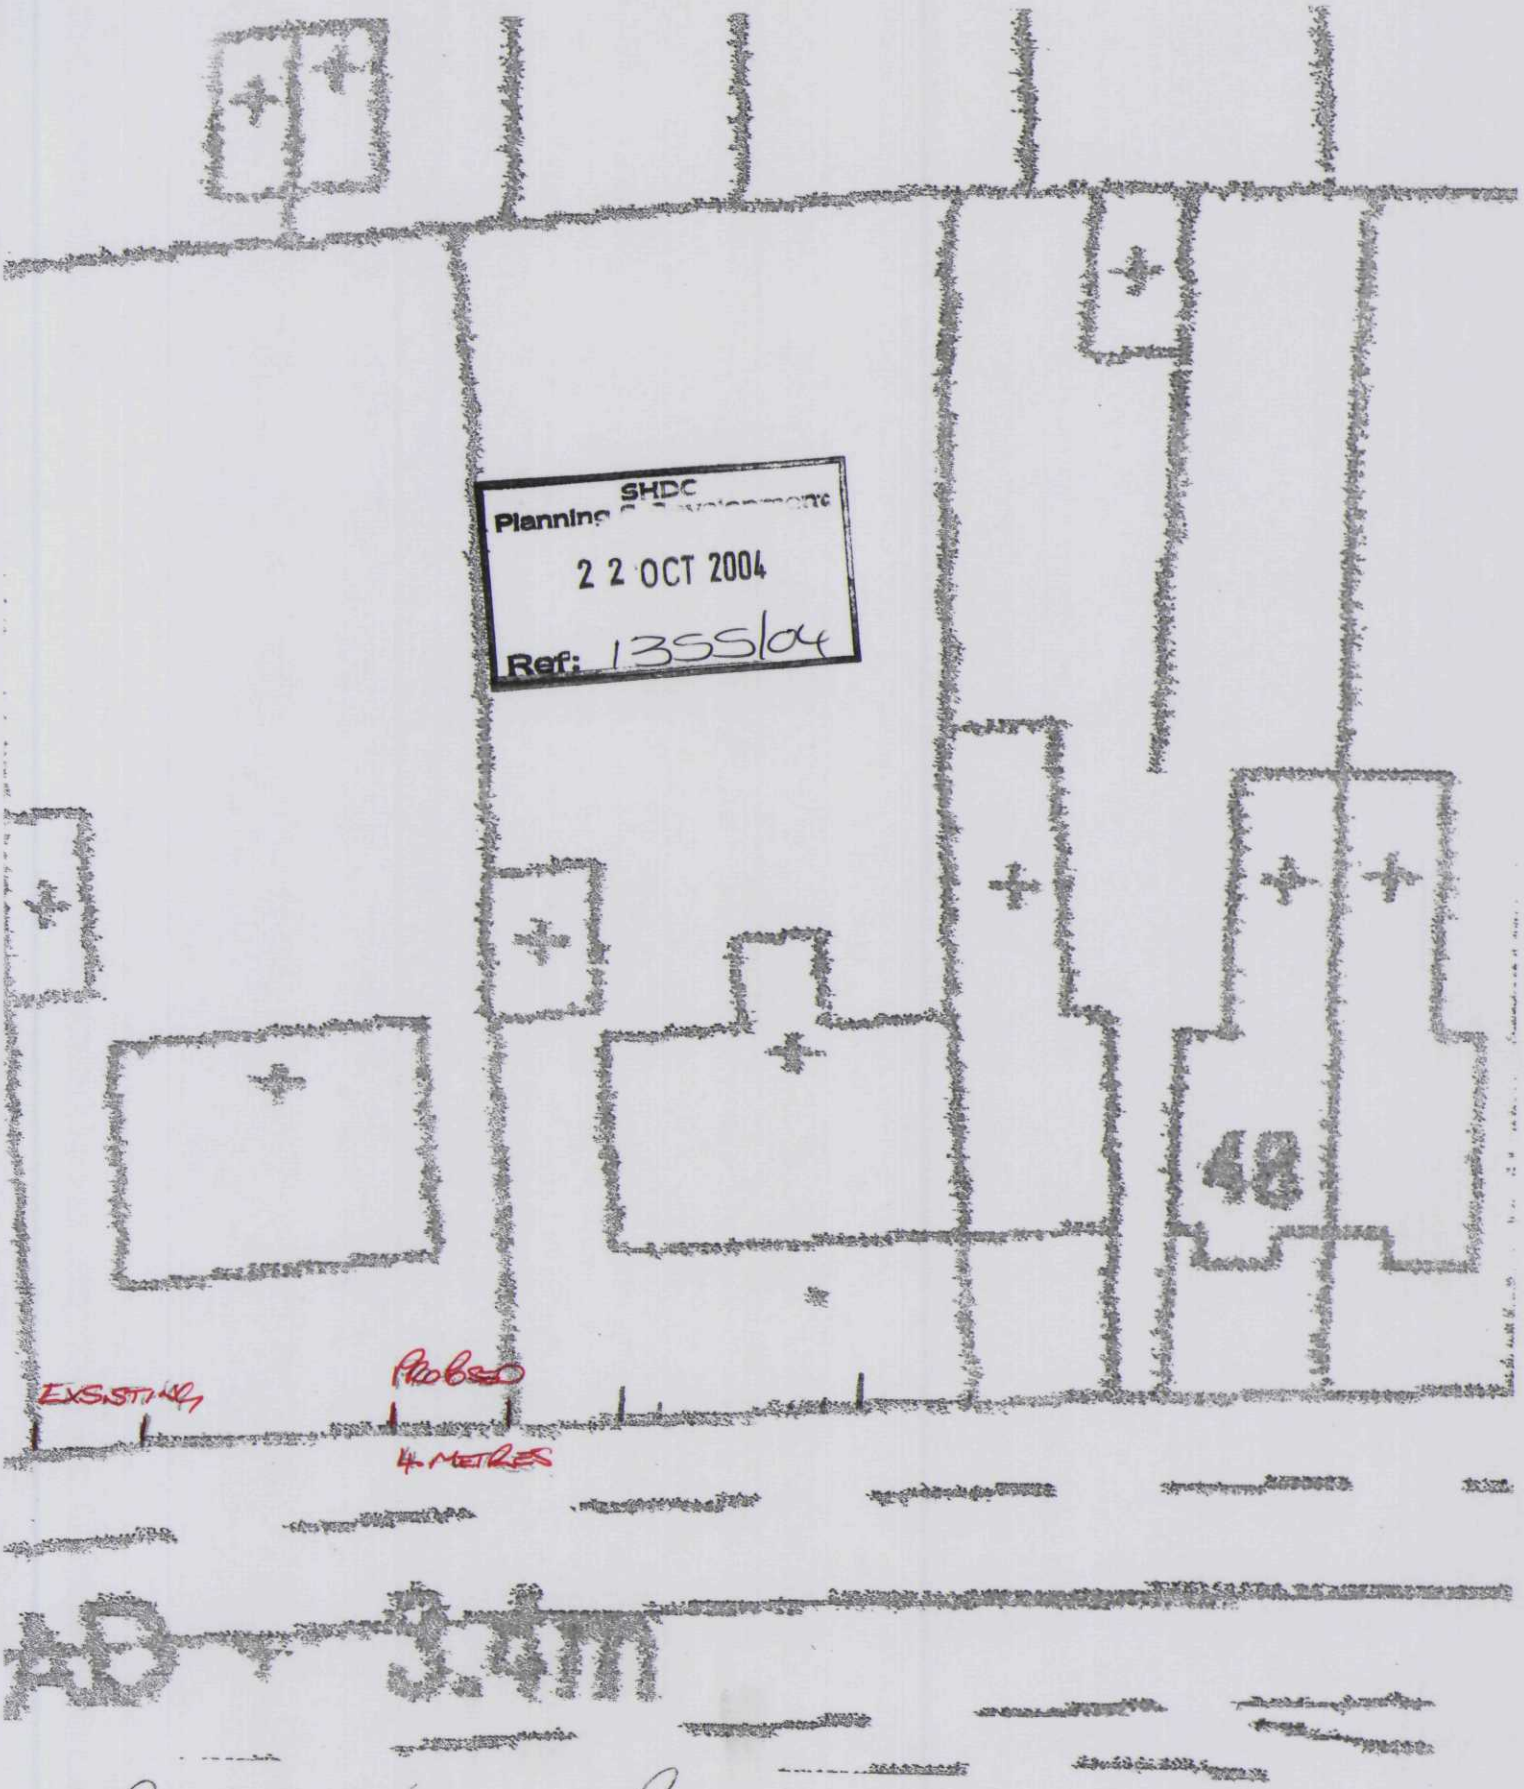



SHDC
Planning
22 OCT 2004
Ref: 1355/04

PROPOSED NEW OPENING 4 METRES TO MATCH EXISTING

NOT TO SCALE

DETERMINED PLAN