


Indicative Pharmacy Fascia Sign - Daytime

ND DC
RING
2001
Ref: 1364/01

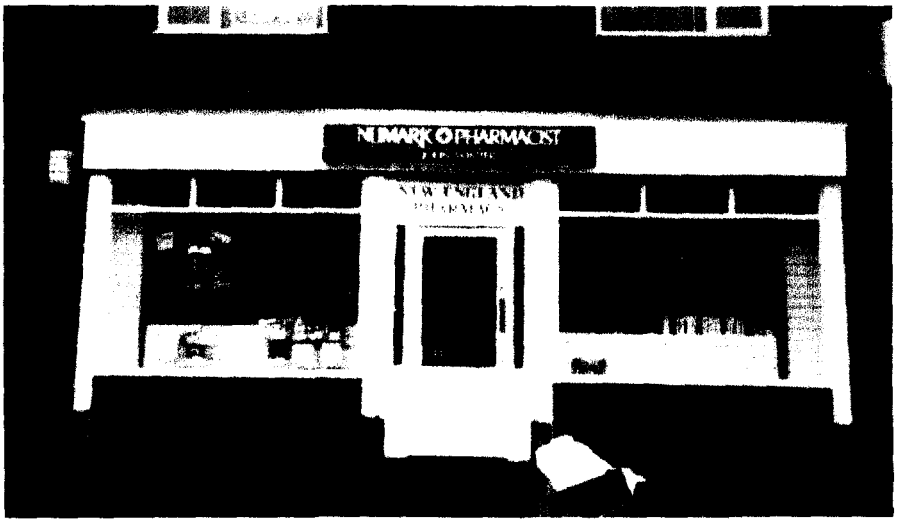

Indicative Pharmacy Fascia Sign - Night time,
Showing Nature of Static Illumination

PROPOSED ALTERATIONS TO SHOPFRONT AND SIGNAGE AT 16 HIGH STREET, HOLBEACH FOR MR BRIAN FOSTER

INDICATIONS OF SIMILAR MAIN FASCIA ILLUMINATED PHARMACY SIGNS

Trevor A Clay RIBA
Chartered Architect
14 Old Fendike Road
Weston Hills
SPALDING
Lincolnshire PE12 6DD





28 NOV 2001
Ref: 1364/01


NUMARK PHARMACIST
BRIAN FOSTER MRPharmS
YOUR LOCAL COMMUNITY PHARMACIST

Photo Sign

NUMARK
PHARMACIST


Wildan sign services

Customer: Numark.
Site: Holbeach..

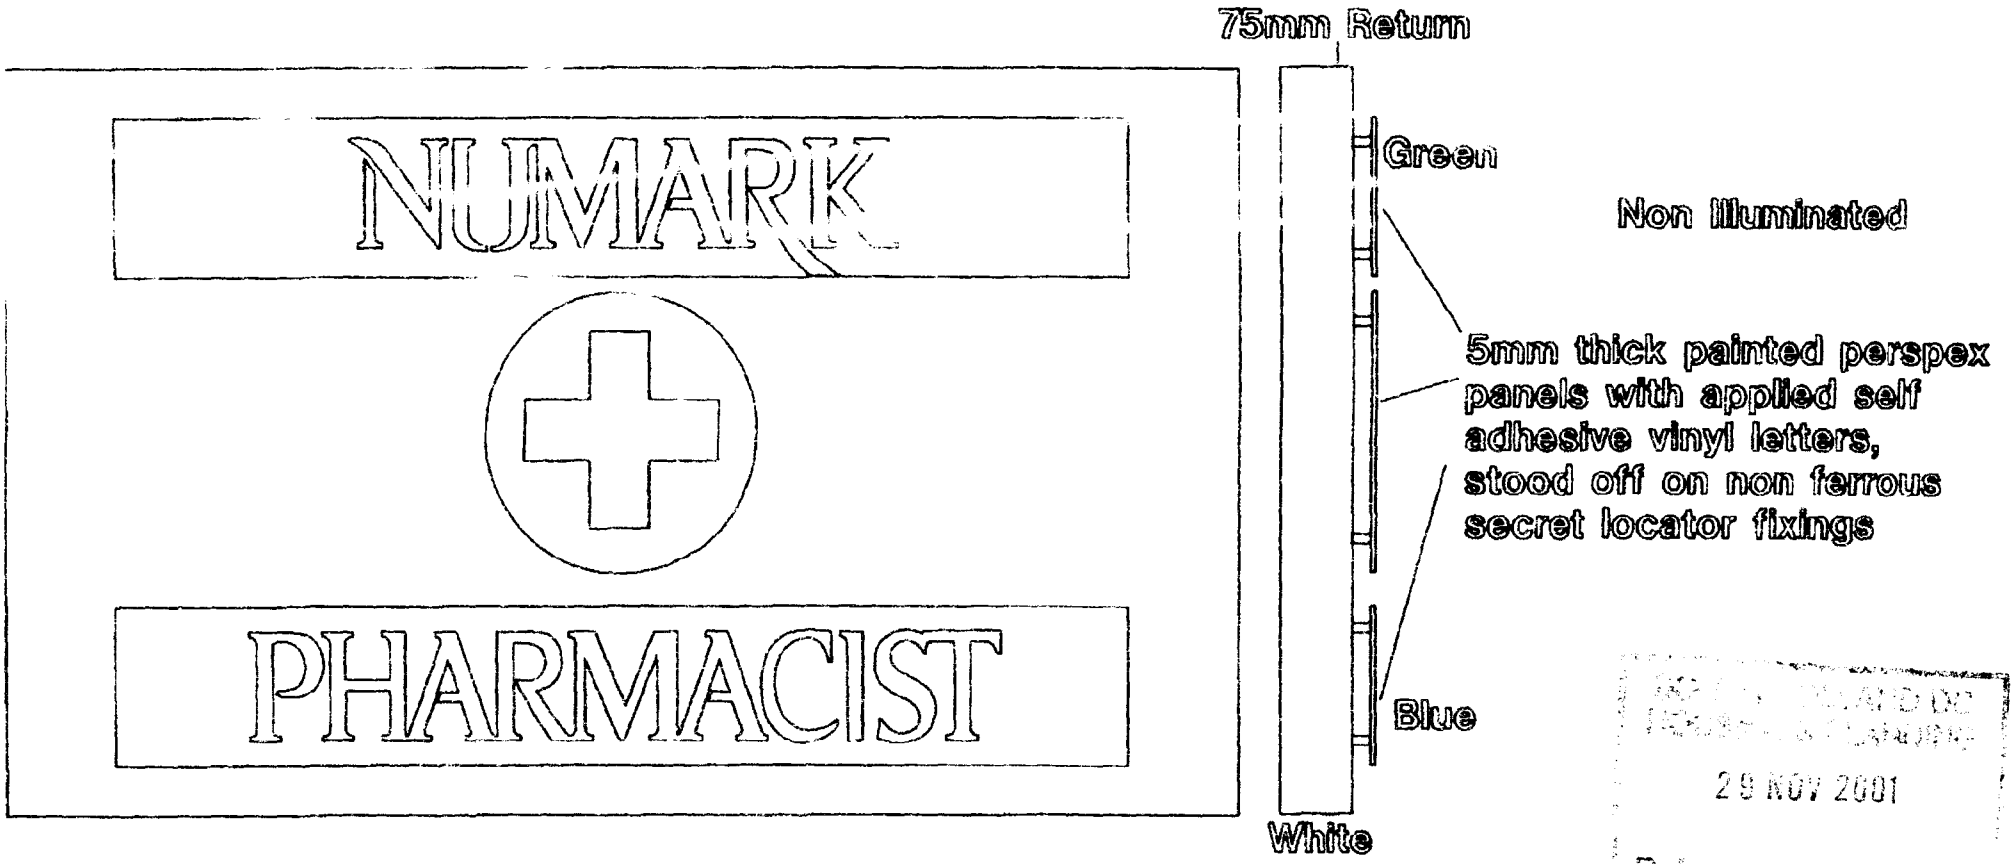

29 NOV 2001
Ref: 1364/01


AUCKLAND DC
PLANNING
20 NOV 2001
Ref: 1364/01

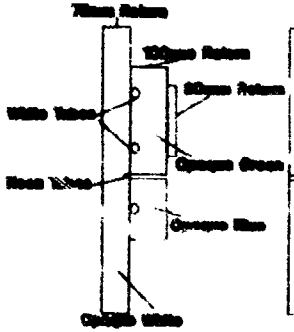


NUMARK ⊕ PHARMACIST

BRIAN FOSTER MRPharmS

YOUR LOCAL COMMUNITY PHARMACIST

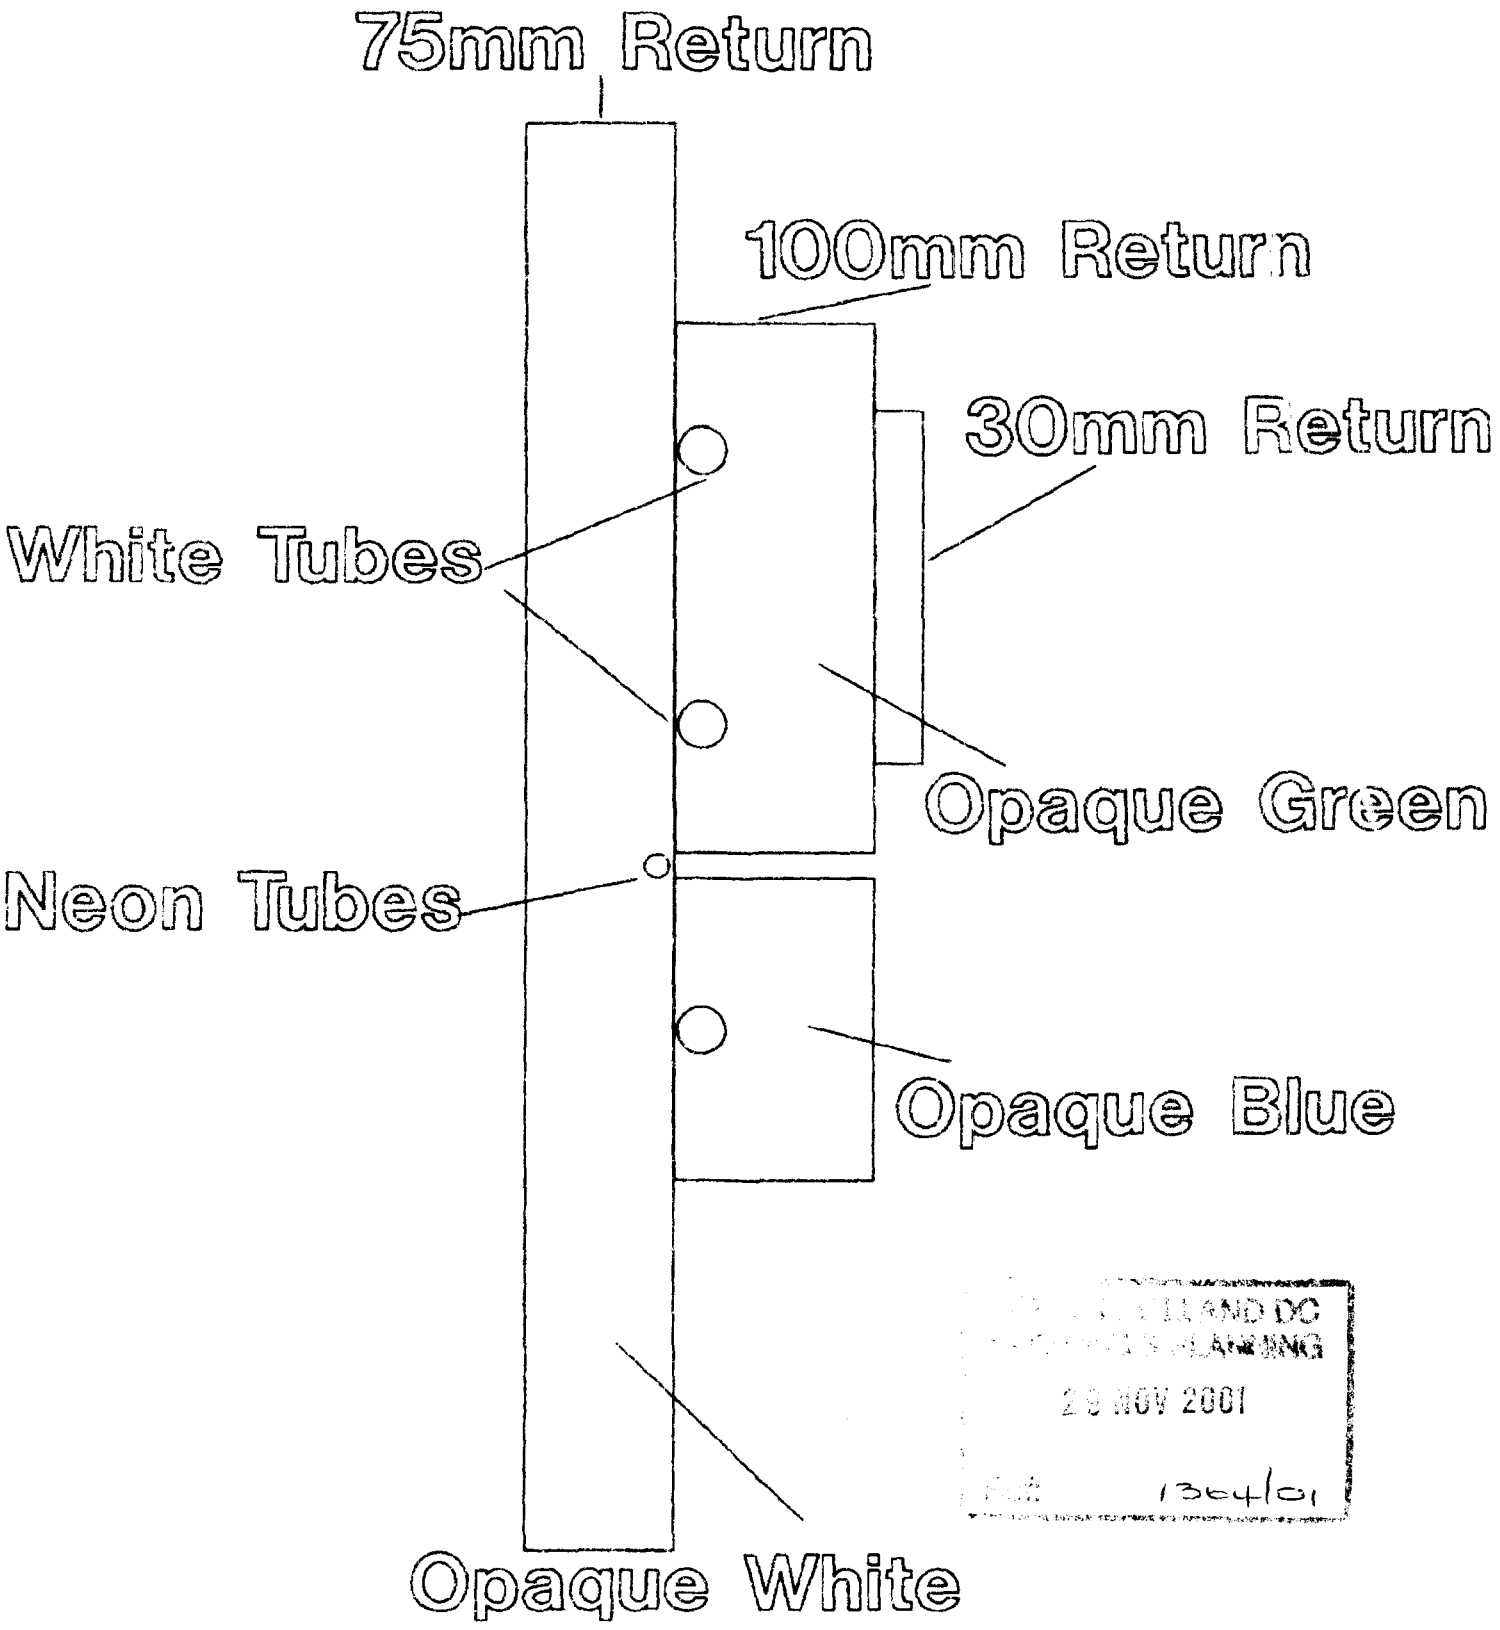

AND DC
PLANNING
25 NOV 2001
1364/01

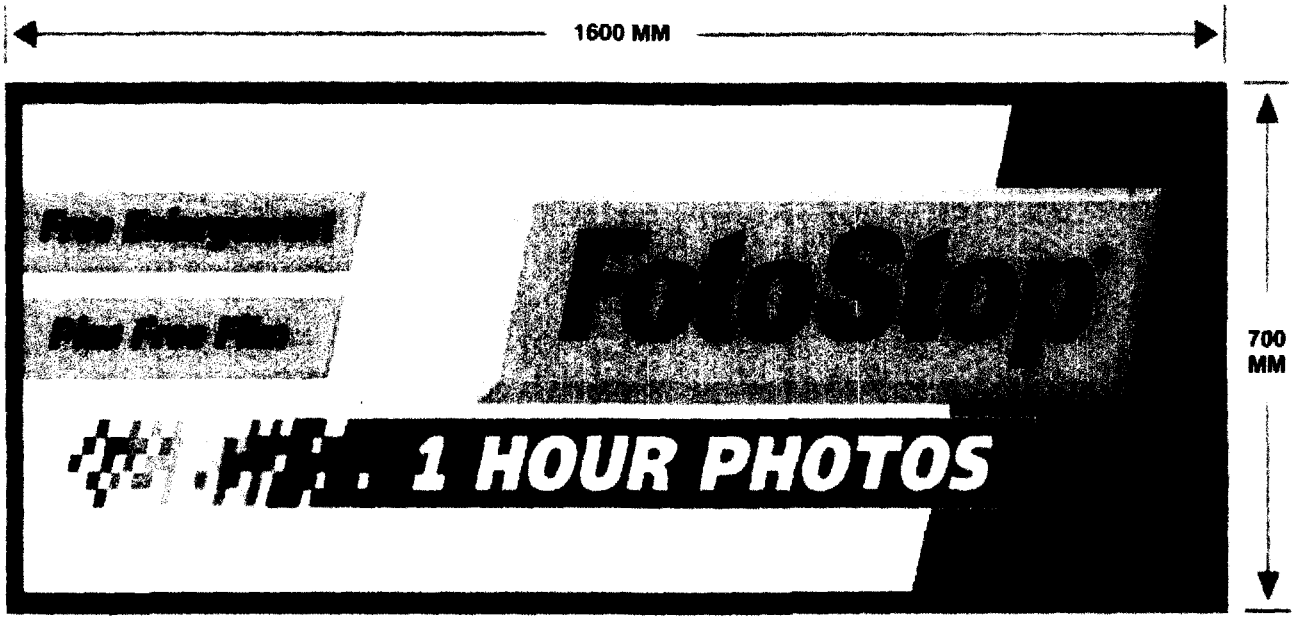

Please note:
PLANNING CONSENT IS THE
RESPONSIBILITY OF THE CUSTOMER
IT IS THE CUSTOMERS RESPONSIBILITY
TO MOVE OR DISABLE THE ALARM PRIOR
TO SIGN BEING FITTED

SPECIFICATION:


NON ILLUMINATED FASCIA SIGN
CONSTRUCTED FROM ALUMINIUM FRAME PAINTED TO
RED CONTAINING WHITE ACRYLIC PANEL DECORATED
IN RED, BLUE, GREEN AND YELLOW GRAPHICS
TO DESIGN


PROPOSED: NEW NON ILLUMINATED
FASCIA SIGN
BRIAN FOSTER
16 HIGH STREET
HOLBEACH
SPALDING

Actual sign size subject to site measurement

DRAWING 011001/F/IW/1031

SOUTH HOLLAND DC
PLANNING
29 NOV 2001
Ref: 13e4/01

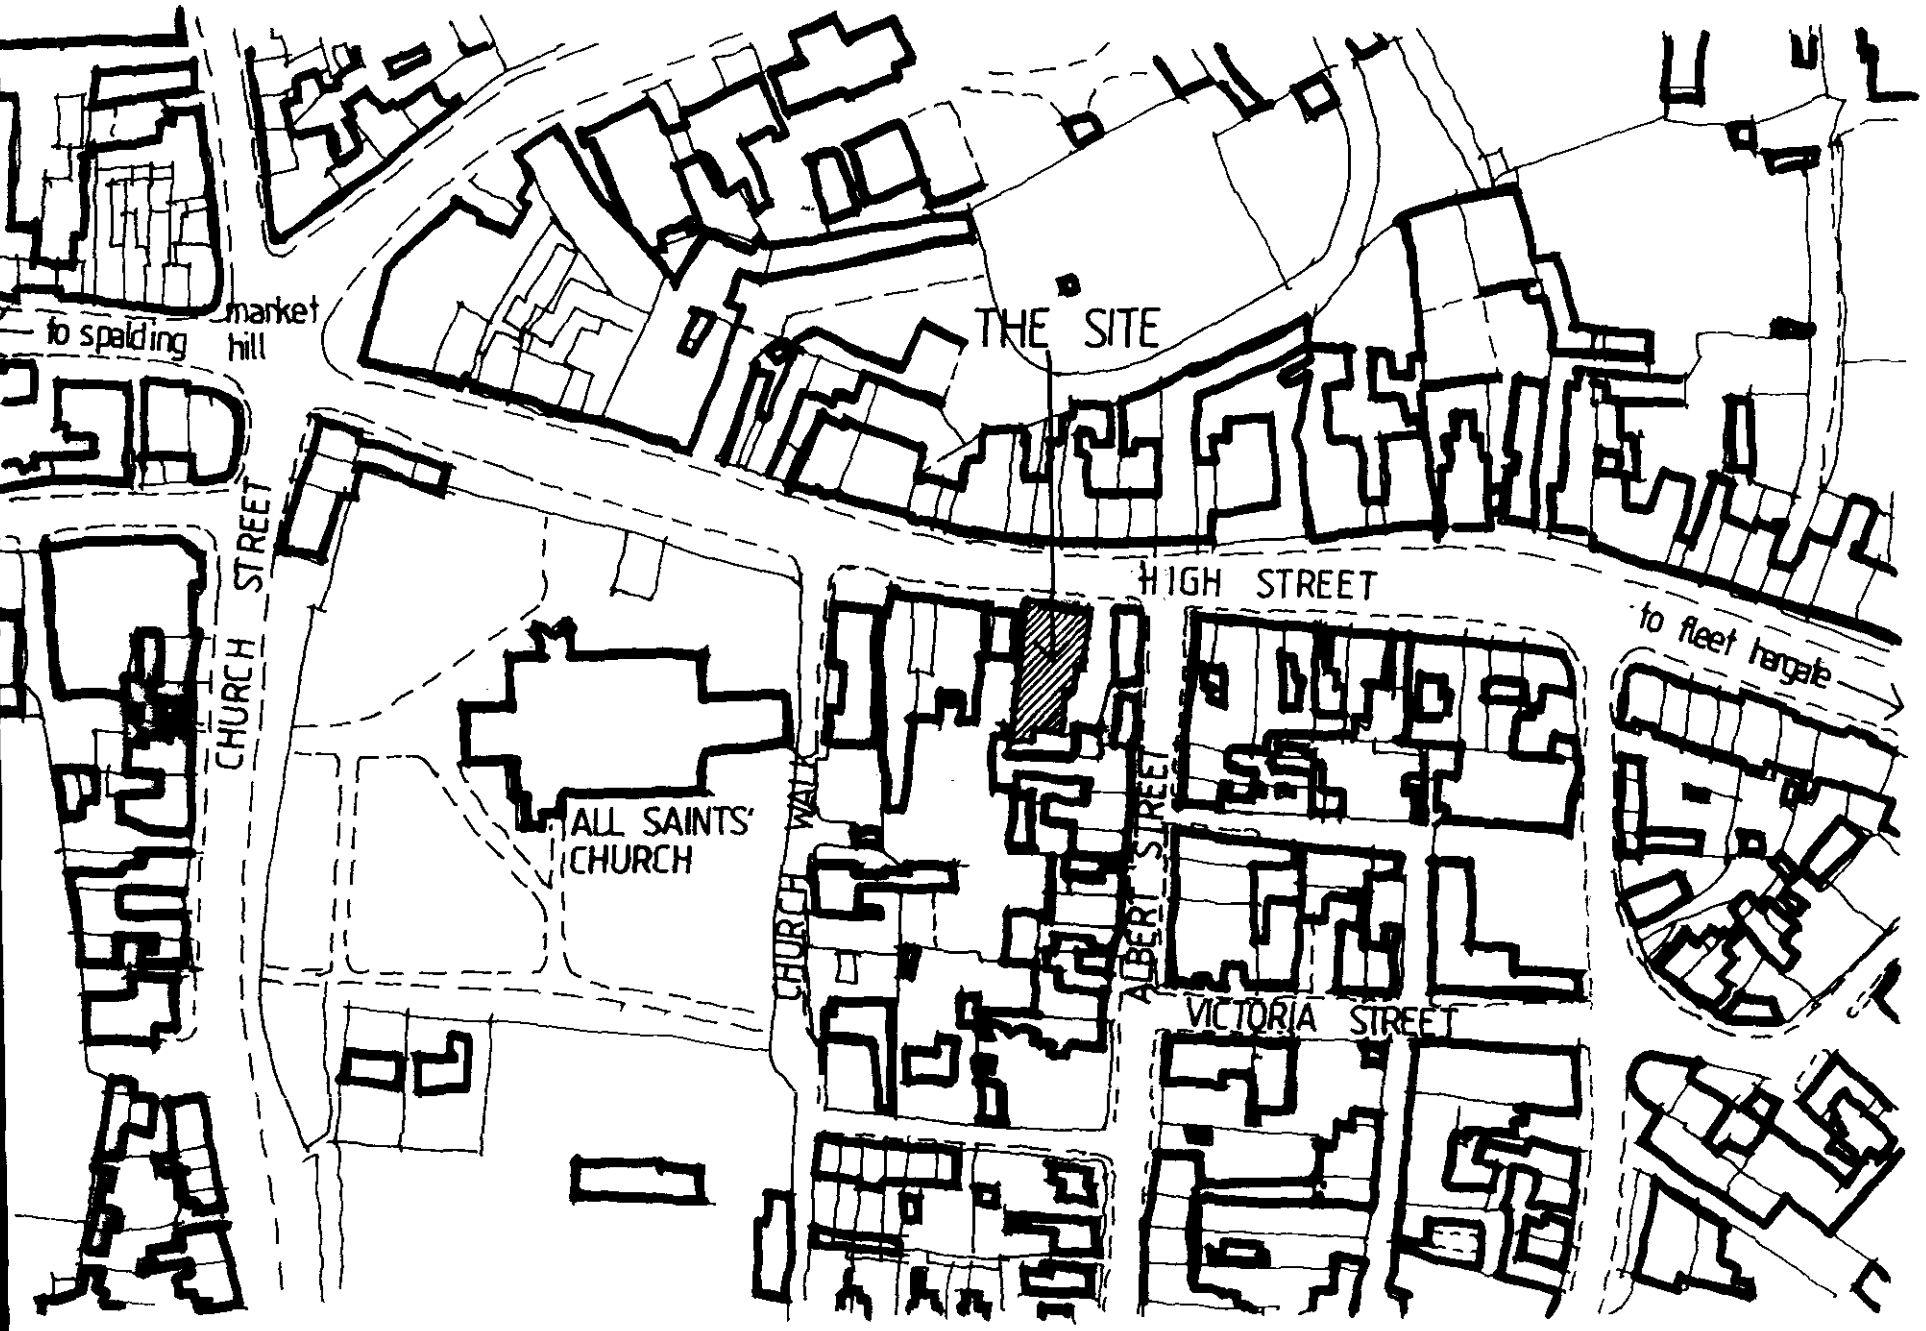

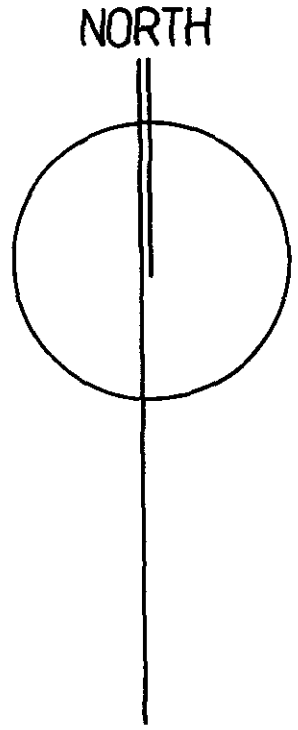

29 NOV 2001
Ref: 1364/01

TREVOR A CLAY R.I.B.A.
CHARTERED ARCHITECT
14 OLD FENDIKE ROAD
WESTON HILLS
SPALDING
LINCOLNSHIRE PE12 6DD


Project:

PROPOSED ALTERATIONS TO 16 HIGH STREET HOLBEACH FOR MR B FOSTER


Drawing:

LOCATION PLAN


Date: 27/11/01	Proj No: 01/080/PA	
Scale: 1:1250	Drg. No: 003	Rev:

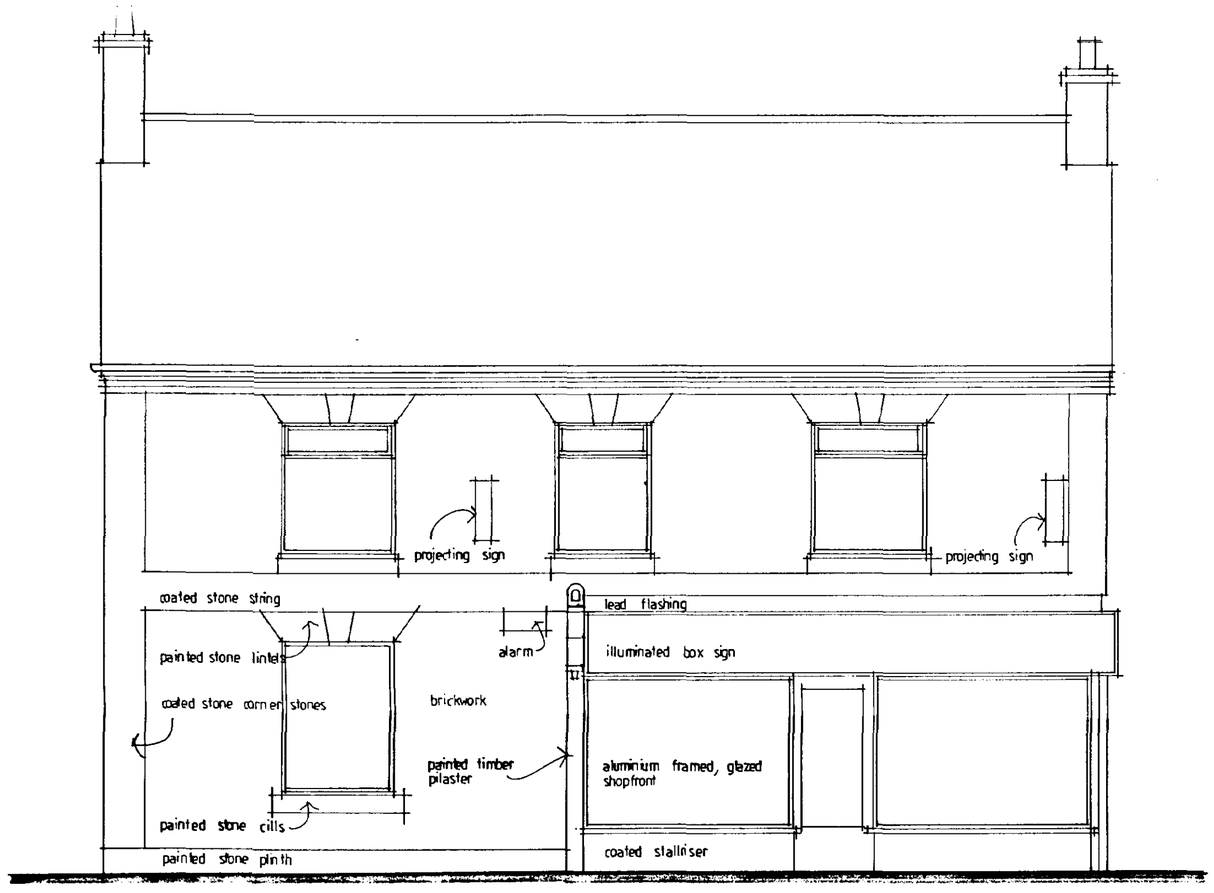

FRONT ELEVATION

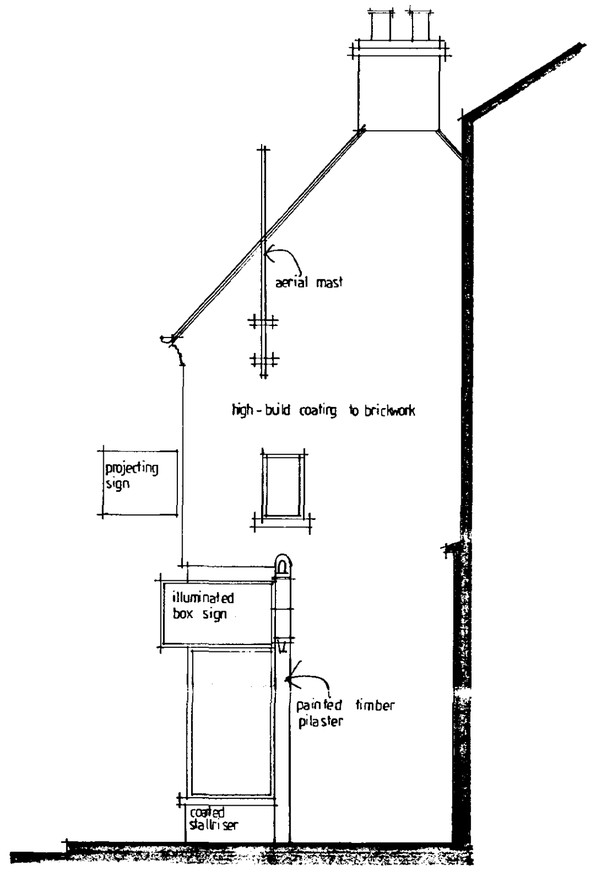

WEST ELEV. ALONG HIGH STREET

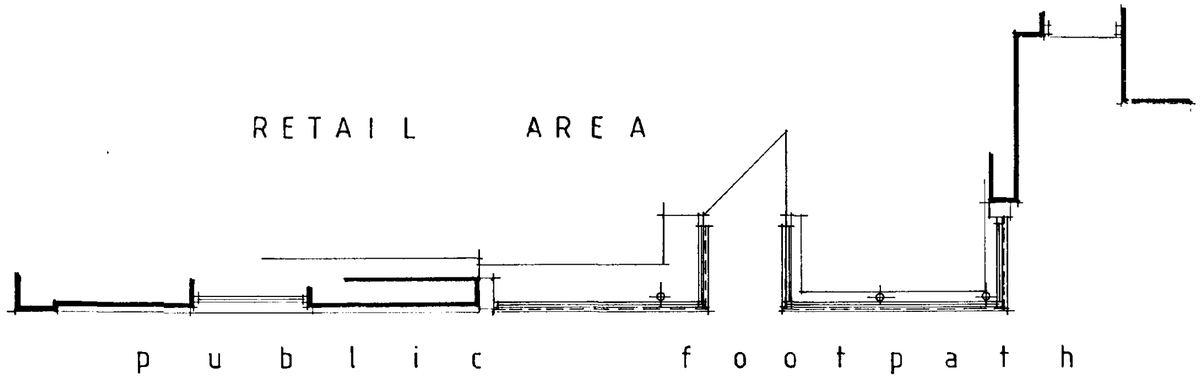

HIGH STREET

PLAN OF SHOP FRONTAGE

SOUTH HOLLAND DC HOUSING & PLANNING 29 NOV 2001 Ref: 1364/01

DETERMINED PLAN

TREVOR A CLAY R.I.B.A.
CHARTERED ARCHITECT
14 OLD FENDIKE ROAD
WESTON HILLS
SPALDING
LINCOLNSHIRE PE12 6DD


Project:

PROPOSED ALTERATIONS TO 16 HIGH STREET HOLBEACH FOR MR B FOSTER

Drawing:


SURVEY DRAWING

Date: 14/09/01	Proj No: 01/080/PA	
Scale: 1:50	Drg. No: 001	Rev:

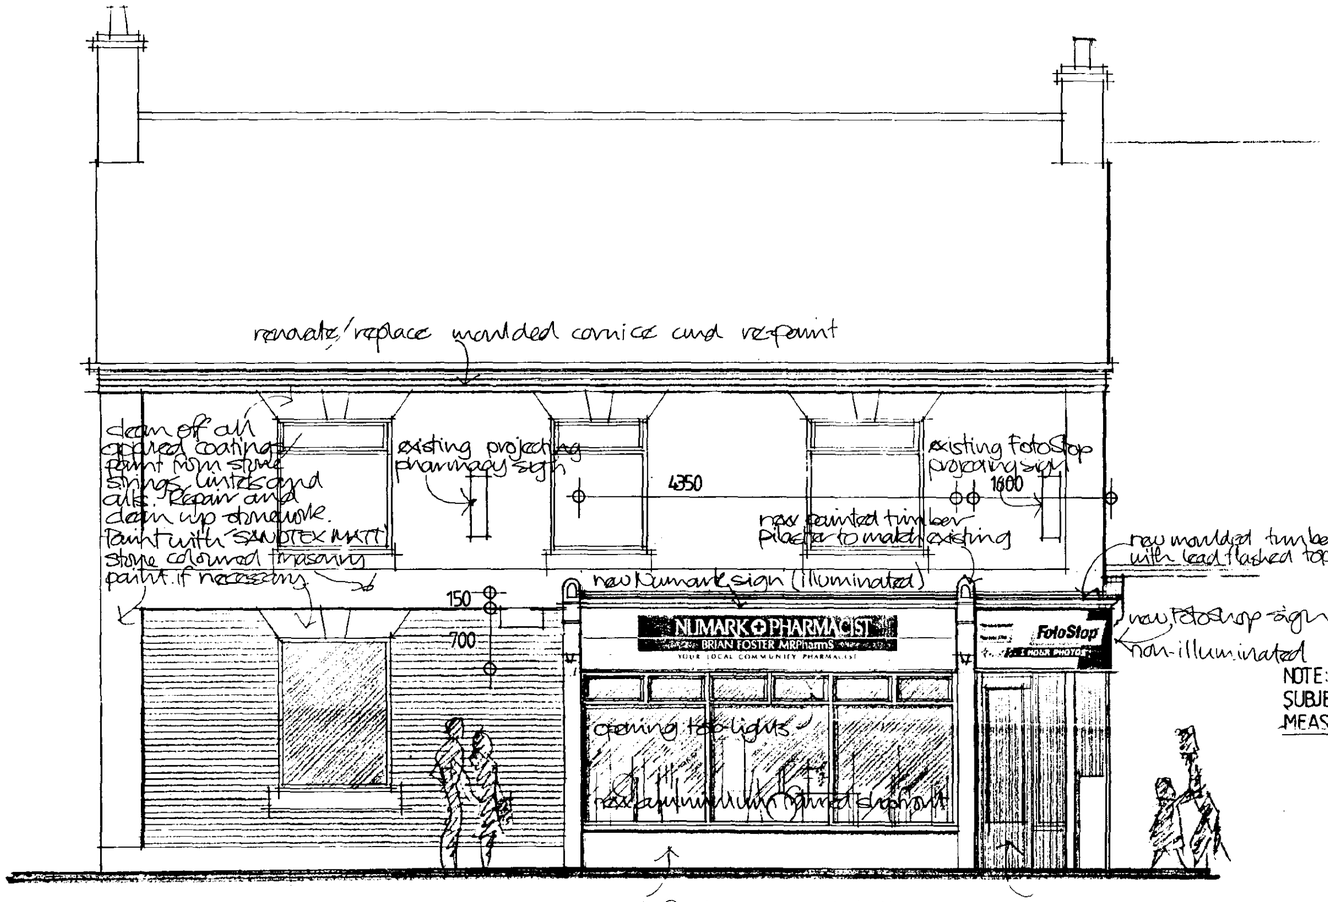


FRONT ELEVATION

NOTE: ACTUAL SIGN SIZES SUBJECT TO SITE MEASUREMENT

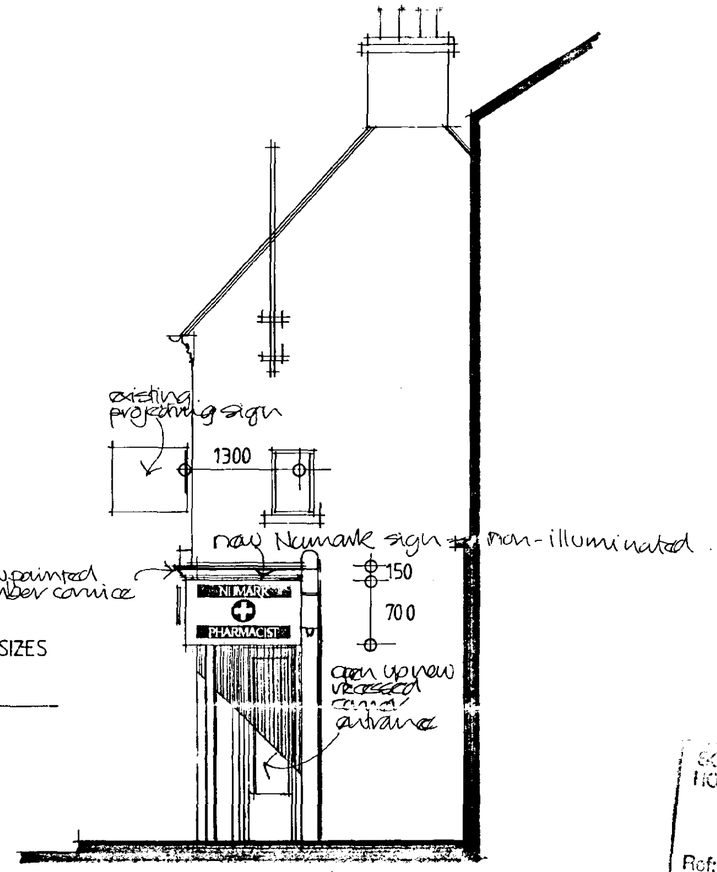


WEST ELEV. ALONG HIGH STREET

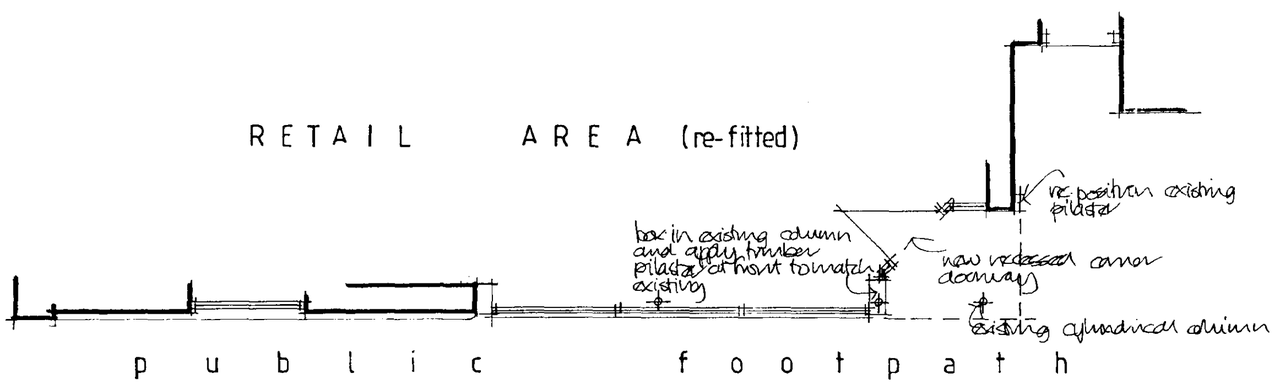

HIGH STREET

PLAN OF SHOP FRONTAGE

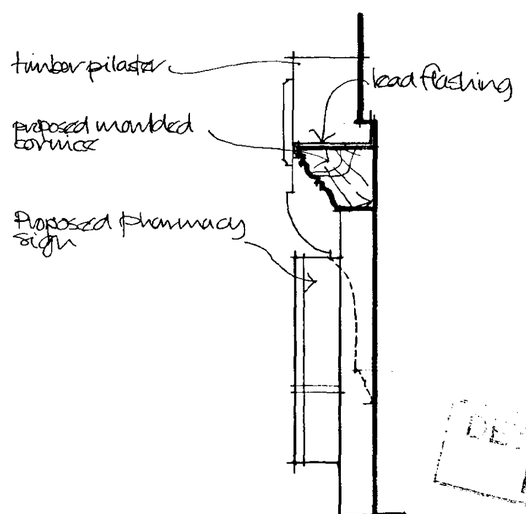

SKETCH DETAIL OF MAIN FASCIA SIGN 1:10

SOUTH HOLLAND DC HOUSING & PLANNING
29 NOV 2001
Ref: 1364/01

Revised 26Nov01 - Signage updated, notes amended; fascia detail added, existing moulded cornice.

TREVOR A CLAY R.I.B.A.
CHARTERED ARCHITECT
14 OLD FENDIKE ROAD
WESTON HILLS
SPALDING
LINCOLNSHIRE PE12 6DD

Project:
PROPOSED ALTERATIONS TO 16 HIGH STREET HOLBEACH FOR MR B FOSTER

Drawing:
SKETCH PROPOSALS

DEVELOPMENT PLANNED

Date: 16/09/01	Proj No: 01/080/PA	
Scale: 1:50	Drg. No: 002	Rev: A