DWG. No.	ISSUE.
3227-02	

ALL DIMENSIONS IN mm DO NOT SCALE : IF IN DOUBT ASK

ITEM	QTY.	DESCRIPTION	PART No.
		CE Construction	

THIS DRAWING IS PRIVATE AND CONFIDENTIAL AND IS SUPPLIED ON THE EXPRESS CONDITION THAT IT IS NOT TO BE USED FOR ANY PURPOSE OR COPIED OR COMMUNICATED TO ANY THIRD PARTY WITHOUT THE PERMISSION OF PODDINGTONS

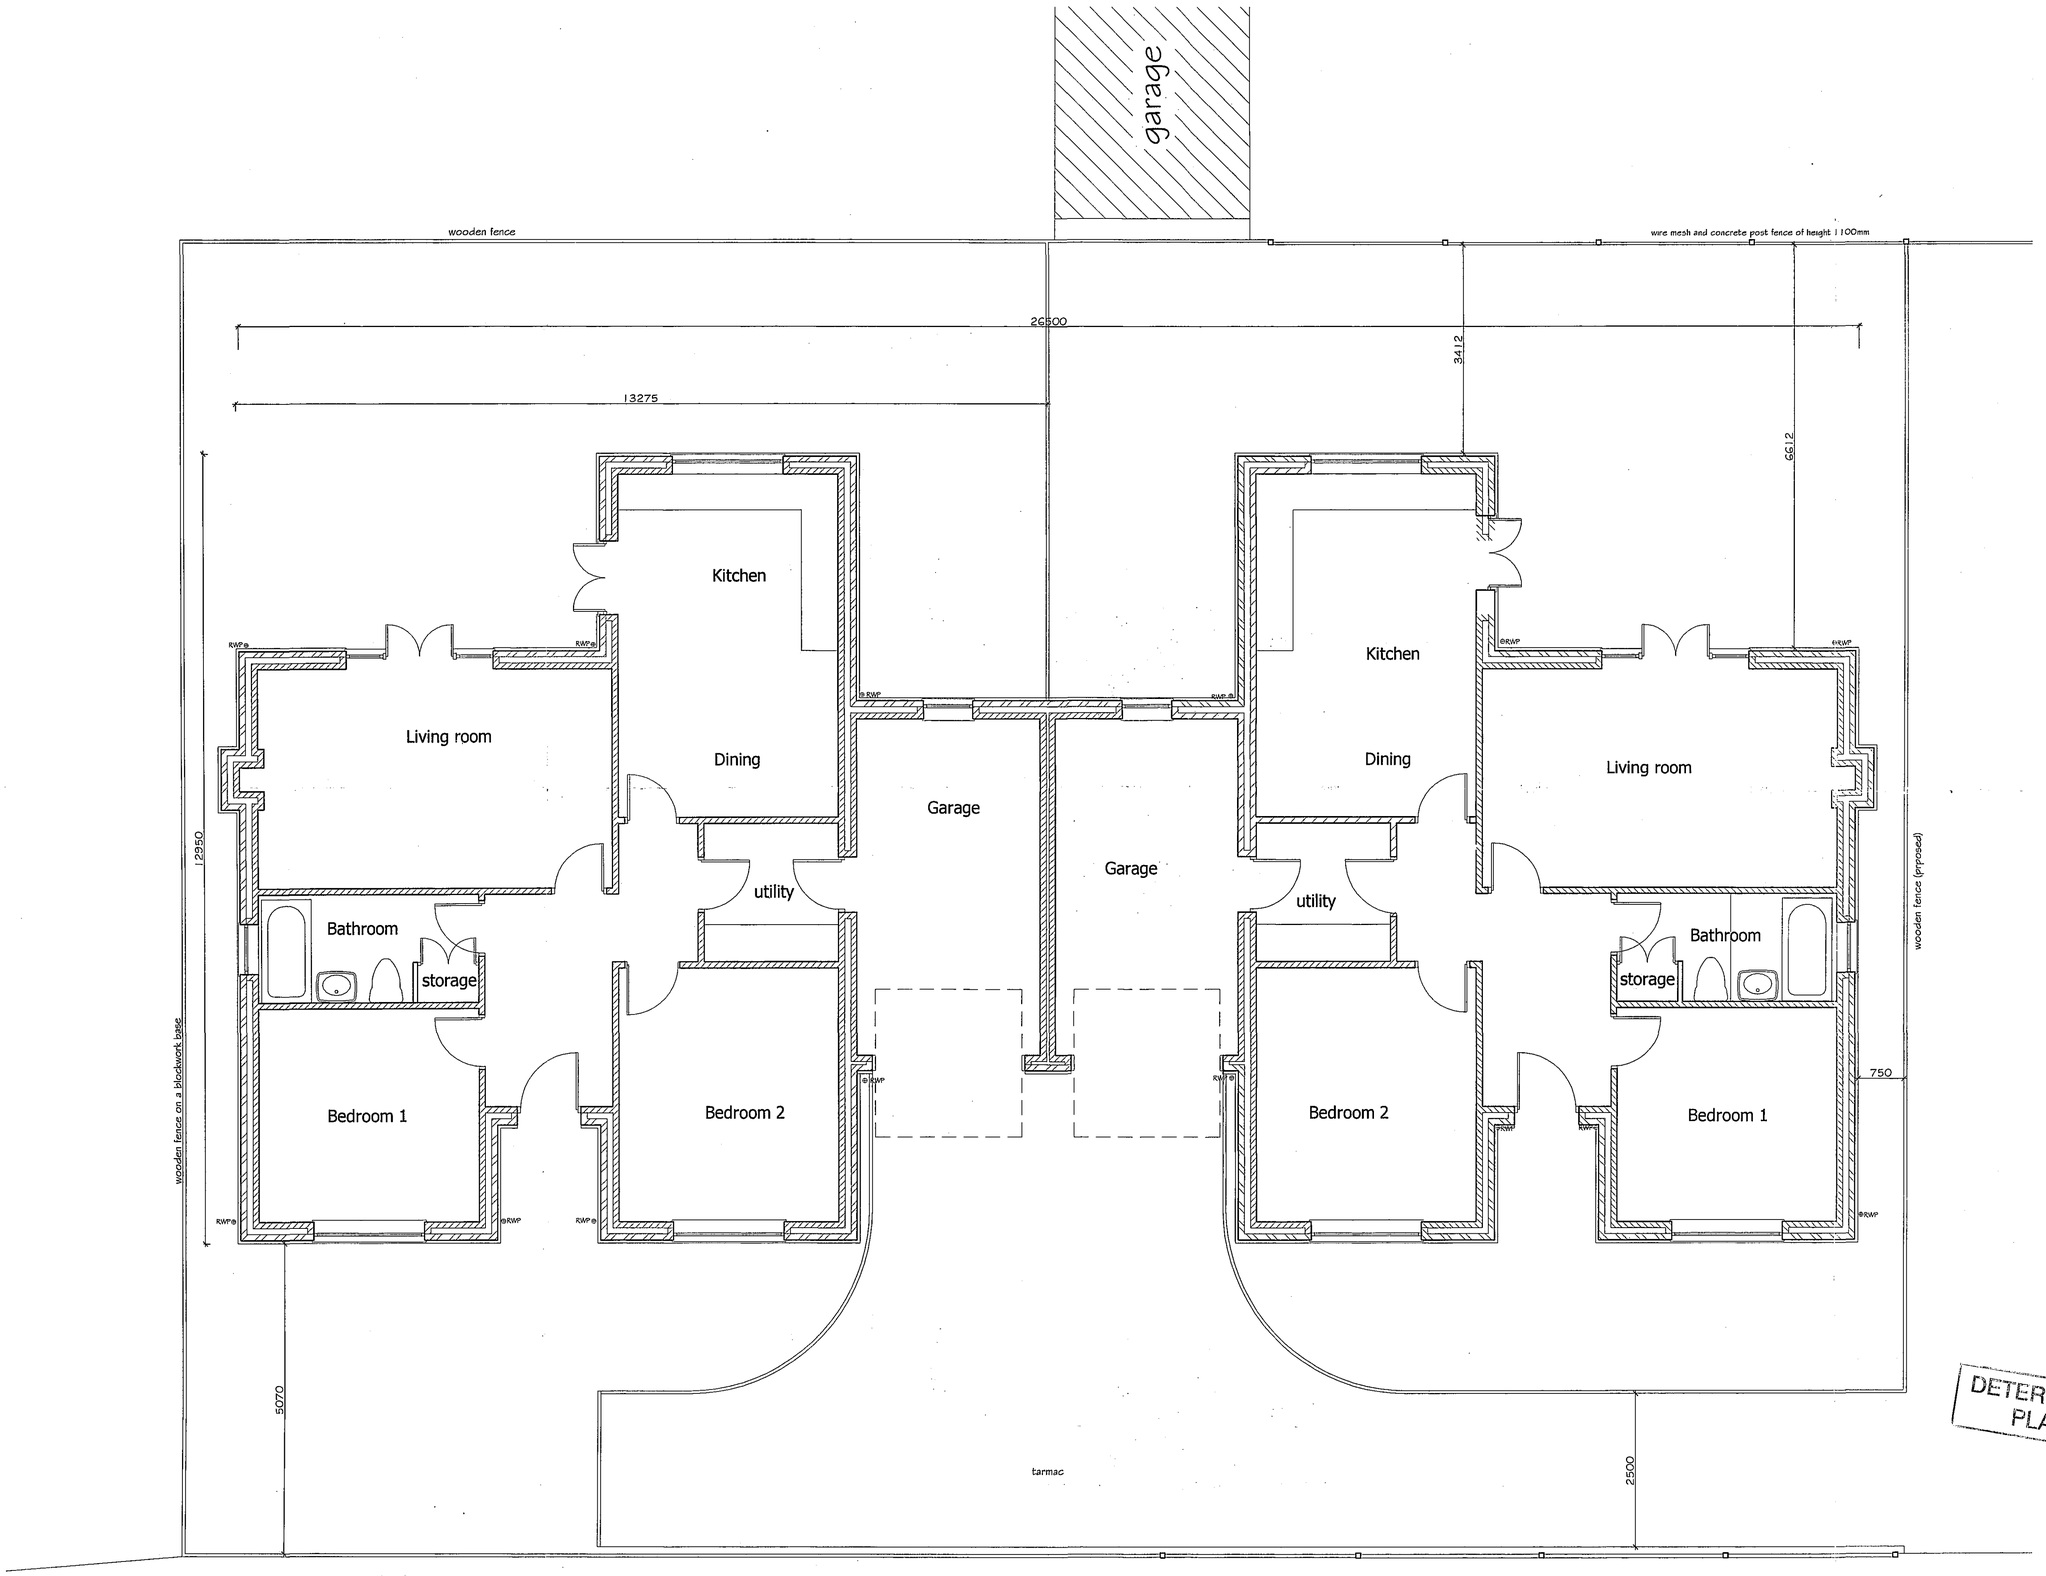

Floor Plan 1:00

SHDC
Planning & Development
0 6 OCT 2005
Ref: 1368/05

DETERMINED PLAN

ISSUE	DESCRIPTION	APPR'd	DATE

PODDINGTONS

Architectural Design Consultants

Est. 1969

Unit 7, The Flaxmill, Flaxmill Lane, Pinchbeck, Spalding, Lincs. PE11 3XQ Tel. (01775) 720868 Fax. (01775) 720877

Client. C. MAPLETHORPE Building Contractors

Project. Proposed dwelling

26 fleet street, holbeach, Spalding.

Drawing. Floor plans and Elevations

Drawn.	Scale.	Date.	Checked.	Approved.
A.A.A	1:50	July 05		

DWG. No. 3227-02 ISSUE.