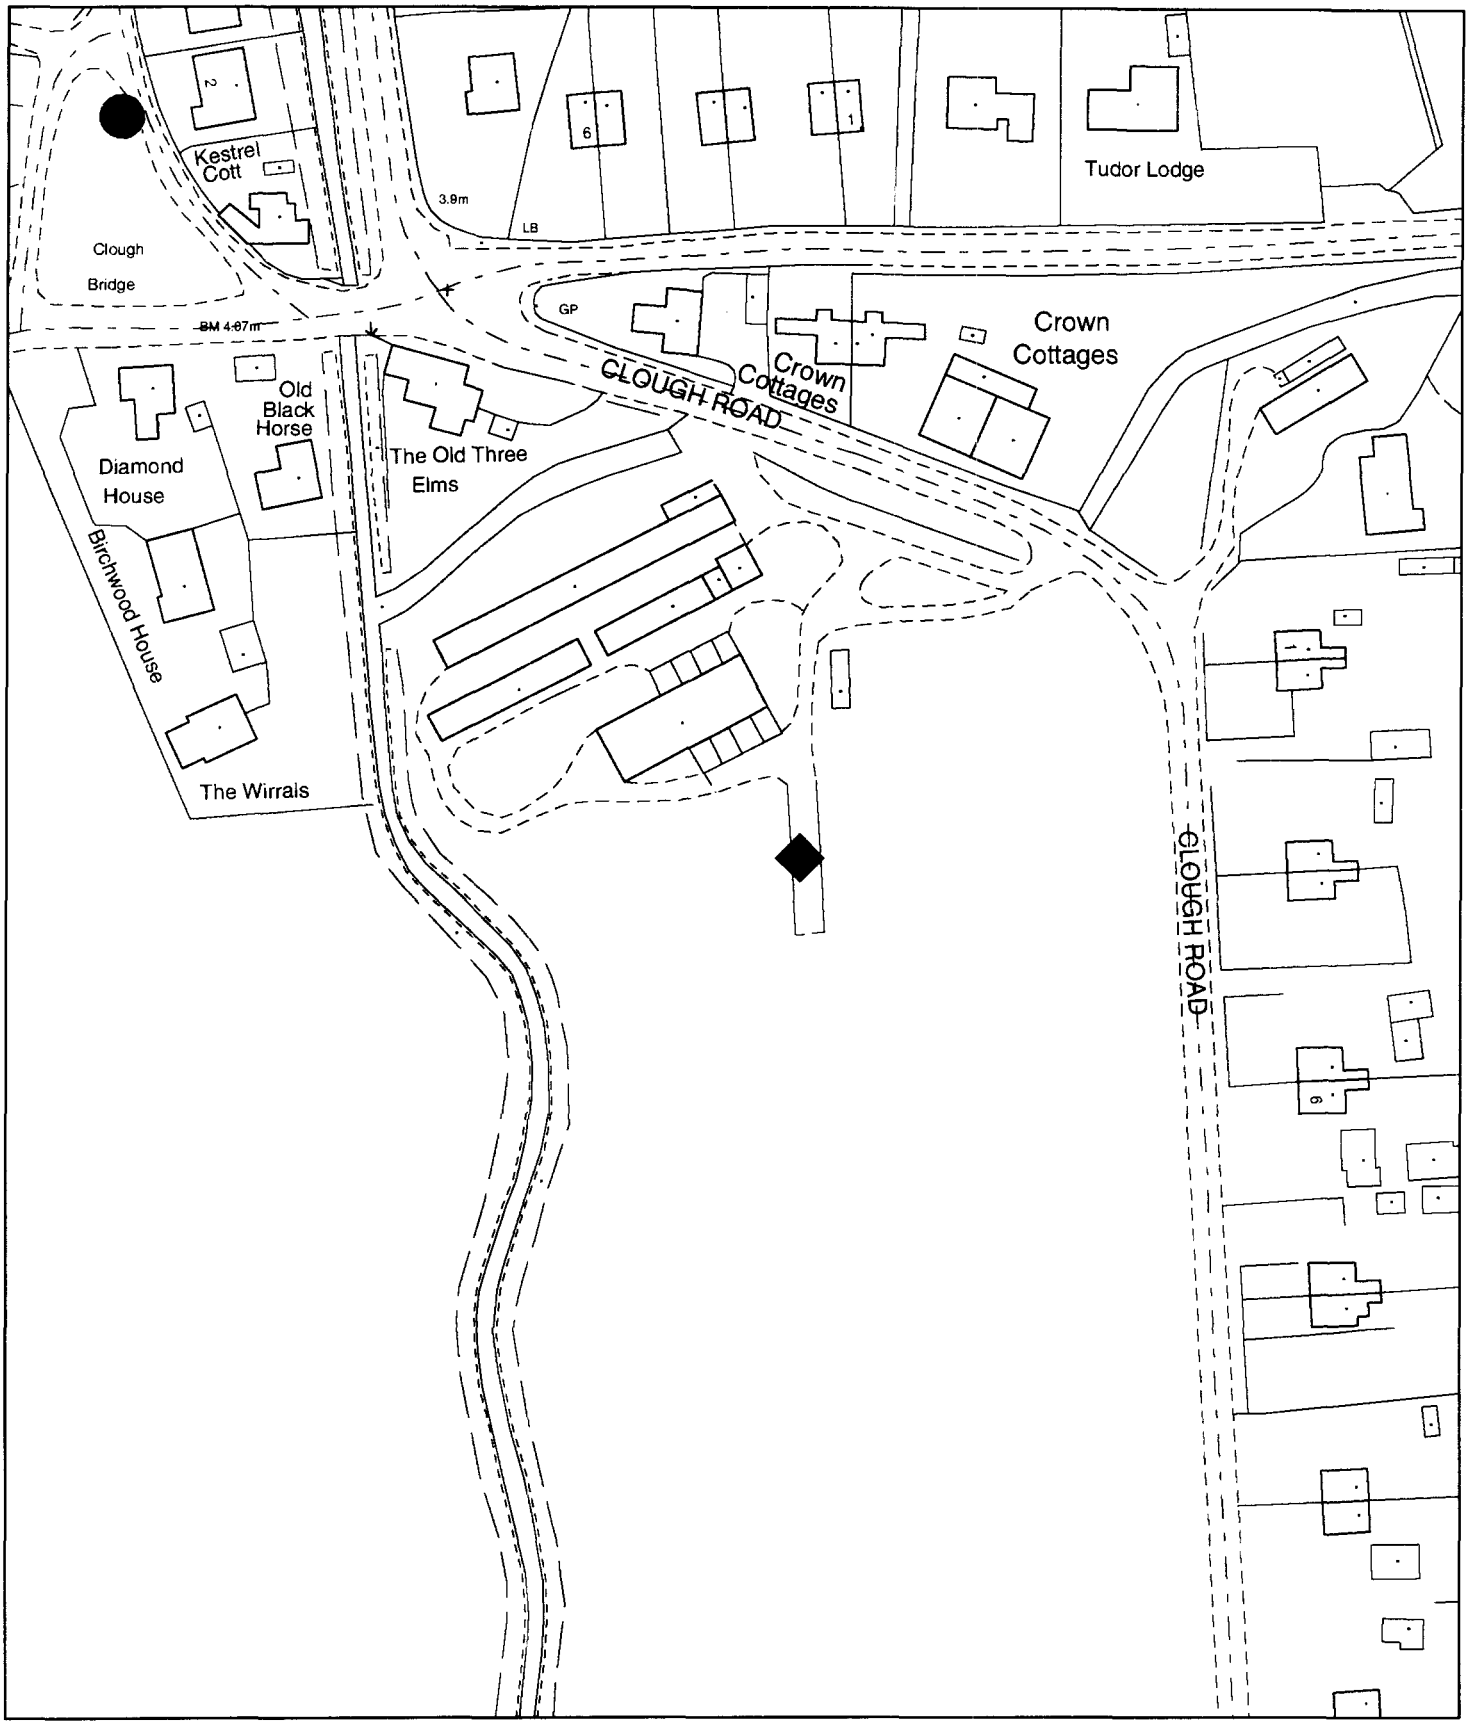


Planning Application Location Plan
Ward Member Notification


H09/1379/01

Scale: 1:1250

Planning and Development

Council Offices, Priory Road, Spalding, Lincolnshire
PE11 2XE

PLEASE DO NOT COPY THIS PLAN
This map is reproduced from Ordnance Survey material with permission of Ordnance Survey on behalf of Her Majesty's Stationery Office (c) Crown copyright. Unauthorised reproduction infringes Crown copyright and may lead to prosecution or civil proceedings. South Holland District Council LA079413 2001

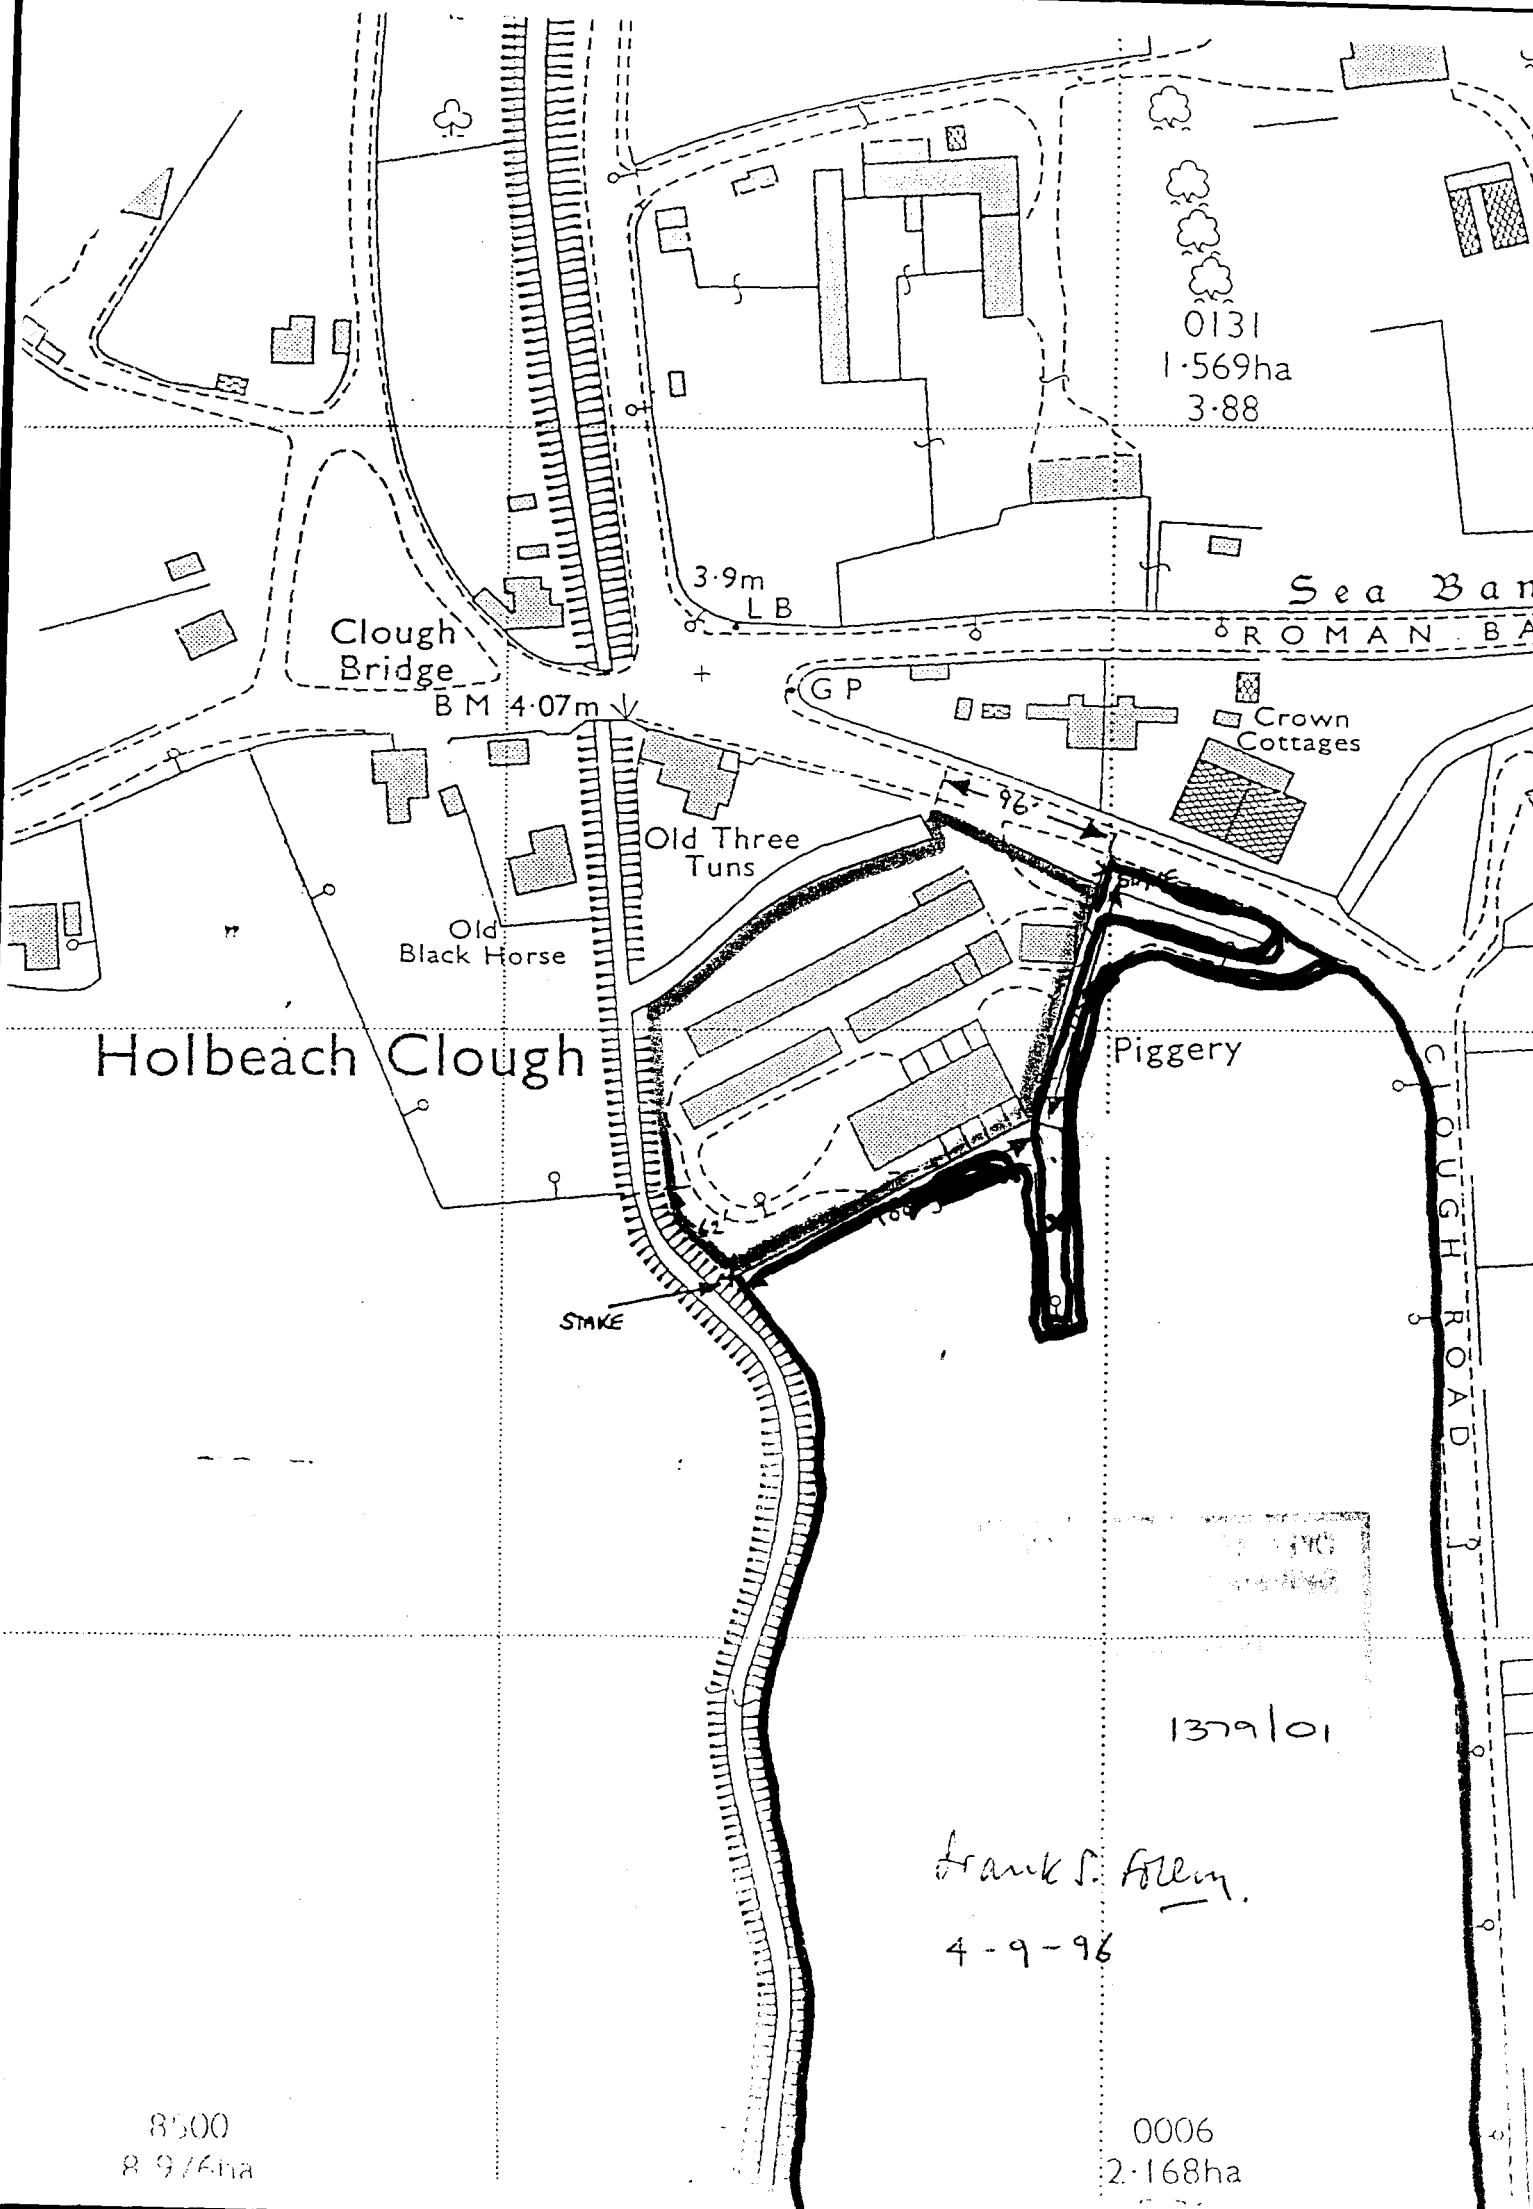
0131
1·569ha
3·88
3·9m
LB
Sea Ban
ROMAN BA
Clough
Bridge
BM 4·07m
GP
Crown
Cottages
96
Old Three
Tuns
Old
Black Horse
Holbeach Clough
Piggery
CLOUGH ROAD
STAKE
1379/01
Frank S. Allen.
4-9-96
8500
8·976ha
0006
2·168ha

NANCE SURVEY

LE: 1:2500
E : 15/06/94

1379/01

