
SHDC
Planning & Development
17 OCT 2007
Ref: 1385/07

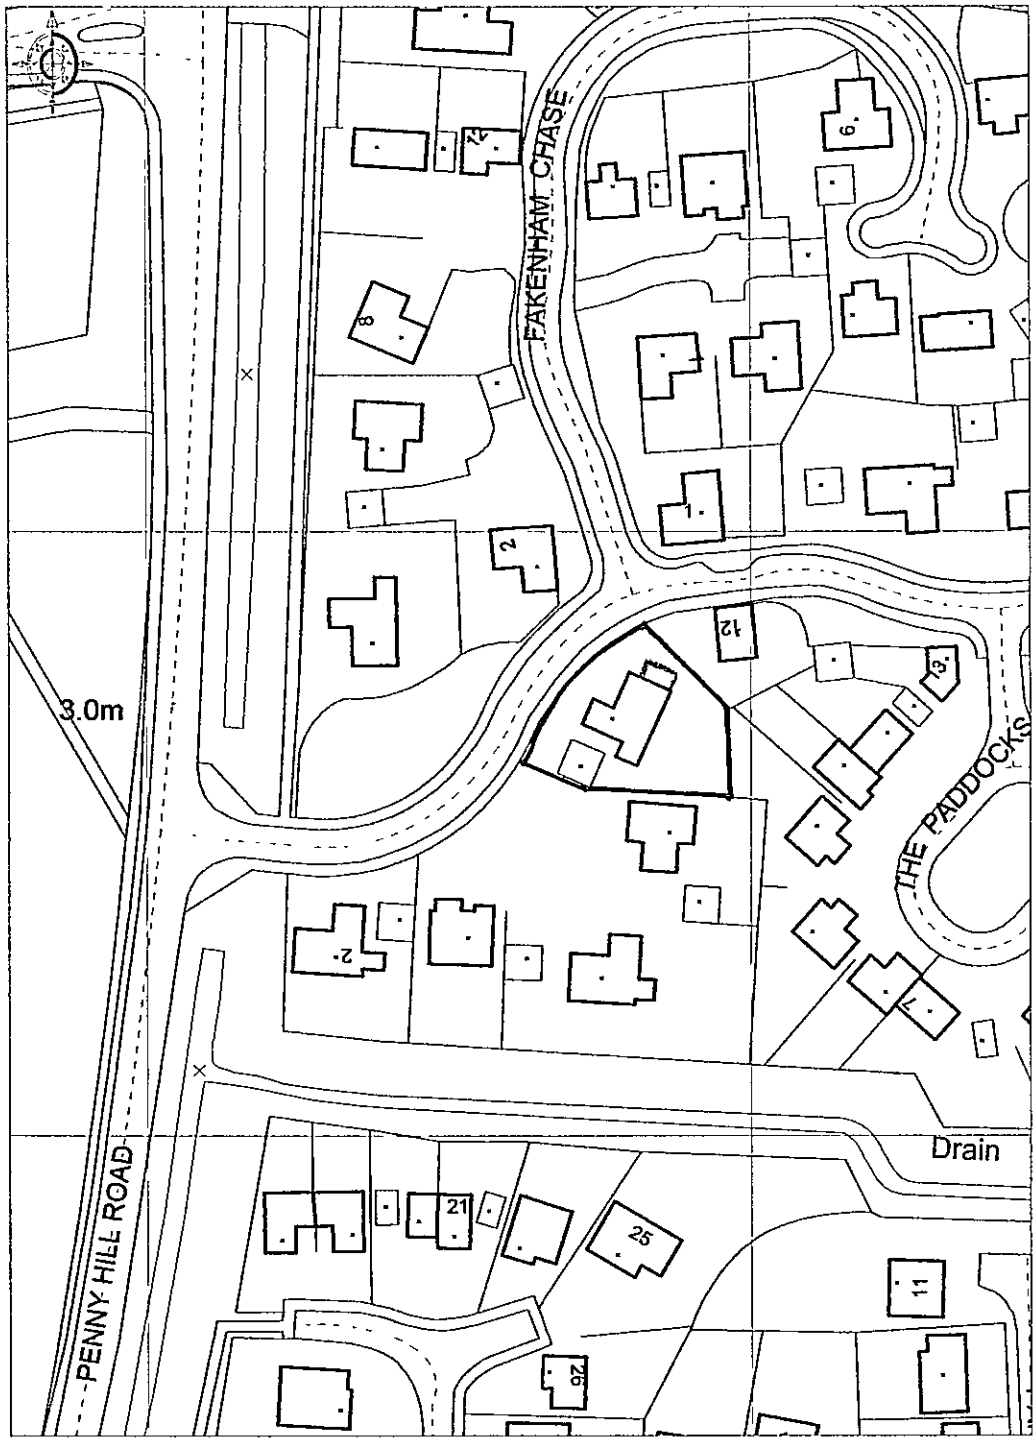

Ordnance Survey
© Crown Copyright 2007 All rights reserved. Licence number 100020449 Plotted Scale - 1:1250