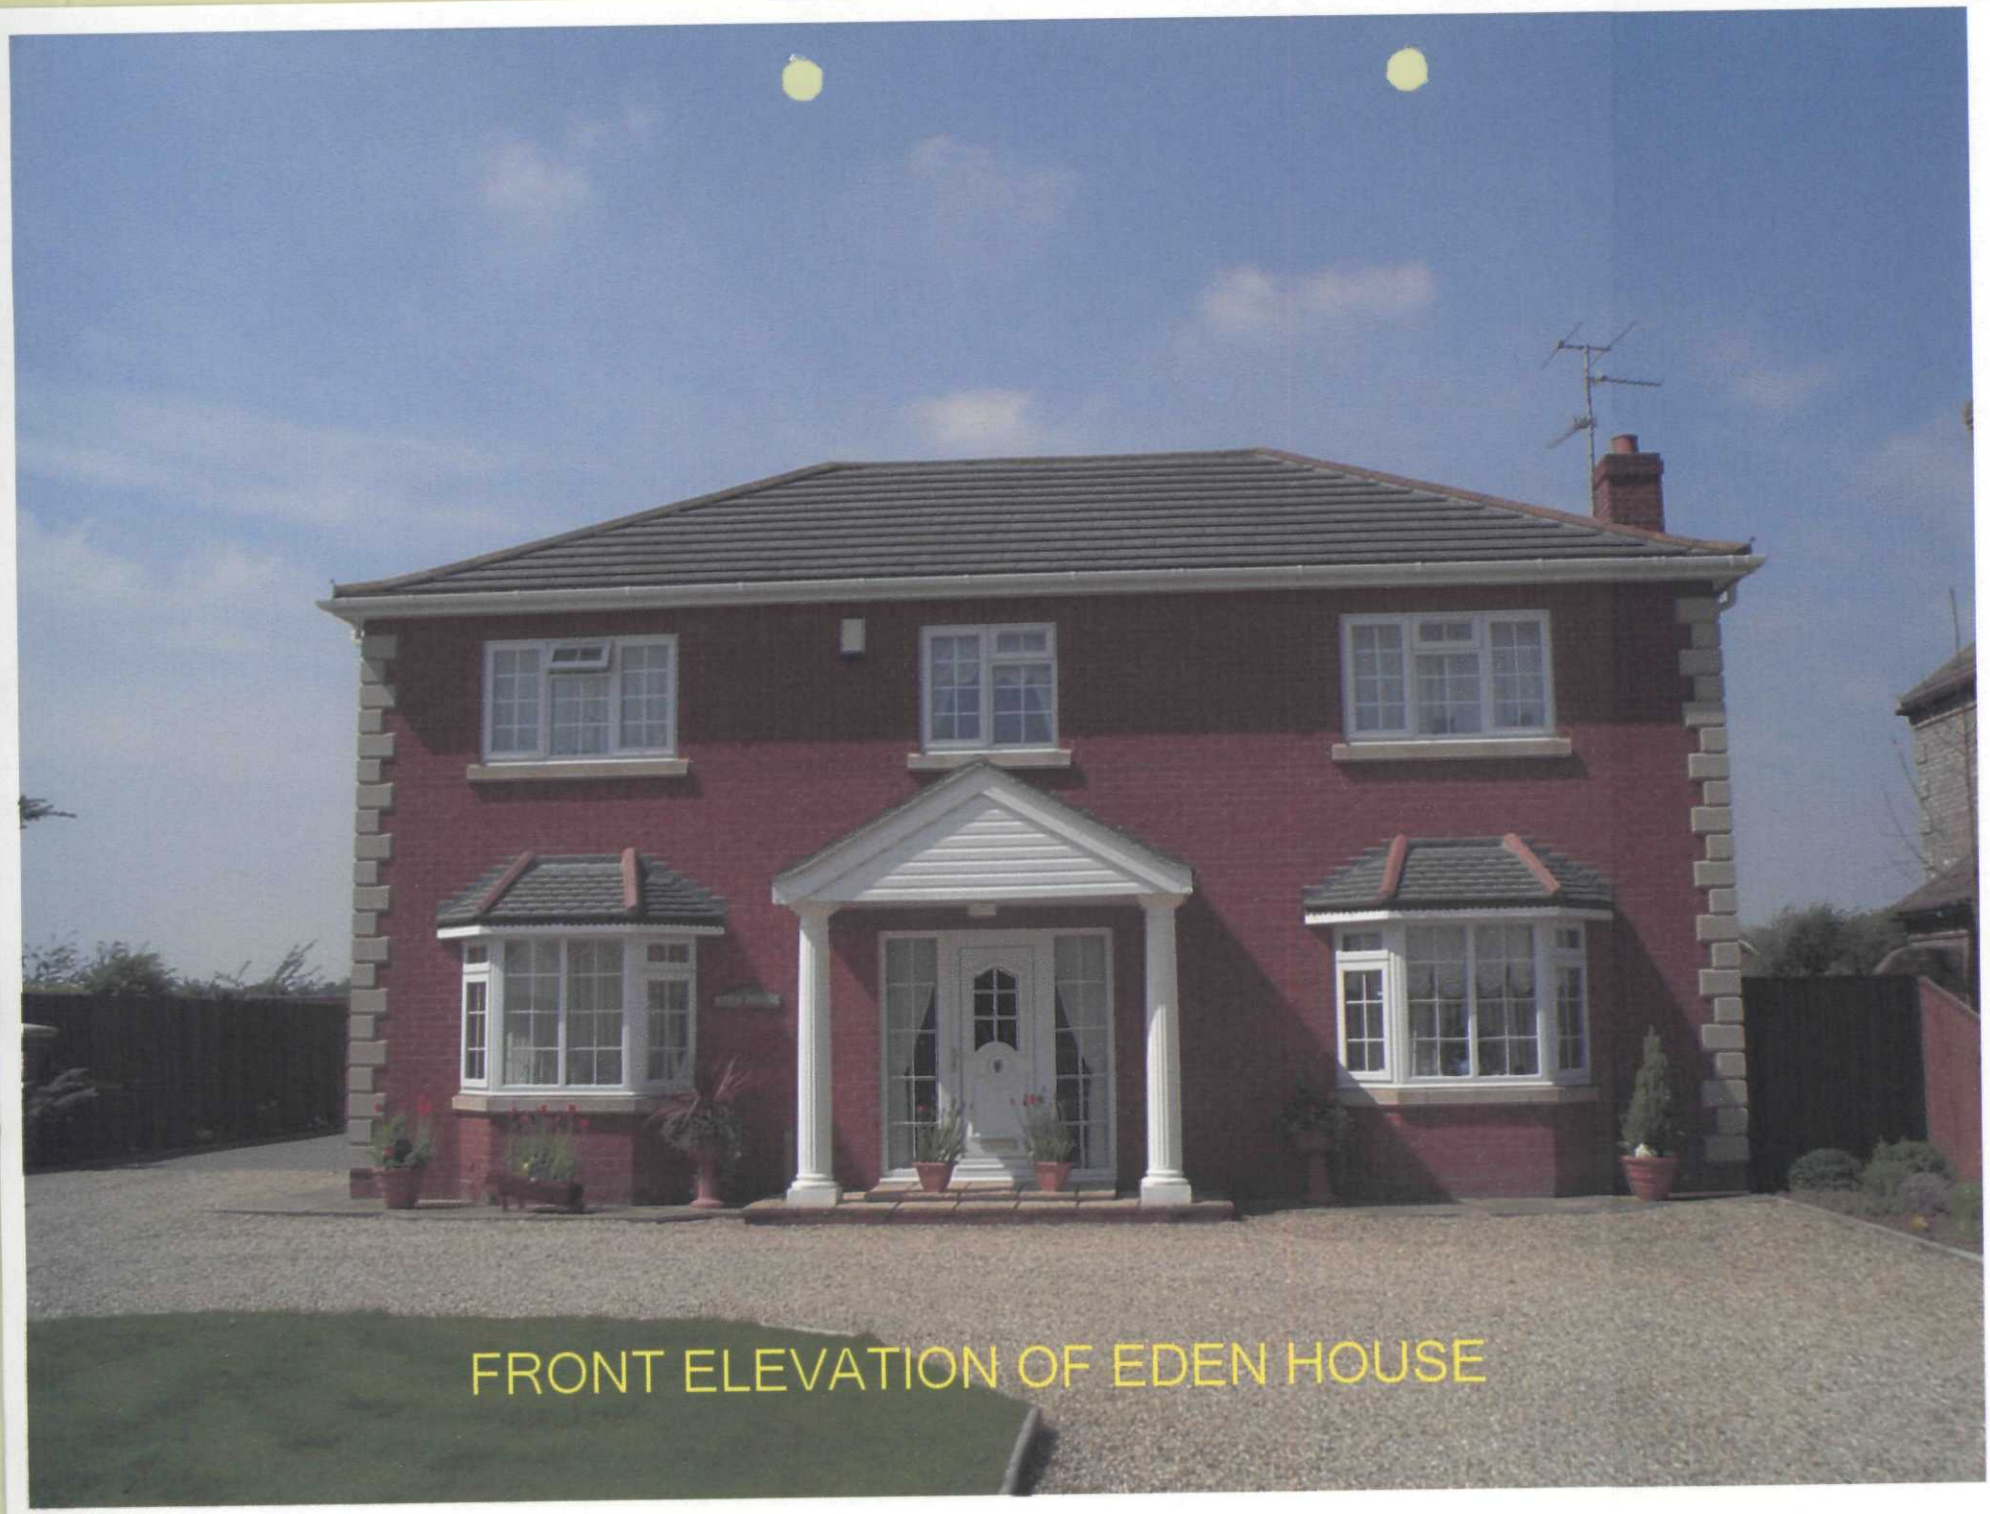


FRONT ELEVATION OF EDEN HOUSE