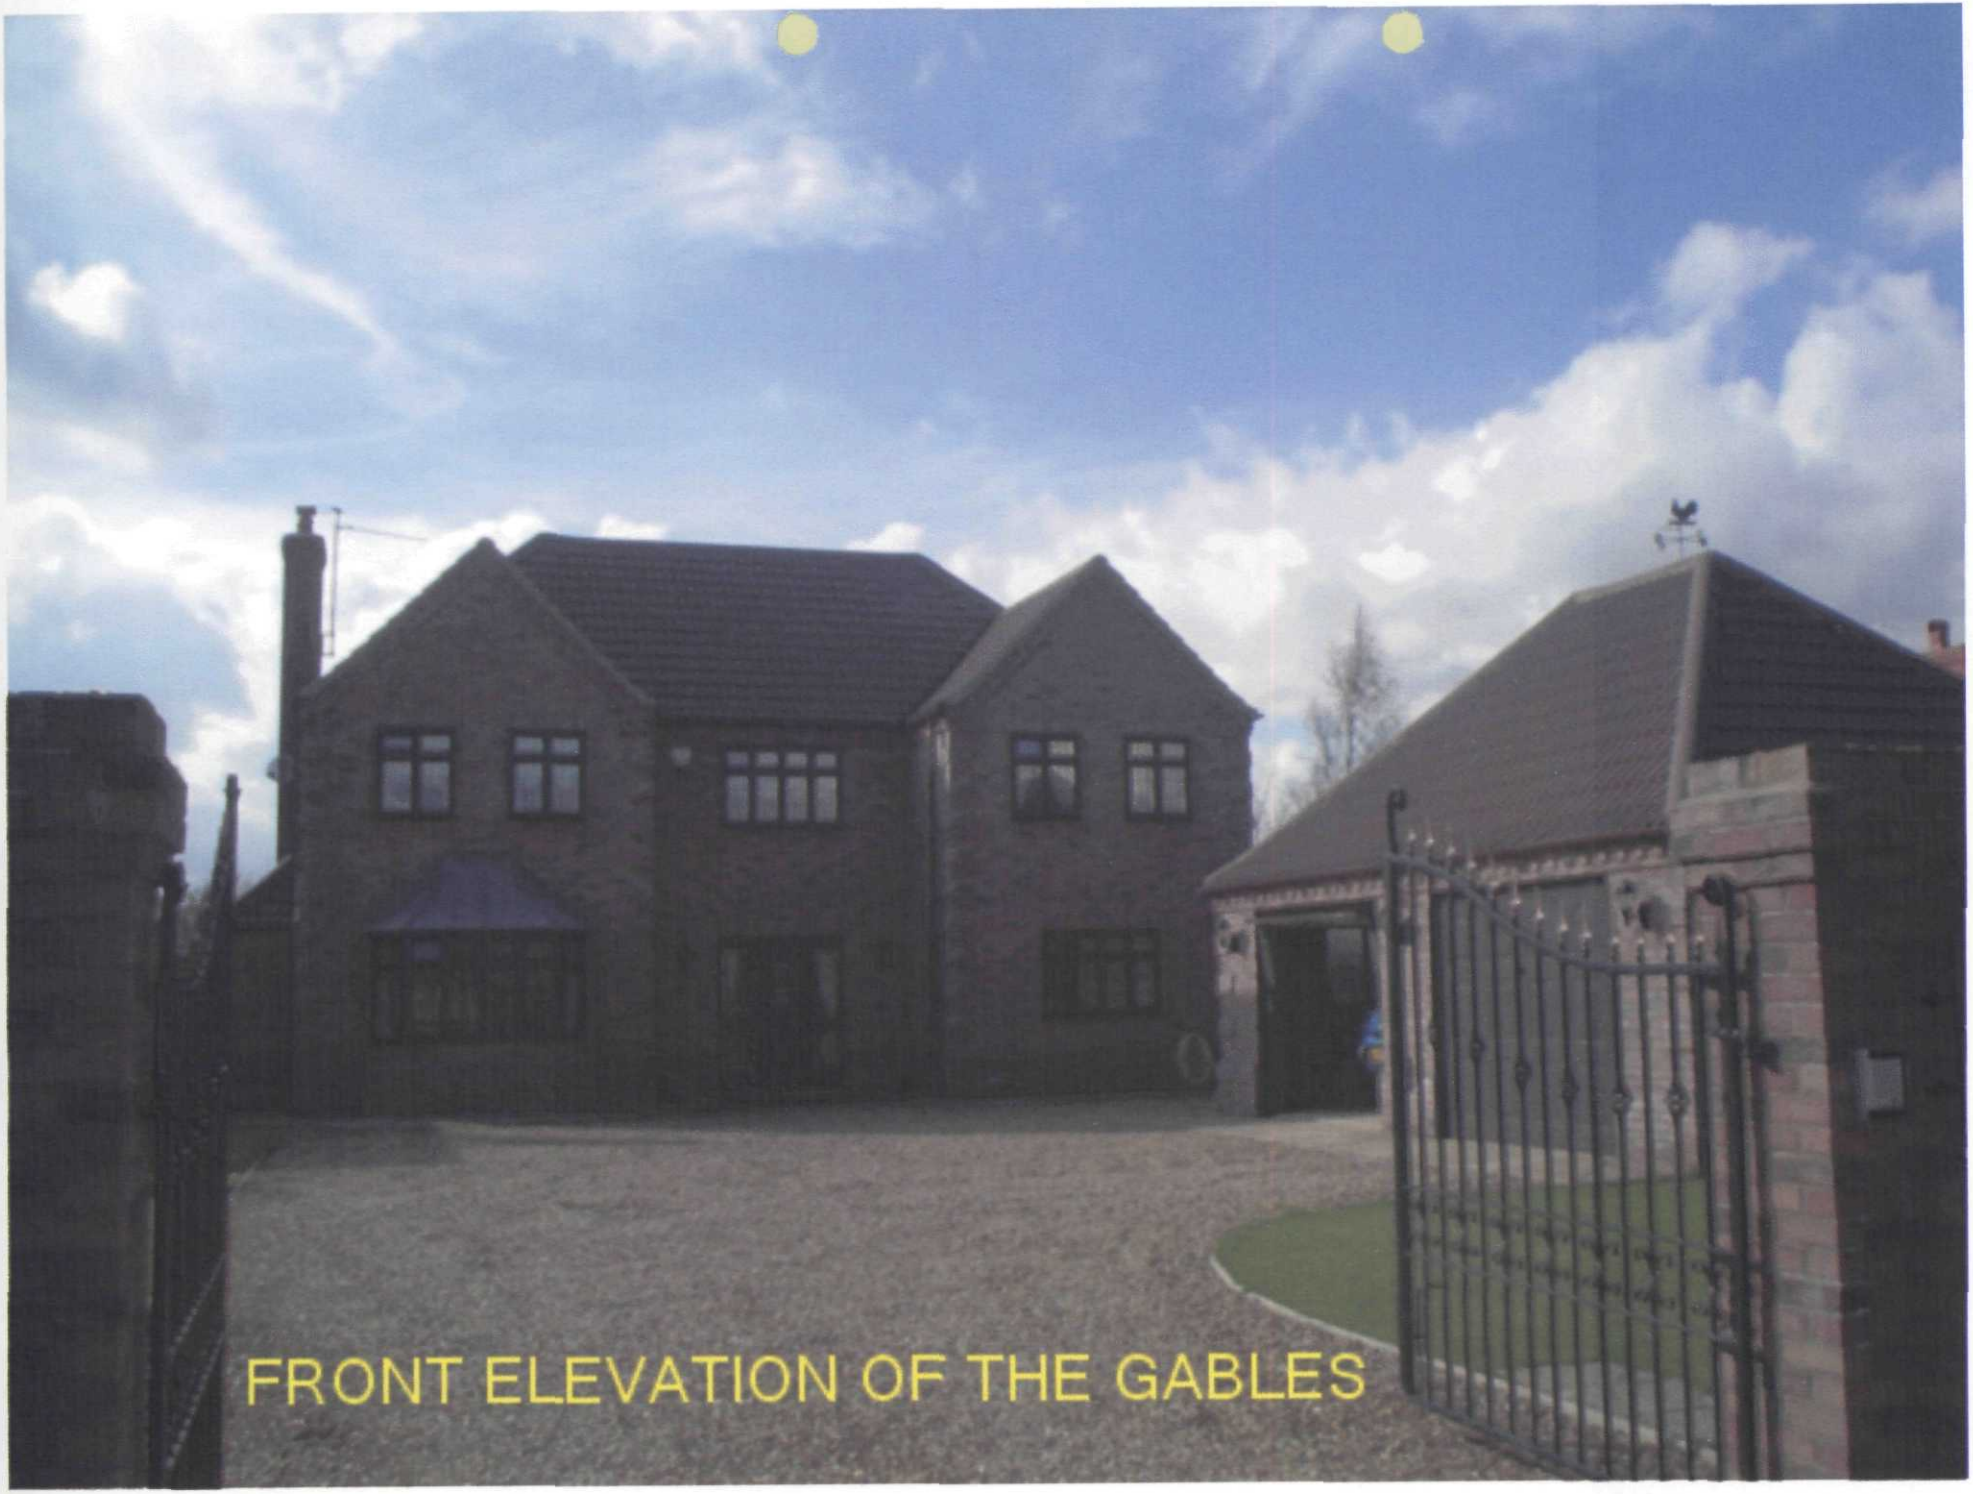

FRONT ELEVATION OF THE GABLES