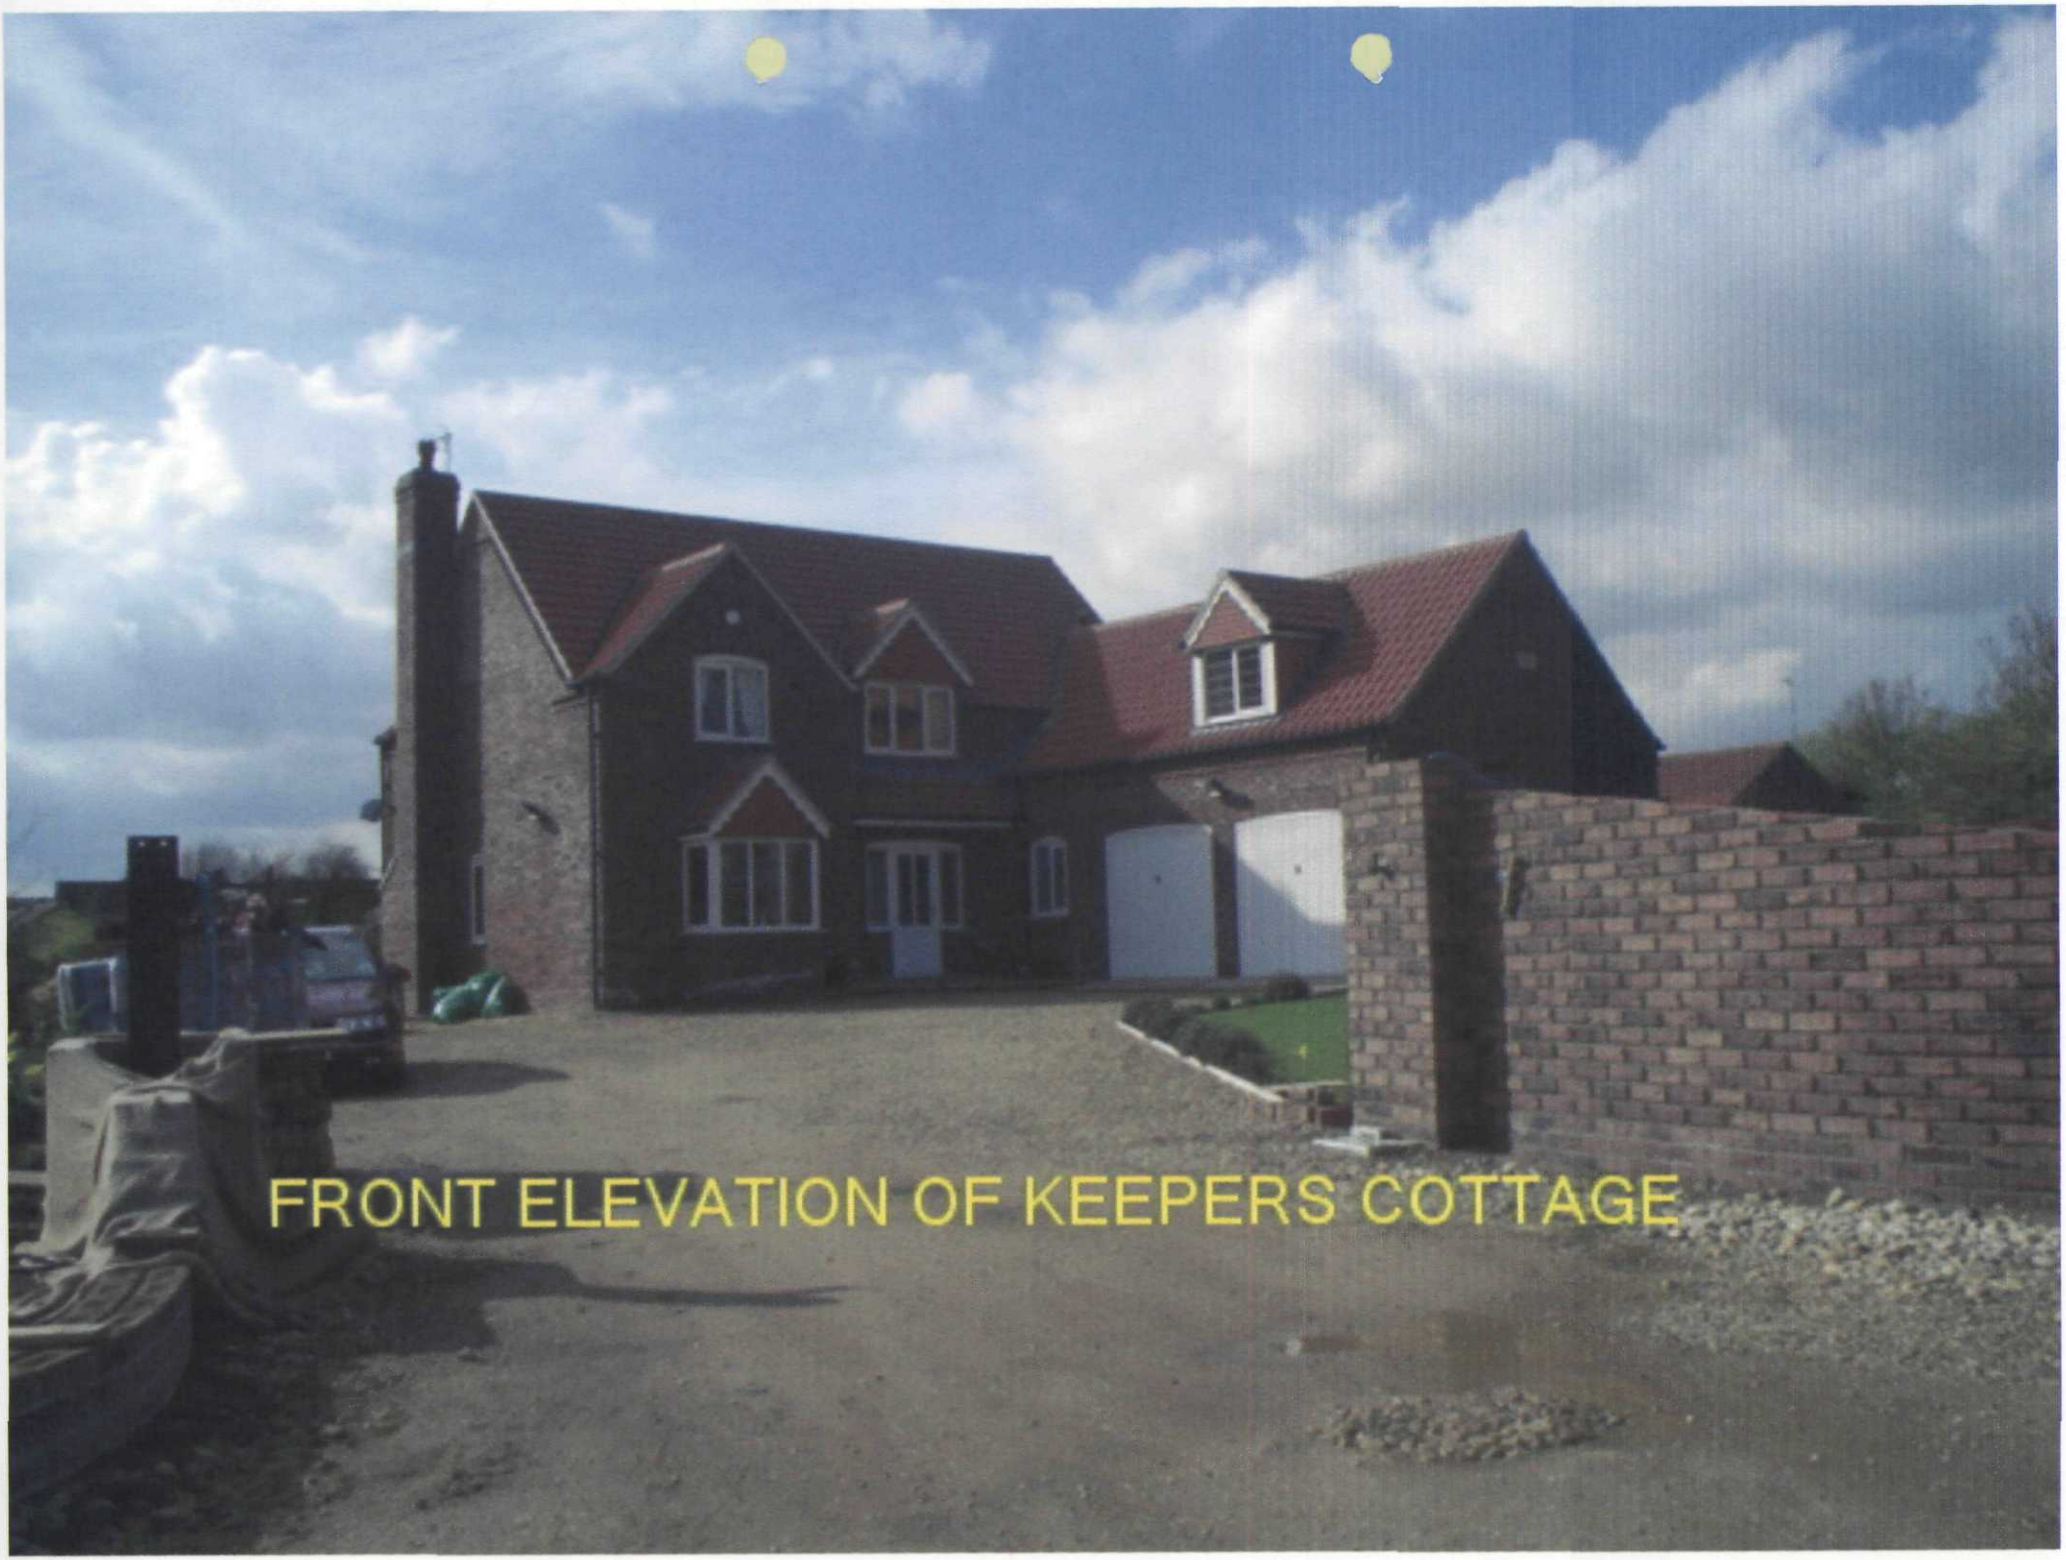

FRONT ELEVATION OF KEEPERS COTTAGE