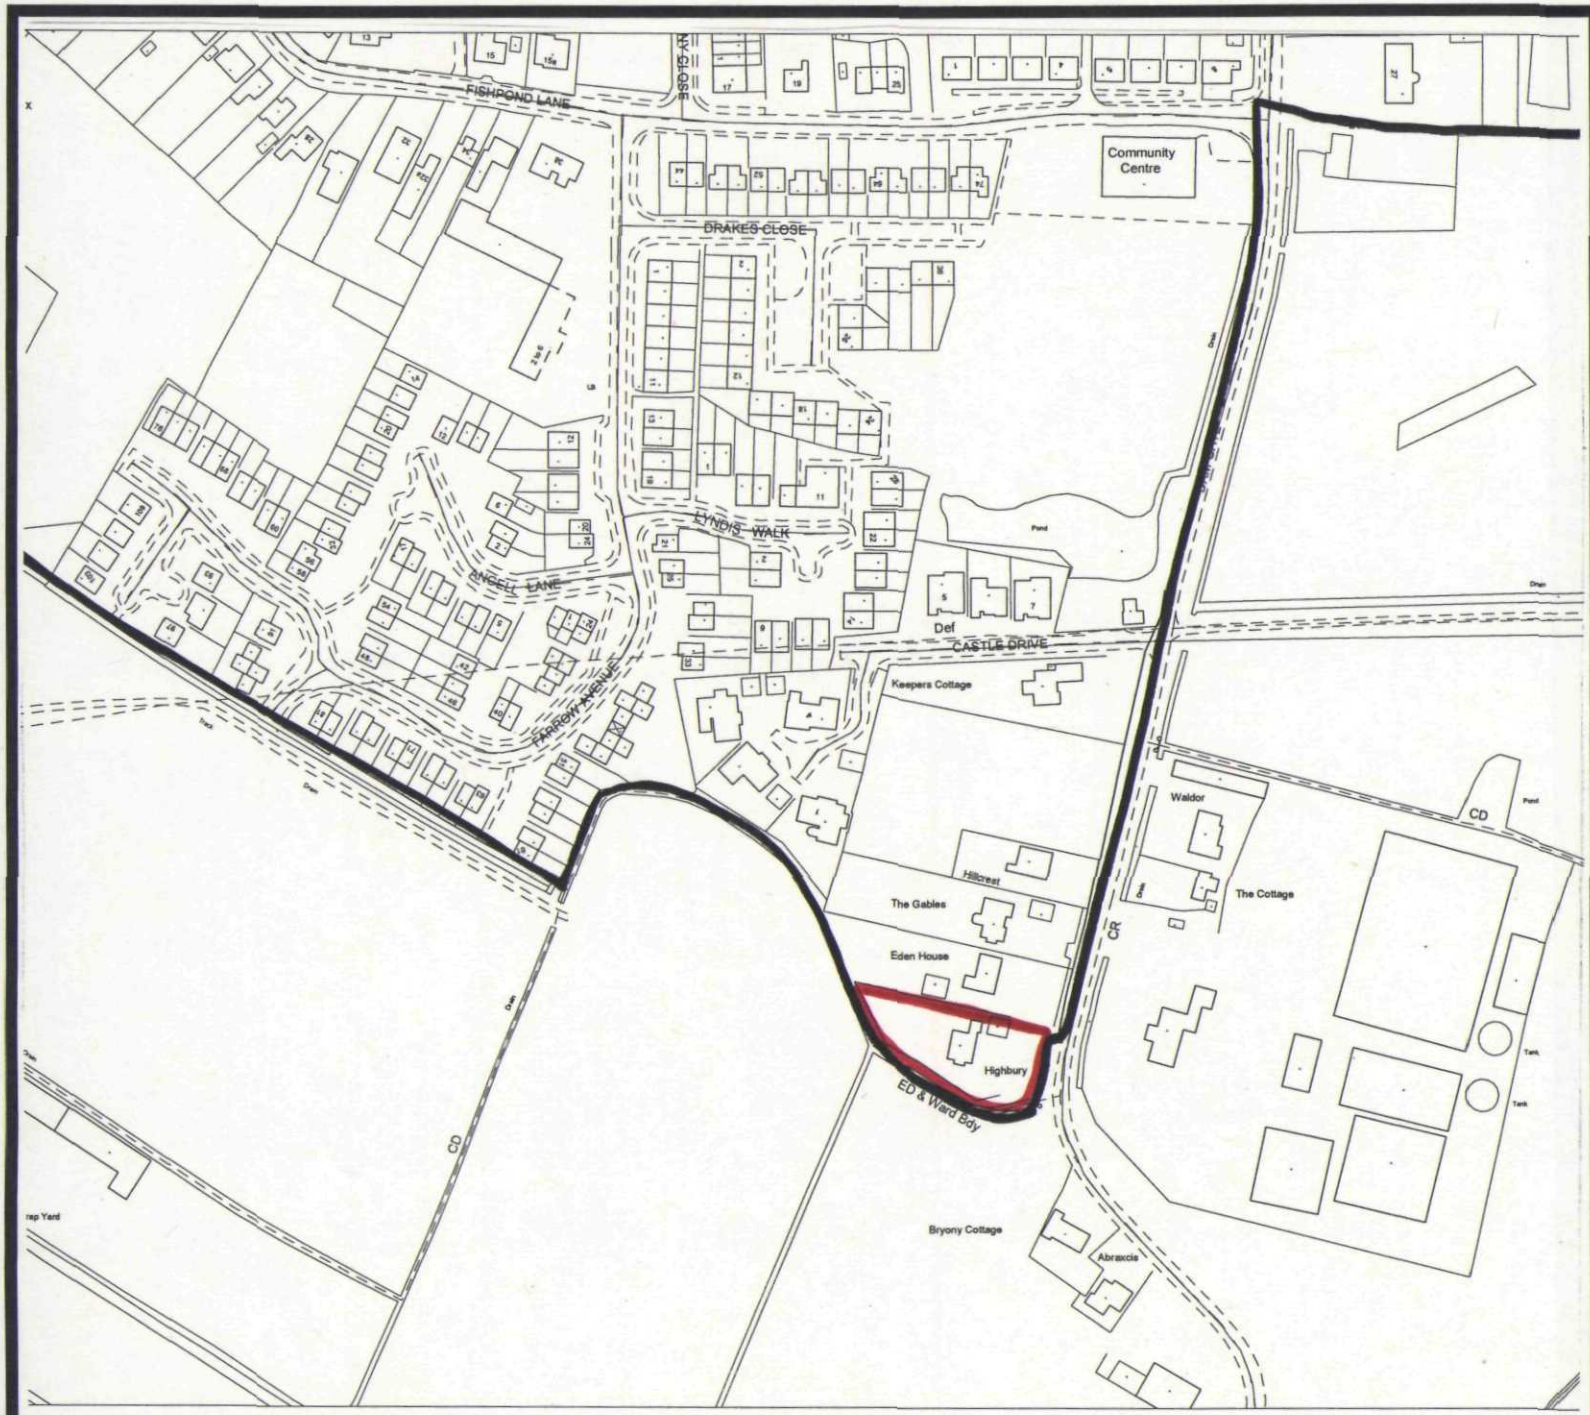


South Holland District Council 100018215 04/05/2005 TF3624SW 1:2500

South Holland District Council

Planning & Development

Appeal by

Mr D Ford

Appeal Site

Development Boundary

Steve Williams
Head of Planning & Development
Council Offices,
Priory Road, Spalding, Lincs
PE11 2XE

Scale: 1:2500	Date: May 2005
Plan 'A'	North ↑