


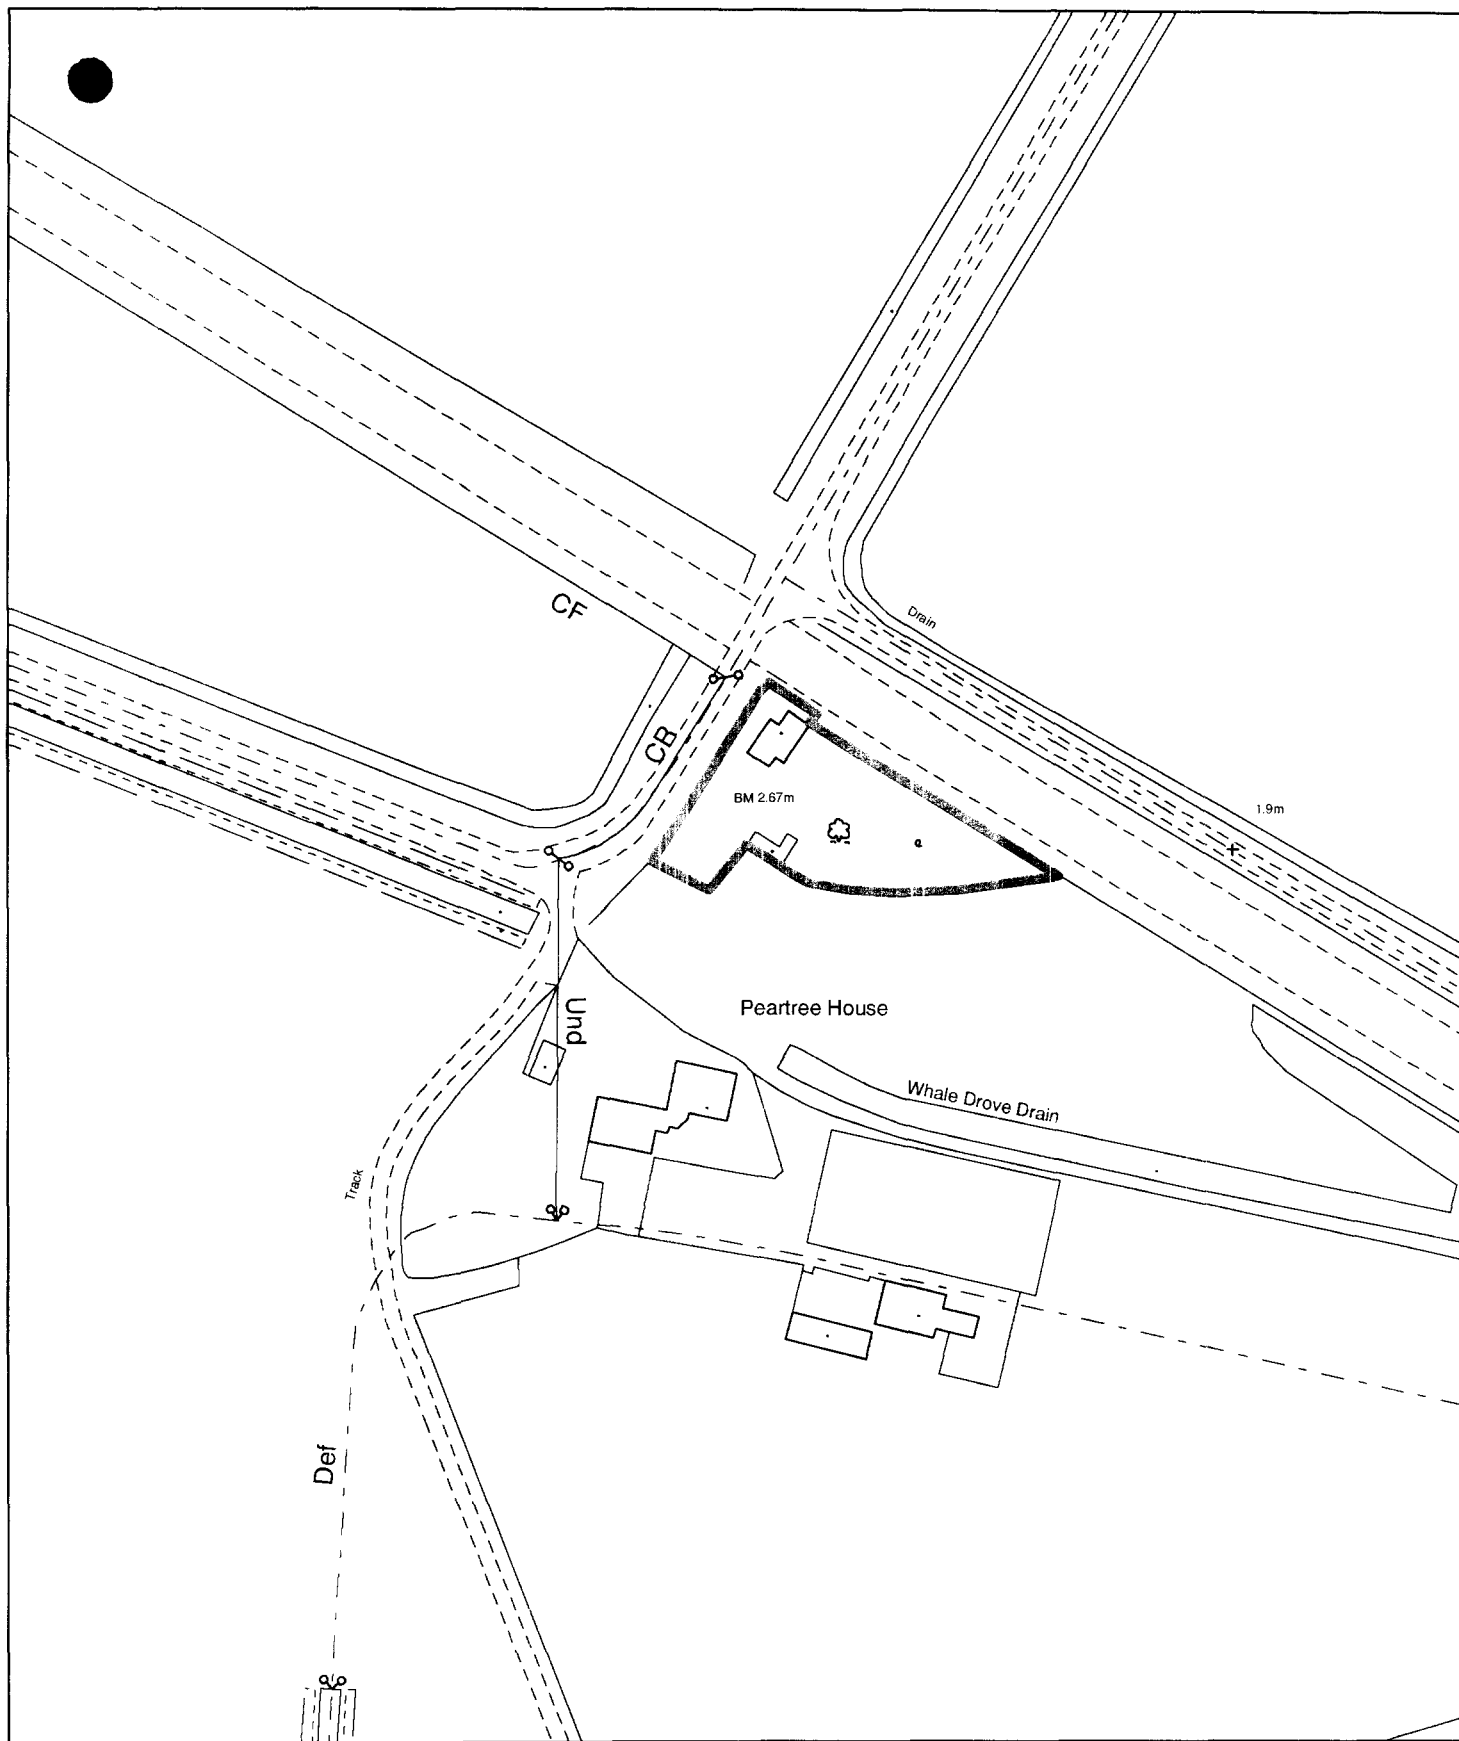

**Planning Application Location Plan
Ward Member Notification**

H09/1399/02


Scale: 1:1250


Planning and Development

Council Offices, Priory Road, Spalding, Lincolnshire
PE11 2XE

PLEASE DO NOT COPY THIS PLAN

This map is reproduced from Ordnance Survey material with permission of Ordnance Survey on behalf of Her Majesty's Stationery Office (c) Crown copyright. Unauthorised reproduction infringes Crown copyright and may lead to prosecution or civil proceedings. South Holland District Council LA079413 2002

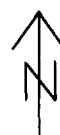

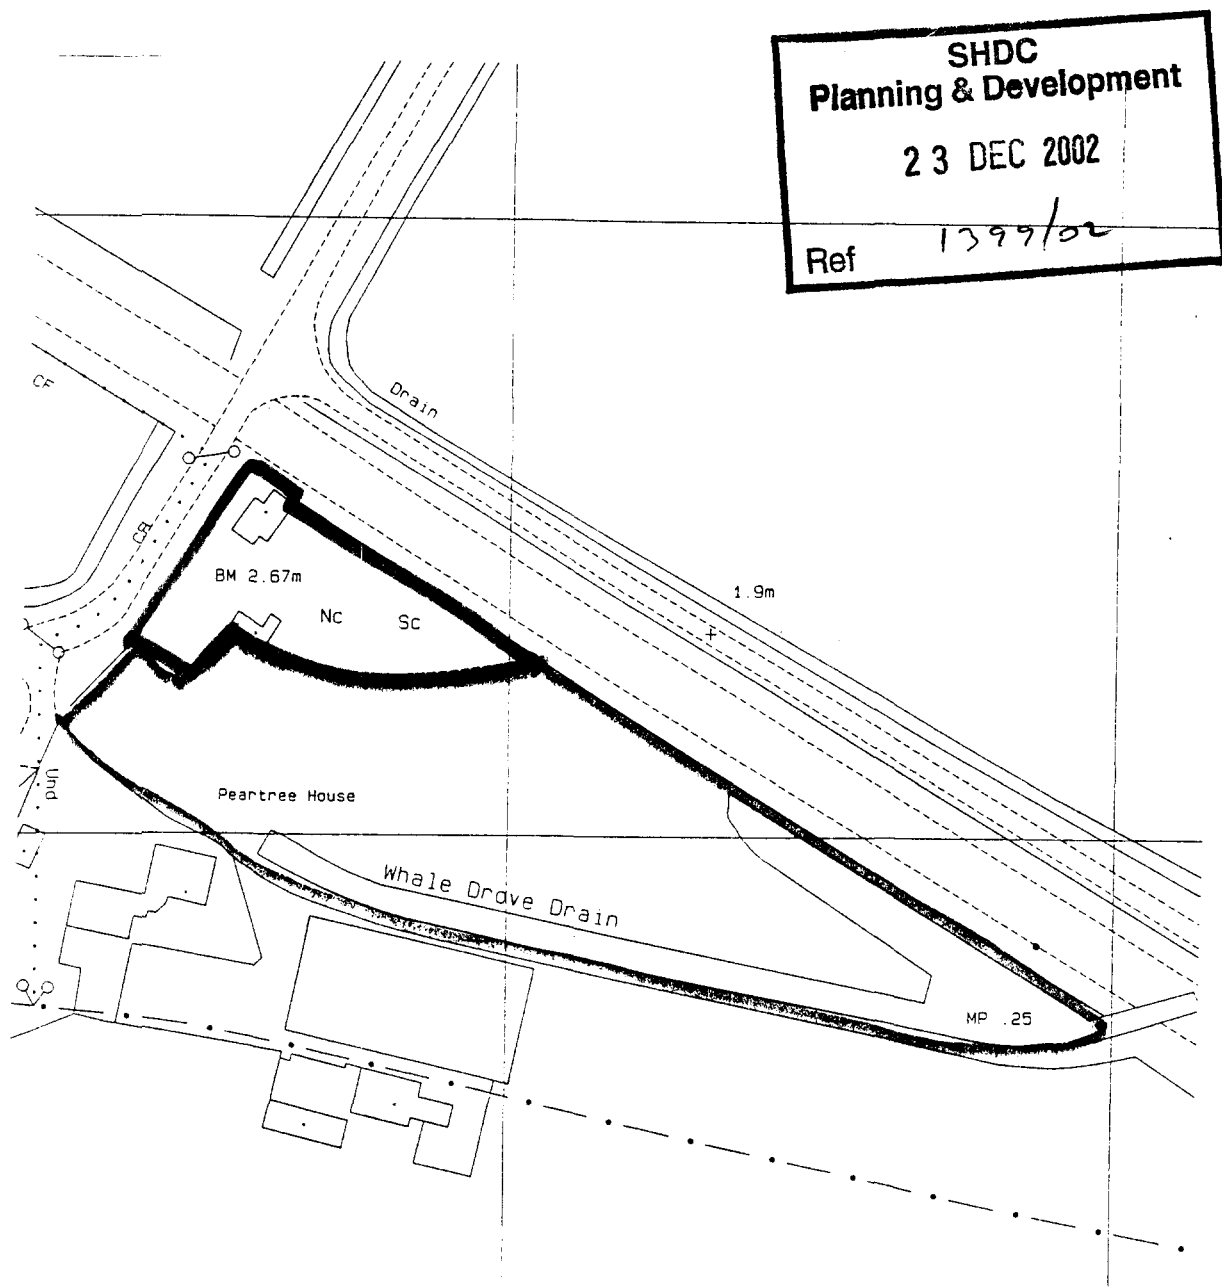

FOR IDENTIFICATION PURPOSES ONLY
SCALE 1/1250

MARRIOTT DAVIDSON
CHARTERED VALUATION SURVEYORS
12 THE POULTRY NOTTINGHAM

REPRODUCED FROM THE 1999 SUPERPLAN ORDNANCE SURVEY 1/1250 MAP
WITH THE PERMISSION OF THE CONTROLLER OF HER MAJESTY'S
STATIONERY OFFICE. CROWN COPYRIGHT MARRIOTT DAVIDSON
12 THE POULTRY NOTTINGHAM LICENCE NO ES764205