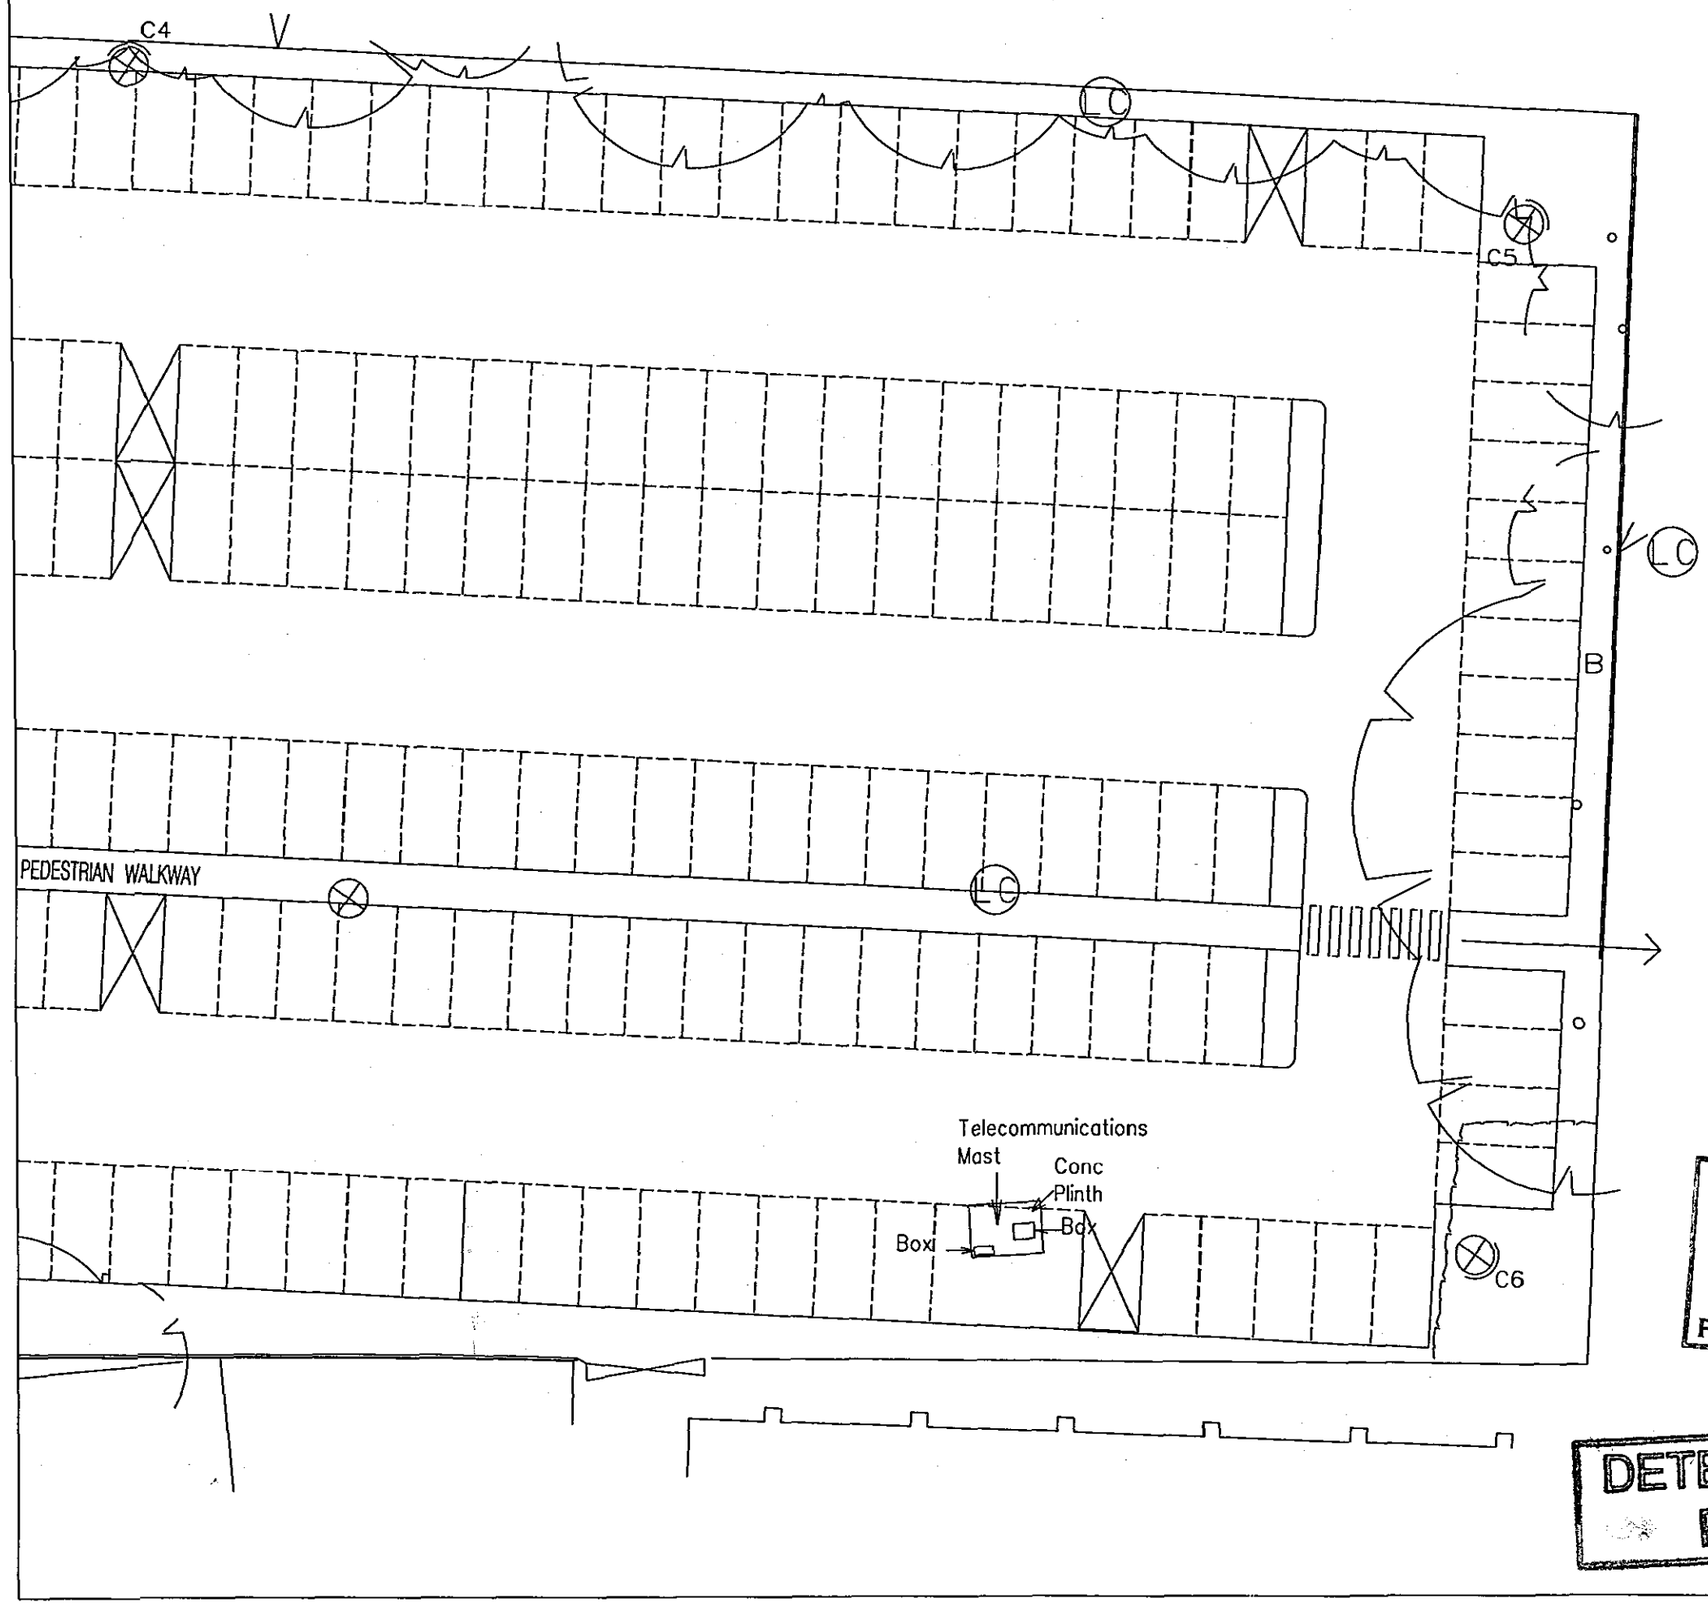


NOTES

HOLLANDS BUSINESS CENTRE
21 – 27 HOLLANDS ROAD
HAVERHILL
SUFFOLK CB9 8PU
Tel : (01440) 707075
Fax : (01440) 710147
E – Mail : spaceplanning@btclick.com
www.sppweb.co.uk

SPP
(SOUTHERN)
LIMITED
• SPACE PLANNERS •
• ARCHITECTURAL DESIGNERS •
• PROJECT MANAGEMENT •
• CAD & 3D VISUALS •

PROJECT
2698
HOLBEACH

DESCRIPTION
CAR PARK GARDEN MARQUEE
EXISTING CAR PARK LAYOUT

DRAWING NO. 2698pg##.DGN

PHASE PLANNING ISSUE —

SYSTEM ID. No.

SCALE 1:250 DATE OCT.04

DRAWN SPP Tel (01440) 707075

SHDC
Planning & Development
19 OCT 2004
Ref: 1403/04

DETERMINED
PLAN

TESCO

TESCO STORES LIMITED
STORE PLANNING DEPARTMENT
PROPERTY SERVICES
P.O. BOX 400, CIRRUS BUILDING, SHIRE PARK
WELWYN GARDEN CITY, HERTS. AL7 1AB
TELEPHONE : 01707 395150
THE COPYRIGHT AND ALL OTHER RIGHTS IN AND RELATING TO THIS PUBLICATION BELONG TO AND ARE THE SOLE PROPERTY OF TESCO STORES LIMITED ALL RIGHTS ARE RESERVED. NEITHER THE WHOLE NOR ANY PART OF THIS PUBLICATION MAY BE REPRODUCED OR TRANSMITTED IN ANY FORM OR BY ANY ELECTRONIC OR MECHANICAL MEANS INCLUDING PHOTOCOPYING AND RECORDING OR FROM ANY RETRIEVAL SYSTEM WITHOUT THE PRIOR WRITTEN LICENCE FROM THE OWNER
© 1997 TESCO STORES LIMITED