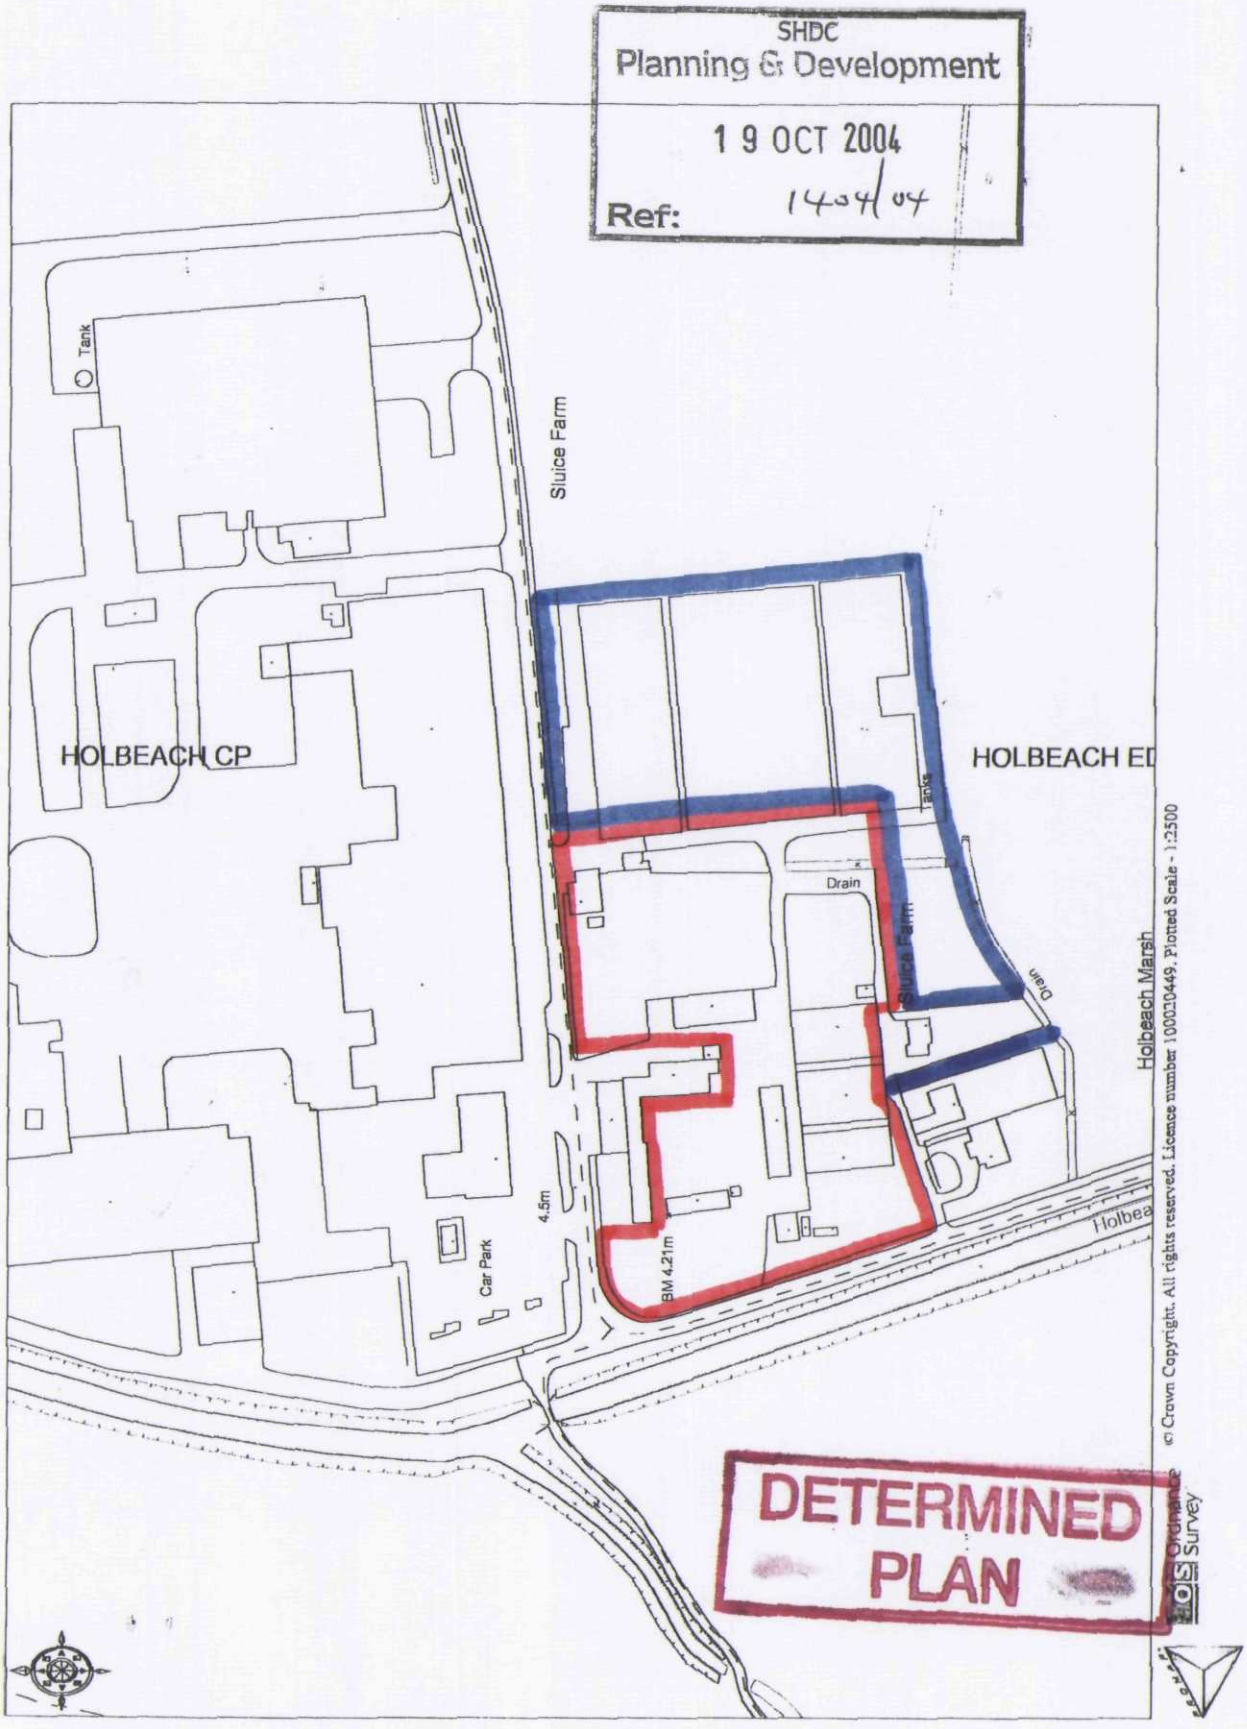

SHDC
Planning & Development
19 OCT 2004
Ref: 1404/04
Tank
Sluice Farm
HOLBEACH CP
HOLBEACH ED
Tanks
Drain
Sluice Farm
Drain
Holbeach Marsh
4.5m
Car Park
BM 4.21m
Holbea
DETERMINED
PLAN
© Crown Copyright. All rights reserved. Licence number 100030449. Plotted Scale - 1:2500
OS Ordnance Survey