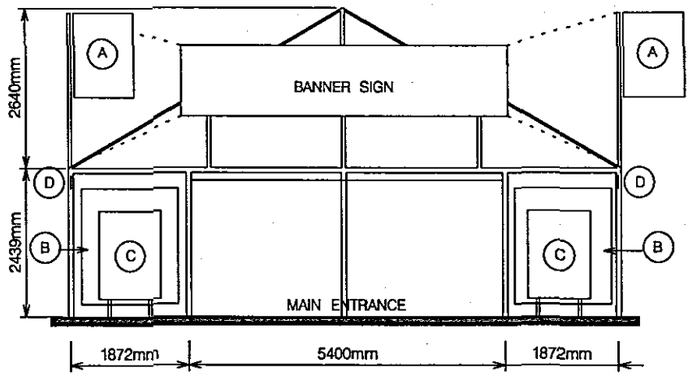

FRONT ELEVATION

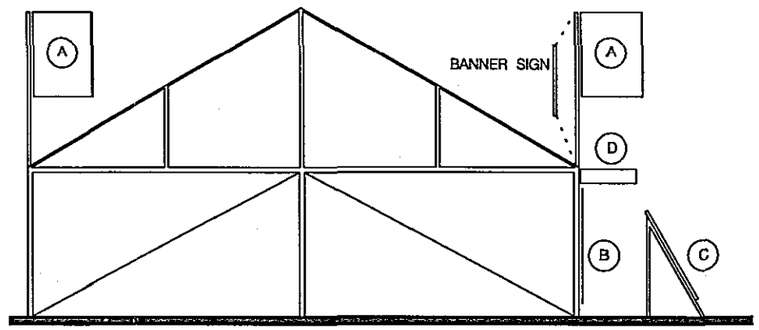

SIDE ELEVATION

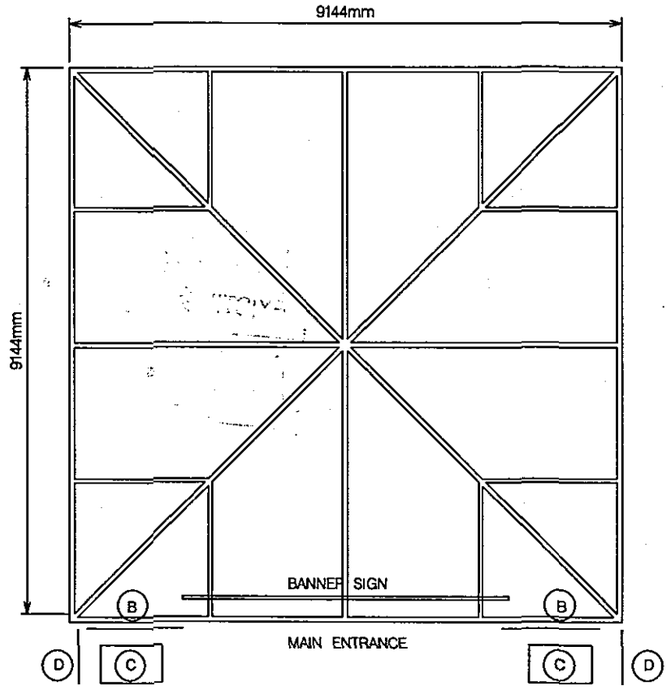

PLAN.

MARQUEE SECTION SIZES:	
LOCATION	DIMENSIONS
POSTS	80 x 80 x 3.0 SHS
EAVES BEAMS	80 x 40 x 3.0 RHS
RAFTERS	80 x 40 x 3.0 RHS
STRUTS	50.8 x 2.0 CHS
BRACING CABLES	6 diameter PVC Coated

MARQUEE SIGNAGE SIZES:			
LOCATION	DIMENSIONS	QTY	LOCATION /DESCRIPTION
A	1000 x 1400mm	4	FLAGS AT EACH CORNR OF MARQUEE
BANNER	1200 x 5500mm	1	ABOVE ENTRANCE P.O.S ATTACHED TO MARQUEE
B	1600 X 1900mm	2	EITHER SIDE OF ENTRANCE
C	1050 x 1570mm	2	'A' FRAME P.O.S OUTSIDE MARQUEE WITHIN ENTRANCE AREA
D	500 x 200mm	2	'BEWARE ON-COMING TRAFFIC' SIGNAGE. (FIXING T.B.C).

For photograghs of proposed banner and signage see Detail Sheet SK1

Beware of
on-coming traffic

SIGN D

WHITE LETTERING ON BLUE BACKGROUND
DOUBLE SIDED
900mm x 225mm

SHDC
Planning & Development
19 OCT 2004
Ref: 1405/04

DETERMINED PLAN

REV.	AMENDMENTS	DATE

PROJECT

DESCRIPTION
CAR PARK GARDEN MARQUEE
PROPOSED MARQUEE AND SIGNAGE

DRAWING NO. Marquee01.dgn

PHASE ISSUE A

SYSTEM ID. No. –

SCALE 1:100

DATE OCT.04

DRAWN

TESCO

TESCO STORES LIMITED
STORE PLANNING DEPARTMENT
PROPERTY SERVICES
P.O. BOX 400, CIRRUS BUILDING, SHIRE PARK
WELWYN GARDEN CITY, HERTS. AL7 1AB
TELEPHONE : 01707 395150

THE COPYRIGHT AND ALL OTHER RIGHTS IN AND RELATING TO THIS PUBLICATION BELONG TO AND ARE THE SOLE PROPERTY OF TESCO STORES LIMITED ALL RIGHTS ARE RESERVED. NEITHER THE WHOLE NOR ANY PART OF THIS PUBLICATION MAY BE REPRODUCED OR TRANSMITTED IN ANY FORM OR BY ANY ELECTRONIC OR MECHANICAL MEANS INCLUDING PHOTOCOPYING AND RECORDING OR FROM ANY RETRIEVAL SYSTEM WITHOUT THE PRIOR WRITTEN LICENCE FROM THE OWNER
© 1999 TESCO STORES LIMITED