


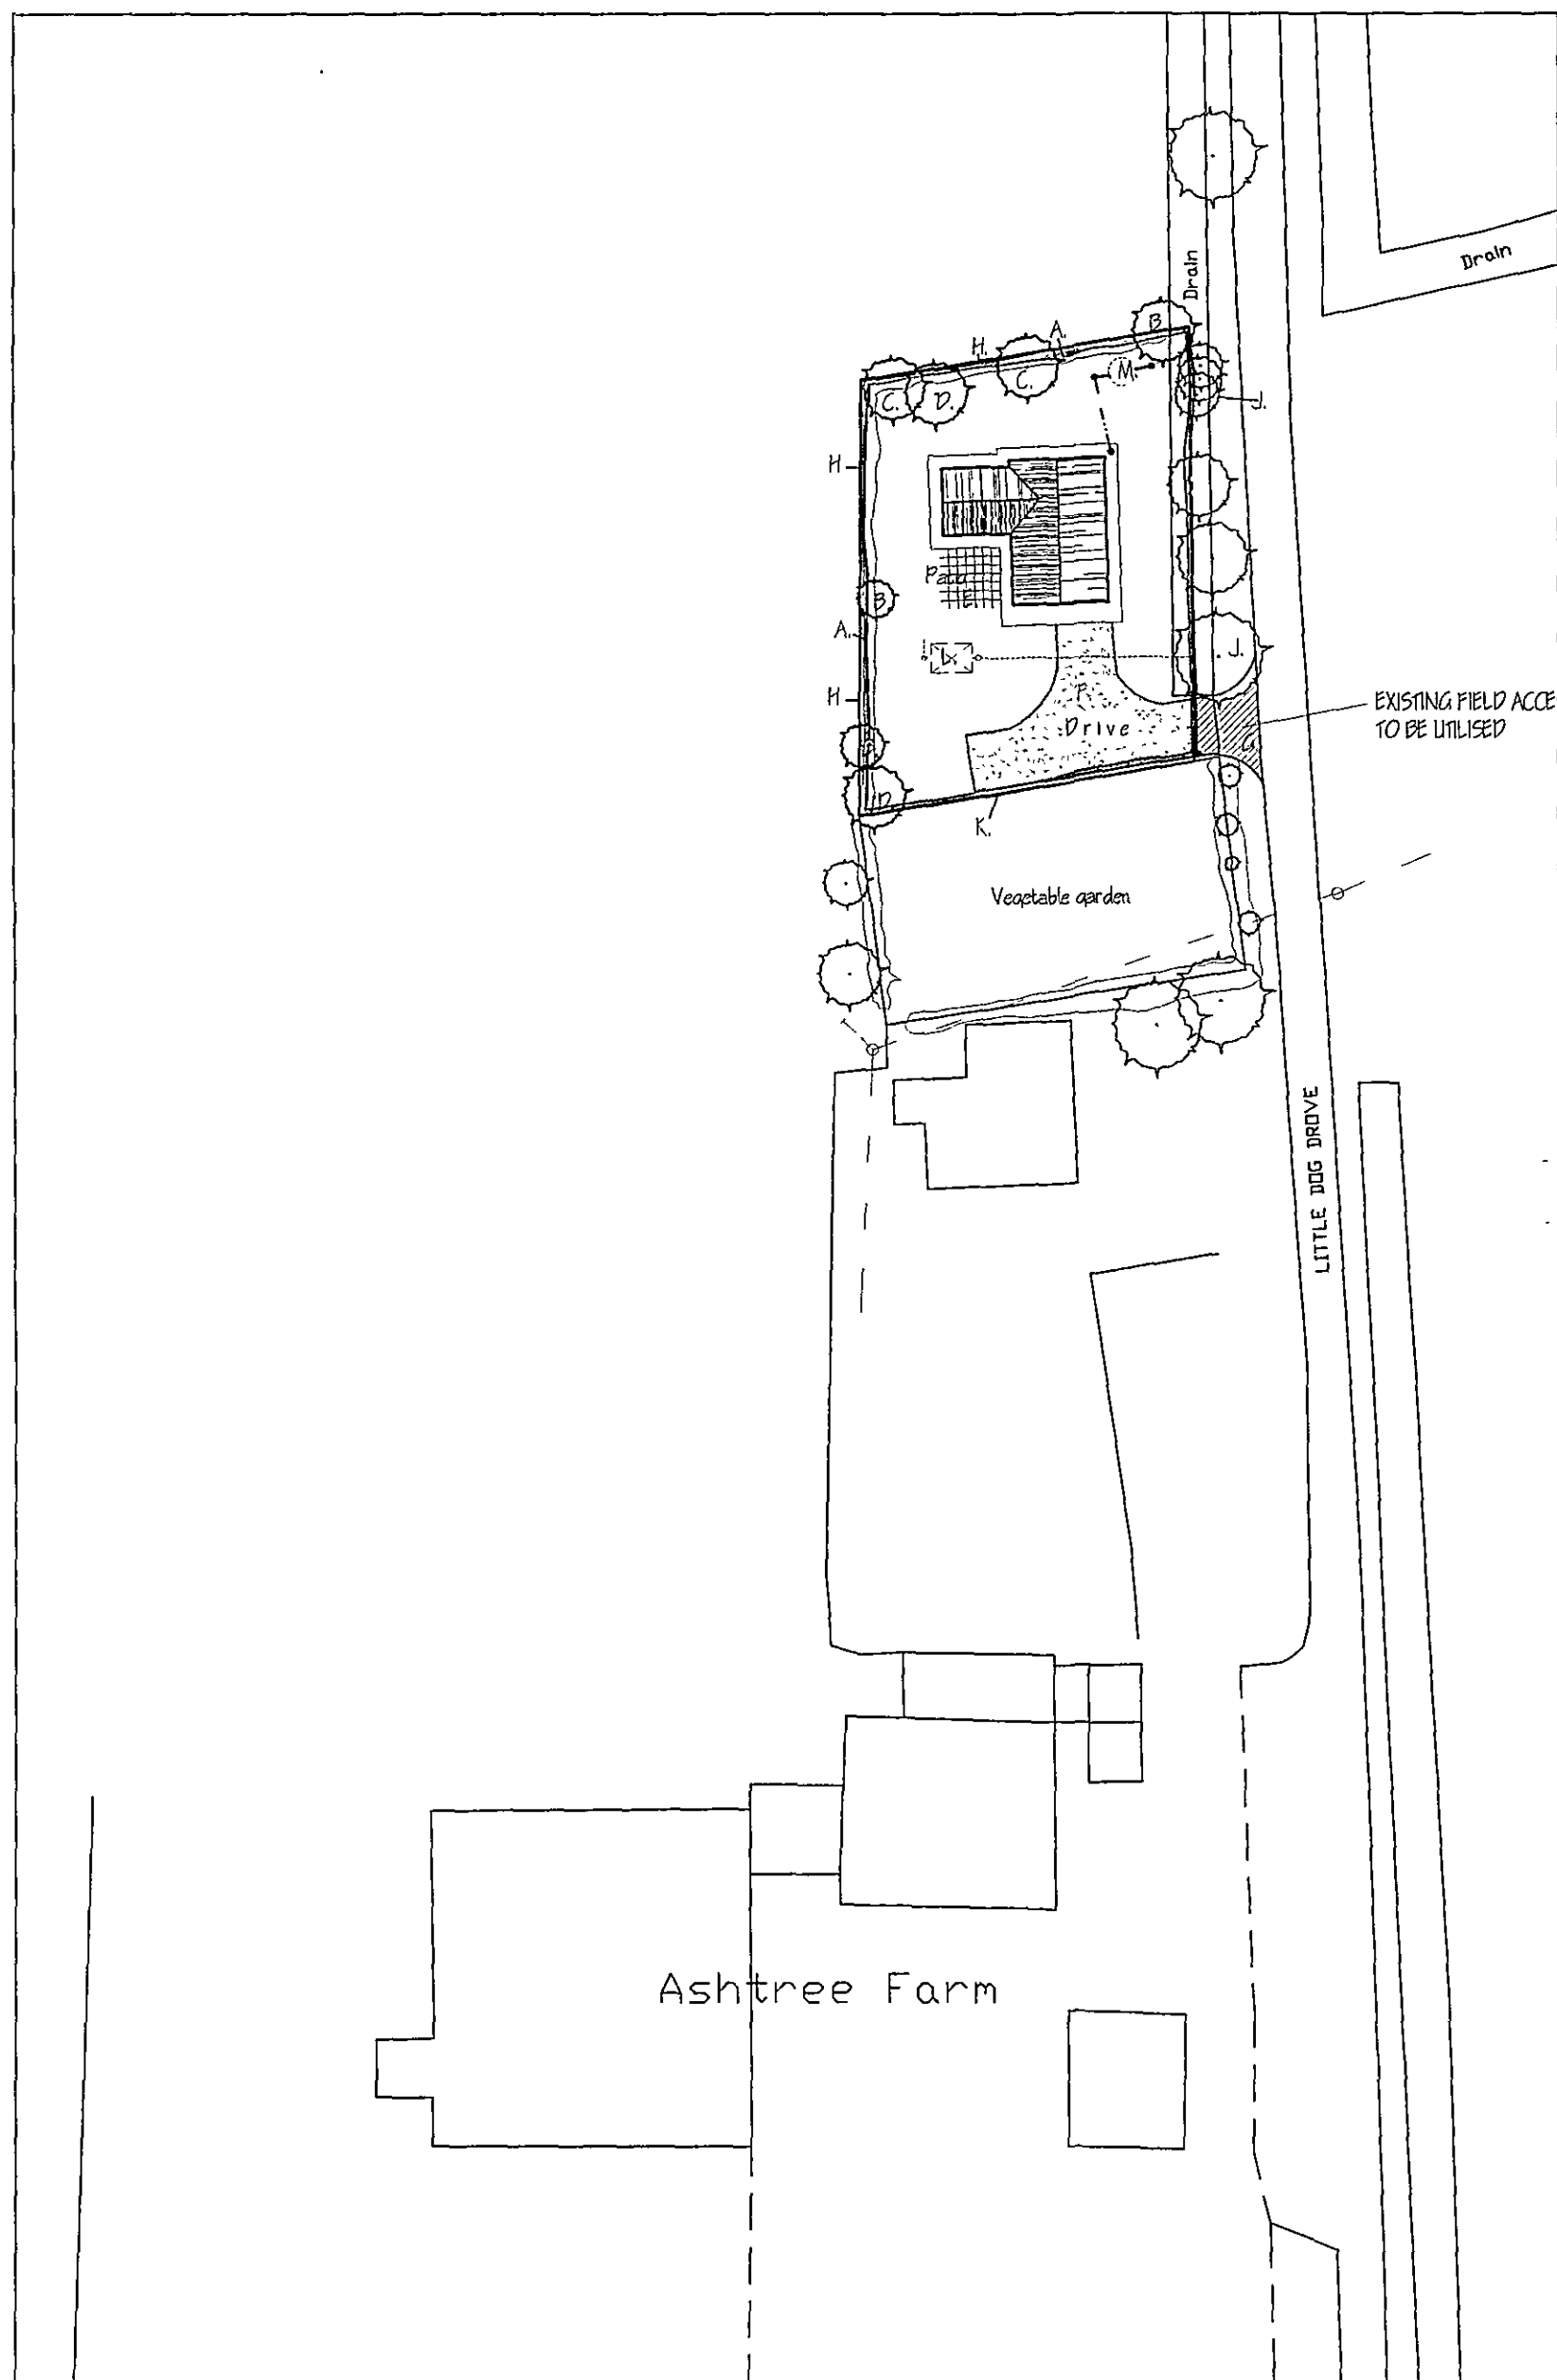

LOCATION PLAN.  
1/500.

# LANDSCAPING, FENCING & TREE PLANTING SCHEME.

## A - MIXED HEDGE

- (a) Hawthorn (*Crataegus Monogyna*)
- (b) Beech (*Fagus Sylvatica*)
- (c) Blackthorn (*Prunus Spinosus*)
- (d) Buckthorn (*Rhamnus Cathartica*)

## B - SILVER BIRCH - Feathered

## C - HAWTHORN - Feathered

## D - WHITEBEAM - Feathered

## E - PATIO

## F - CAR PARKING & DRIVE - Tarmac.

## G - UTILISE EXISTING ACCESS TO LITTLE DOG DRIVE.

## H - LINCOLNSHIRE TIMBER POST & RAIL FENCING.

## J - EXISTING TREES & BUSHES TO BE RETAINED.

## K - 1.80 METRE HIGH CLOSE BOARDED FENCING.

## L - RAINWATER HARVESTING SYSTEM (Overflow to frontage drain).


## M - FOUL WATER PACKAGED TREATMENT PLANT SYSTEM (Discharge to frontage drain).

All planting to be in accordance with BS 4428:1989 and amendment No. 1 (1991)

All trees to be planted with minimum 0.6m plastic mulch mat and to be staked, tied and tubed.

1/3 to 1/2 bag of peat free tree and shrub planting compost to be incorporated into backfill for each tree hole.

DPC @ 150mm ABOVE CENTRE OF LITTLE DOG DRIVE.

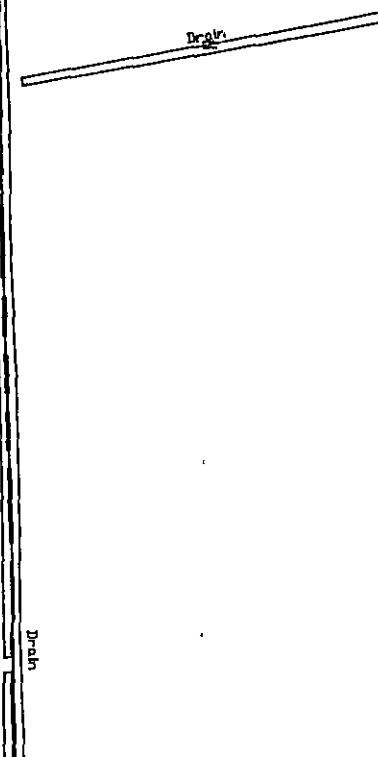

DETERMINED  
PLAN

LOCATION PLAN.  
1/2500.

| Ref. | Revision | Date |
|------|----------|------|
|      |          |      |
|      |          |      |
**G. R. MERCHANT LTD.**  
I.ENG AMICE FIWO

**ARCHITECTURAL, STRUCTURAL  
AND LAND DRAINAGE  
CONSULTANTS**

4 Wrights Mews  
12A Park Road, Holbeach,  
Spalding, Lincs. PE12 7BE  
Tel: 01406 490800  
Fax: 01406 425744  
E-Mail: gr.merchant@btconnect.com

Project  
PROPOSED AGRICULTURAL WORKERS DWELLING  
Adj' ASHTREE FARM,  
LITTLE DOG DRIVE, HOLBEACH ST. JOHNS,  
SPALDING, LINC'S. PE12 8BR.

Client  
MESSRS N. & D. BACON.

Drawing  
LOCATION & SITE LAYOUT PLANS.

Job Ref.  
1640-07.

Date  
AUGUST '07.

Scales  
AS INDICATED.

**DO NOT SCALE FROM THIS DRAWING**

This drawing is copyright and may not be altered, copied, photographed or used for any other purpose other than that for which it is issued. The General Contractor is to check all dimensions on site and report any discrepancies to the Architect. All details shown on this drawing including foundations are based upon typical site conditions related to the area. No responsibility can be accepted for abnormal conditions which may be discovered during construction unless reported to the Architect so that design amendments may be considered. Site and survey are recommended in respect of foundations to establish specific site conditions before foundation work is undertaken. This drawing is limited in the amount of information contained and does not purport to contain a full specification of the works. It is issued for the purpose of obtaining Planning (Building Regulation) approval. This drawing shall not be used as a contract document. The works will not be supervised or inspected on site by G.R. Merchant or any representative thereof. It is the client's or their appointed agent's responsibility to control workmanship, substitution of materials, adherence to specification, variations to contract etc. All materials to be new unless otherwise stated and all components and materials etc. to be used fixed and finished etc. in strict accordance with manufacturing instructions and relevant codes of practice. Materials shall conform to appropriate British standard specification or ENA certificate or European code equivalent. The Employer / Client shall ensure that the selected contractor is conversant with and adopts all measures necessary to achieve compliance with Health and Safety legislation for building sites and work places. The Employer / Client is advised that should the works need to comply with the Construction Design and Management Regulations an independent Planning Supervisor will be required. The works shall comprise of all that is shown on the drawing and details. Works that may not specifically be shown but may be necessary to carry out the works shall be deemed to be included. It is the client's / land owners responsibility to be aware of the Party Wall etc. Act 1996 when building in close proximity to adjoining neighbours boundaries.