




SHDC
Planning & Development
22 OCT 2004
Ref: 1425/04

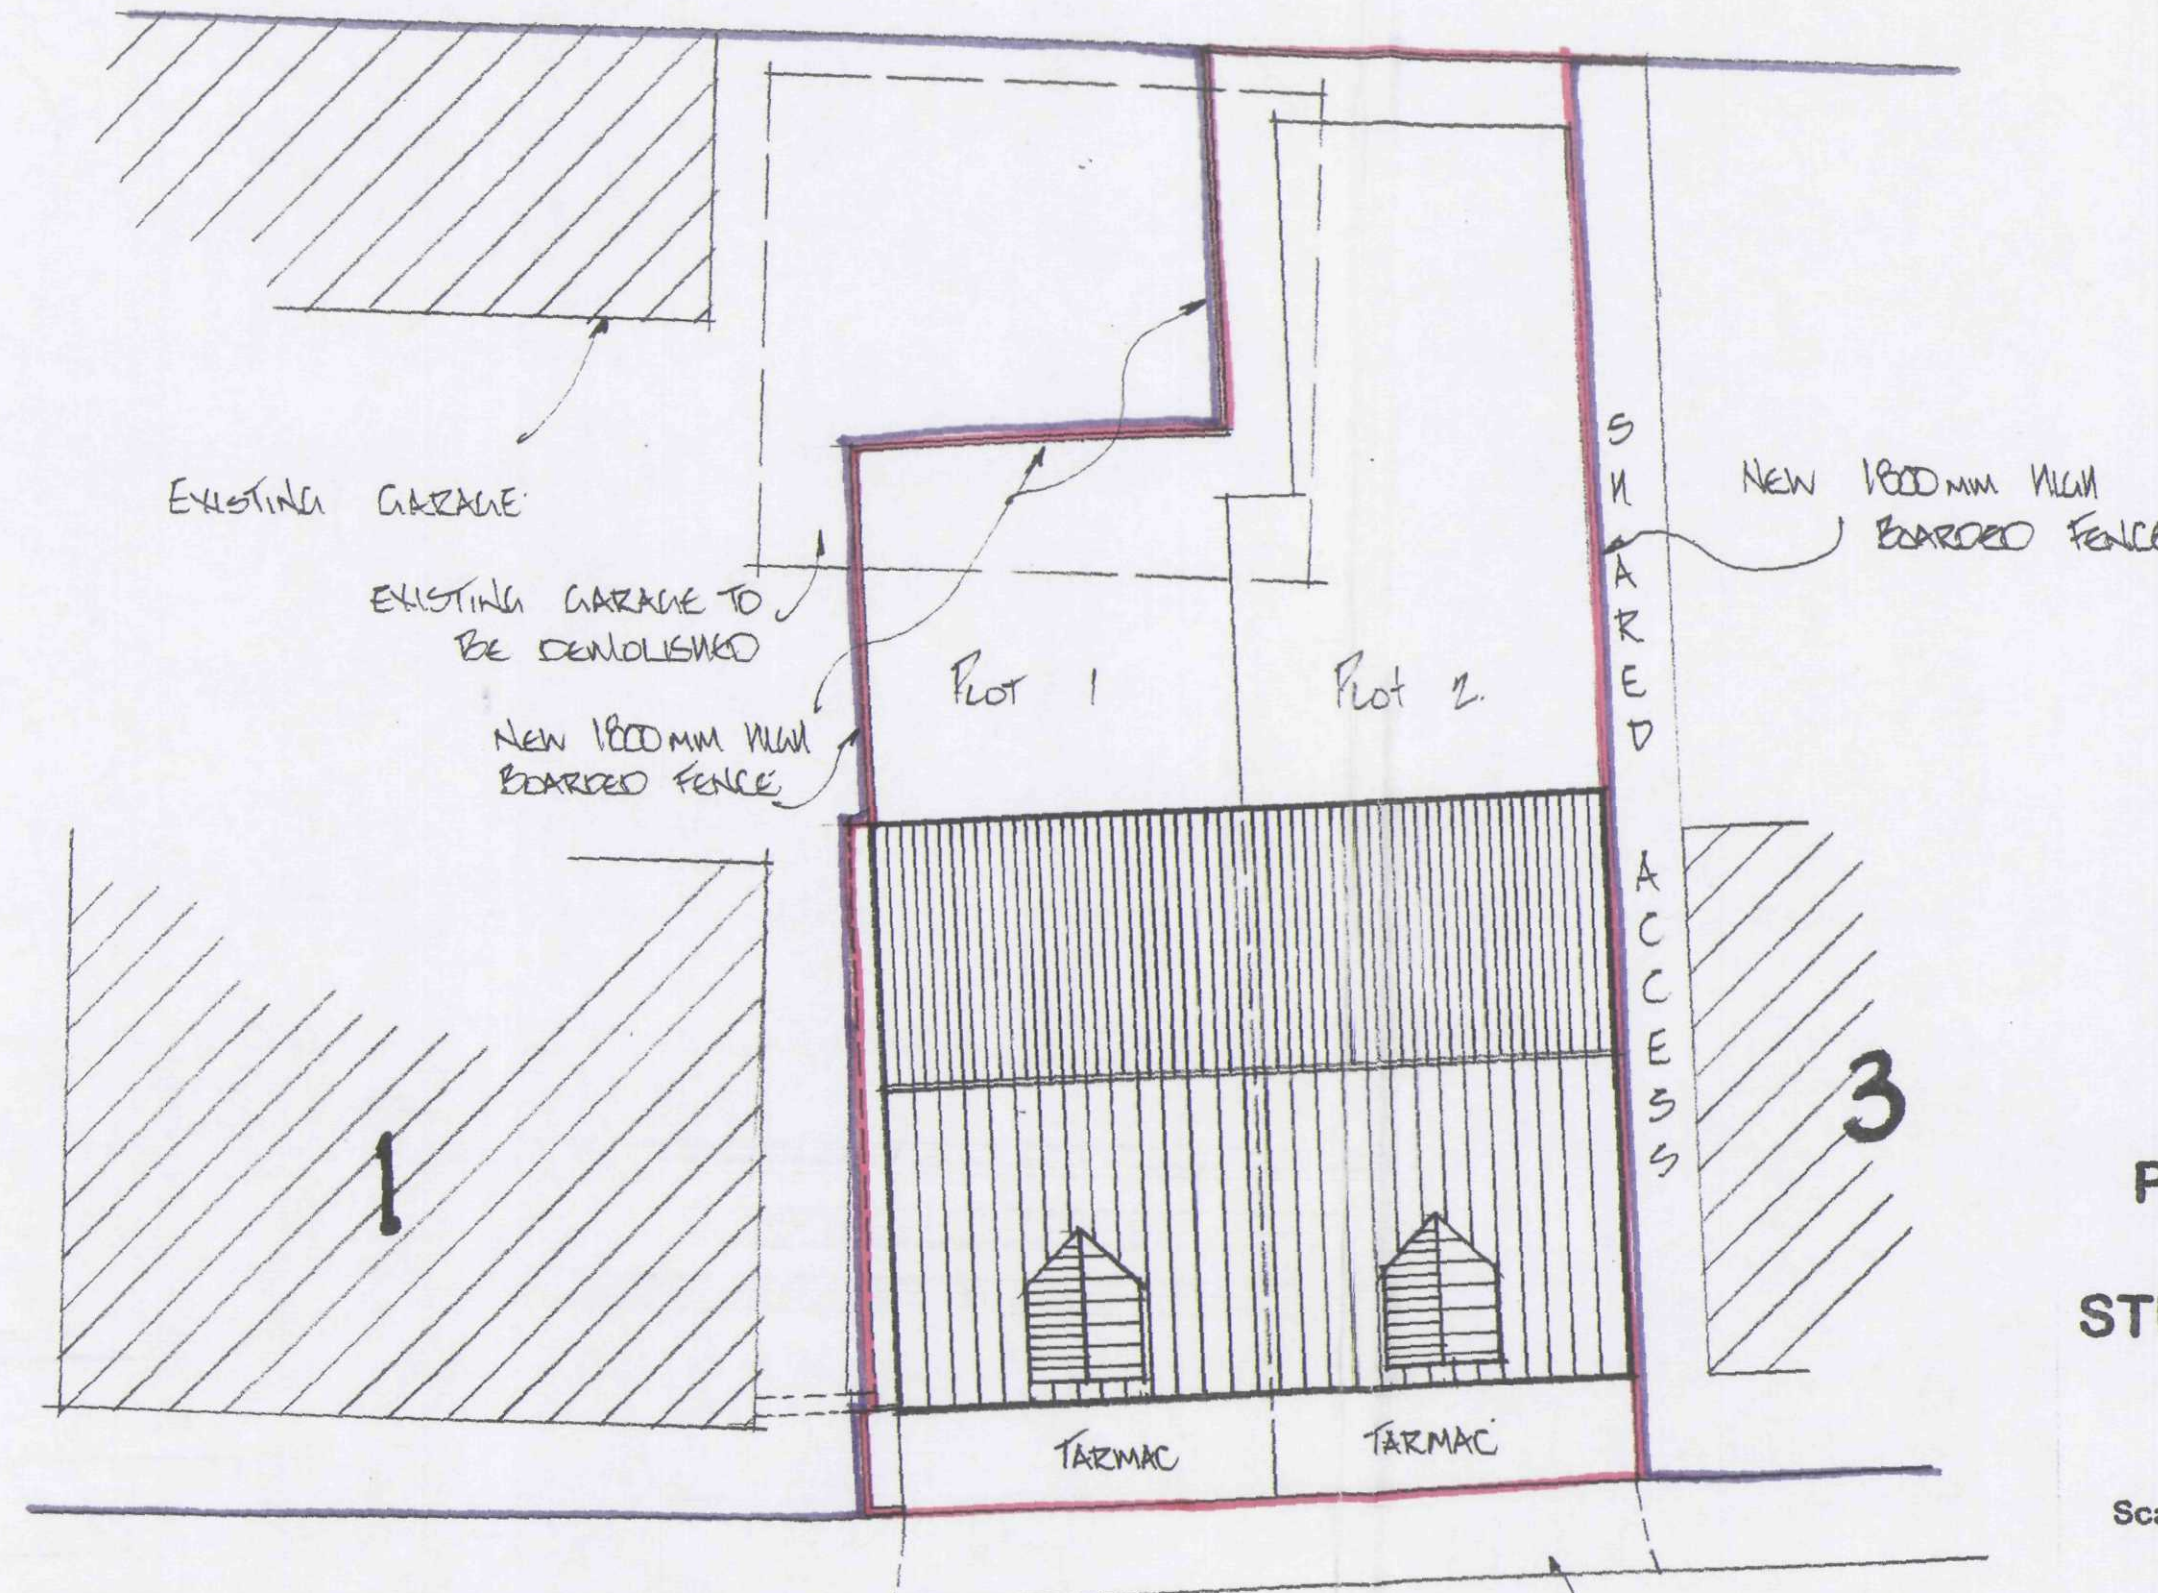

PROPOSED RESIDENTIAL
DEVELOPMENT OFF
STUKELEY ROAD HOLBEACH

Scale 1:100

Date Sept 20

STUKELEY ROAD

EXTENDED DROPPED
KERB TO
L.C.C. SPEC
+ APPROVAL.

DETERMINED
PLAN