

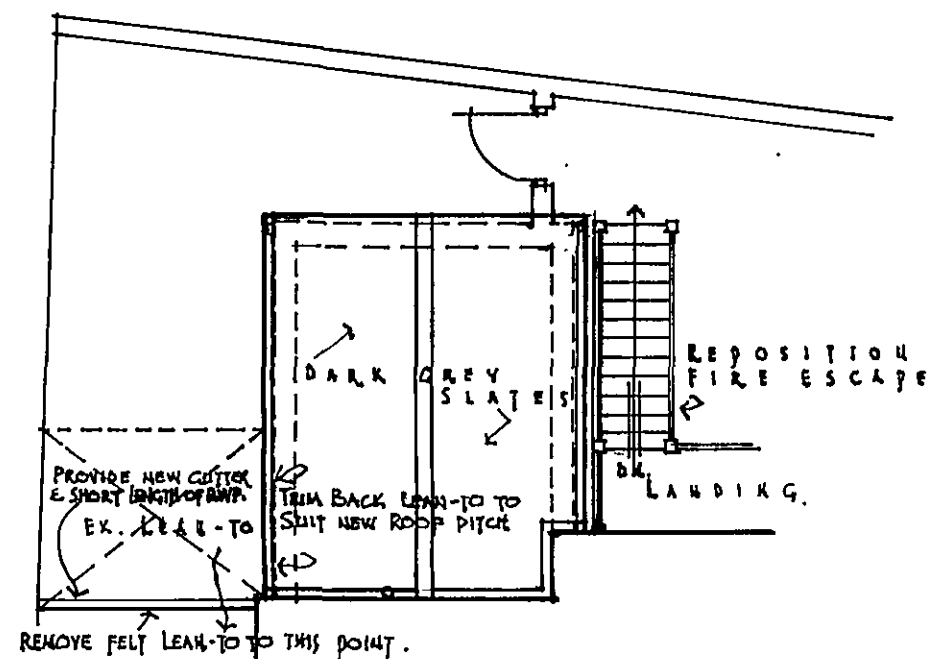
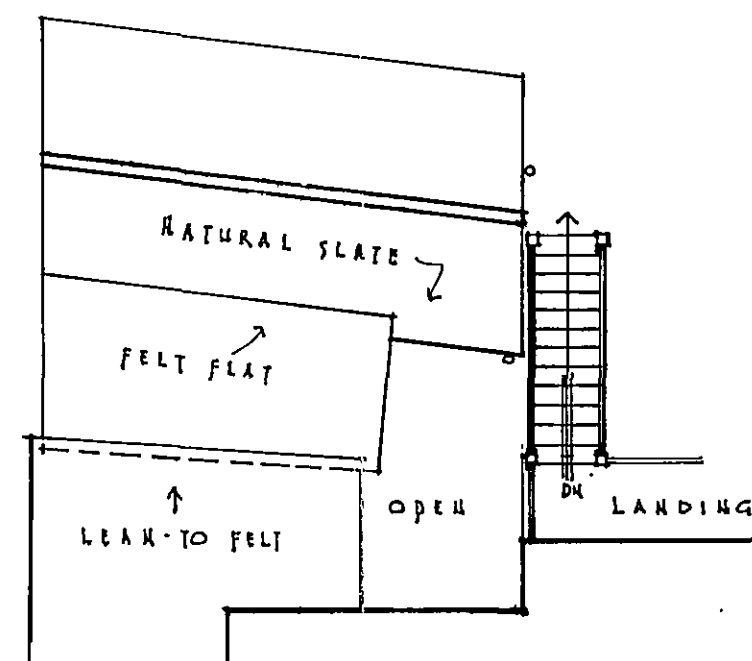


PART PLAN OF ROOF LAYOUTS



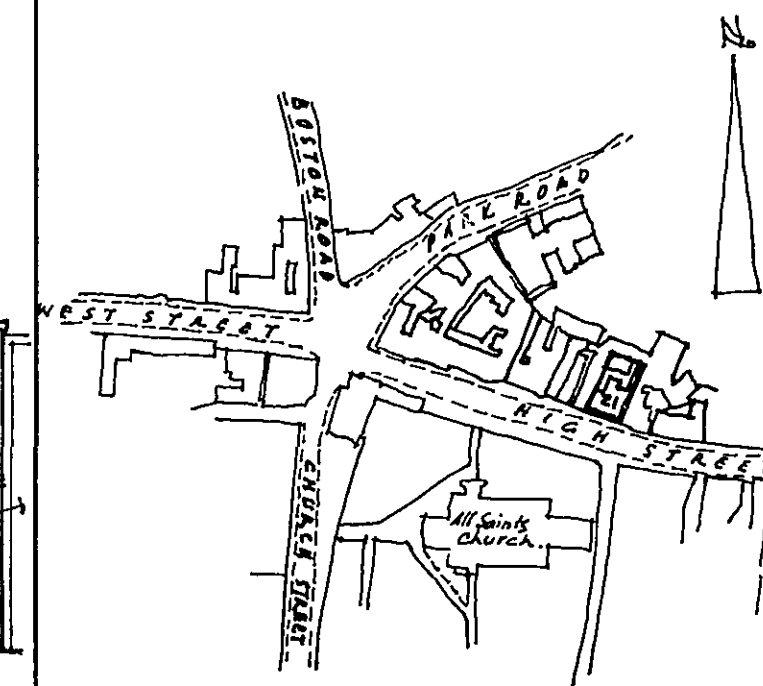


ELEVATIONS

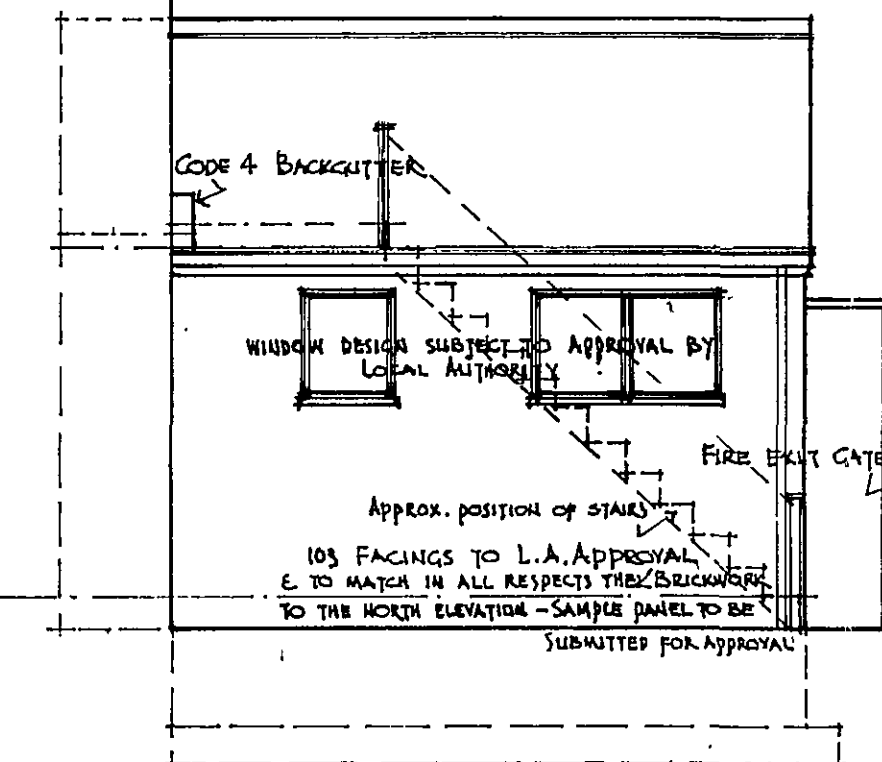


HOLBEACH

PART GROUND FLOOR PLANS

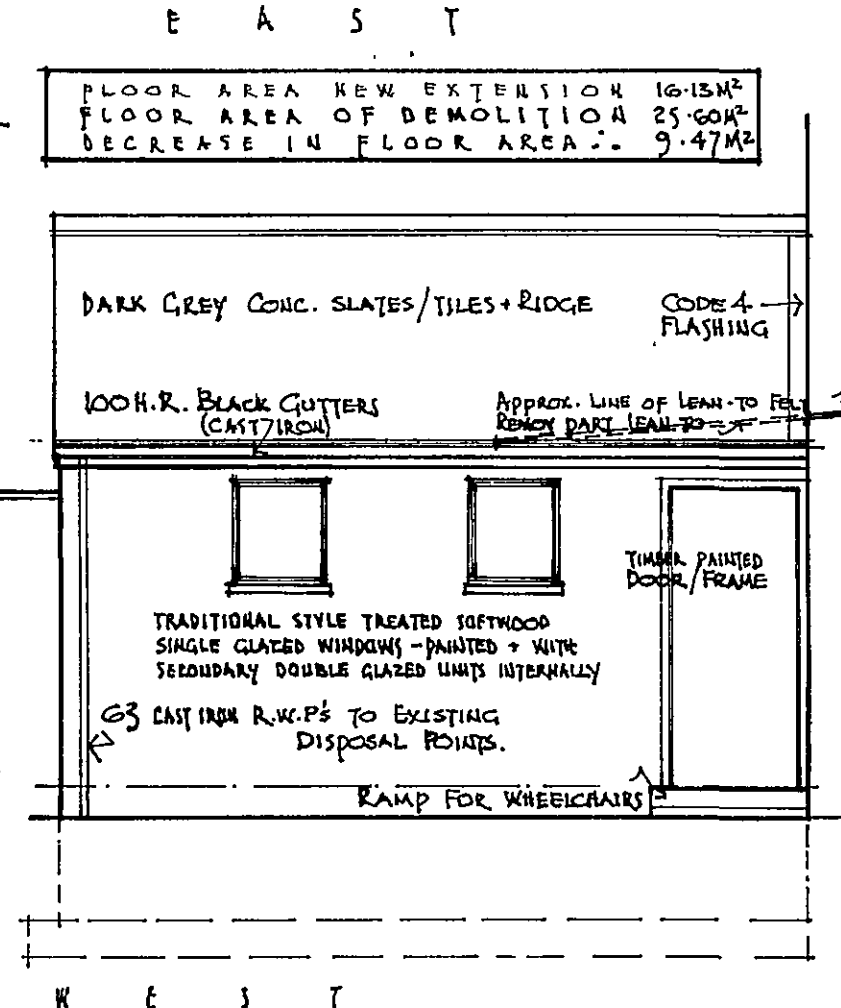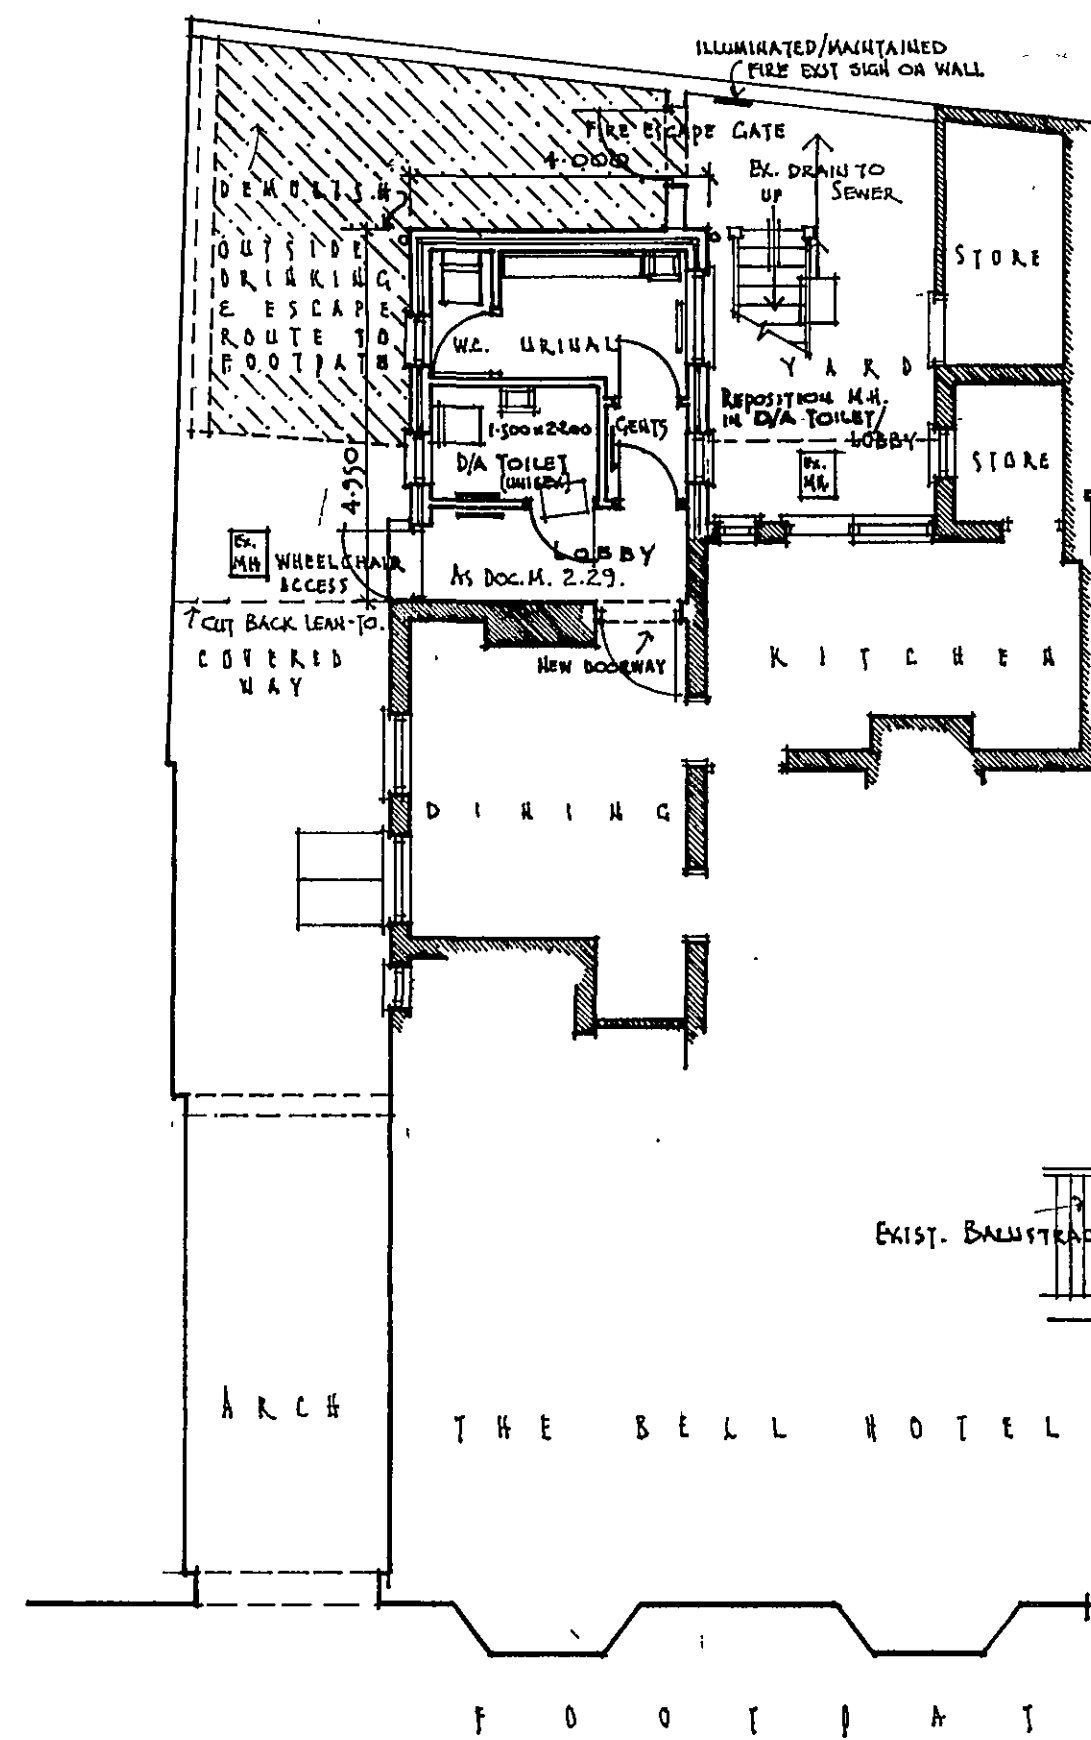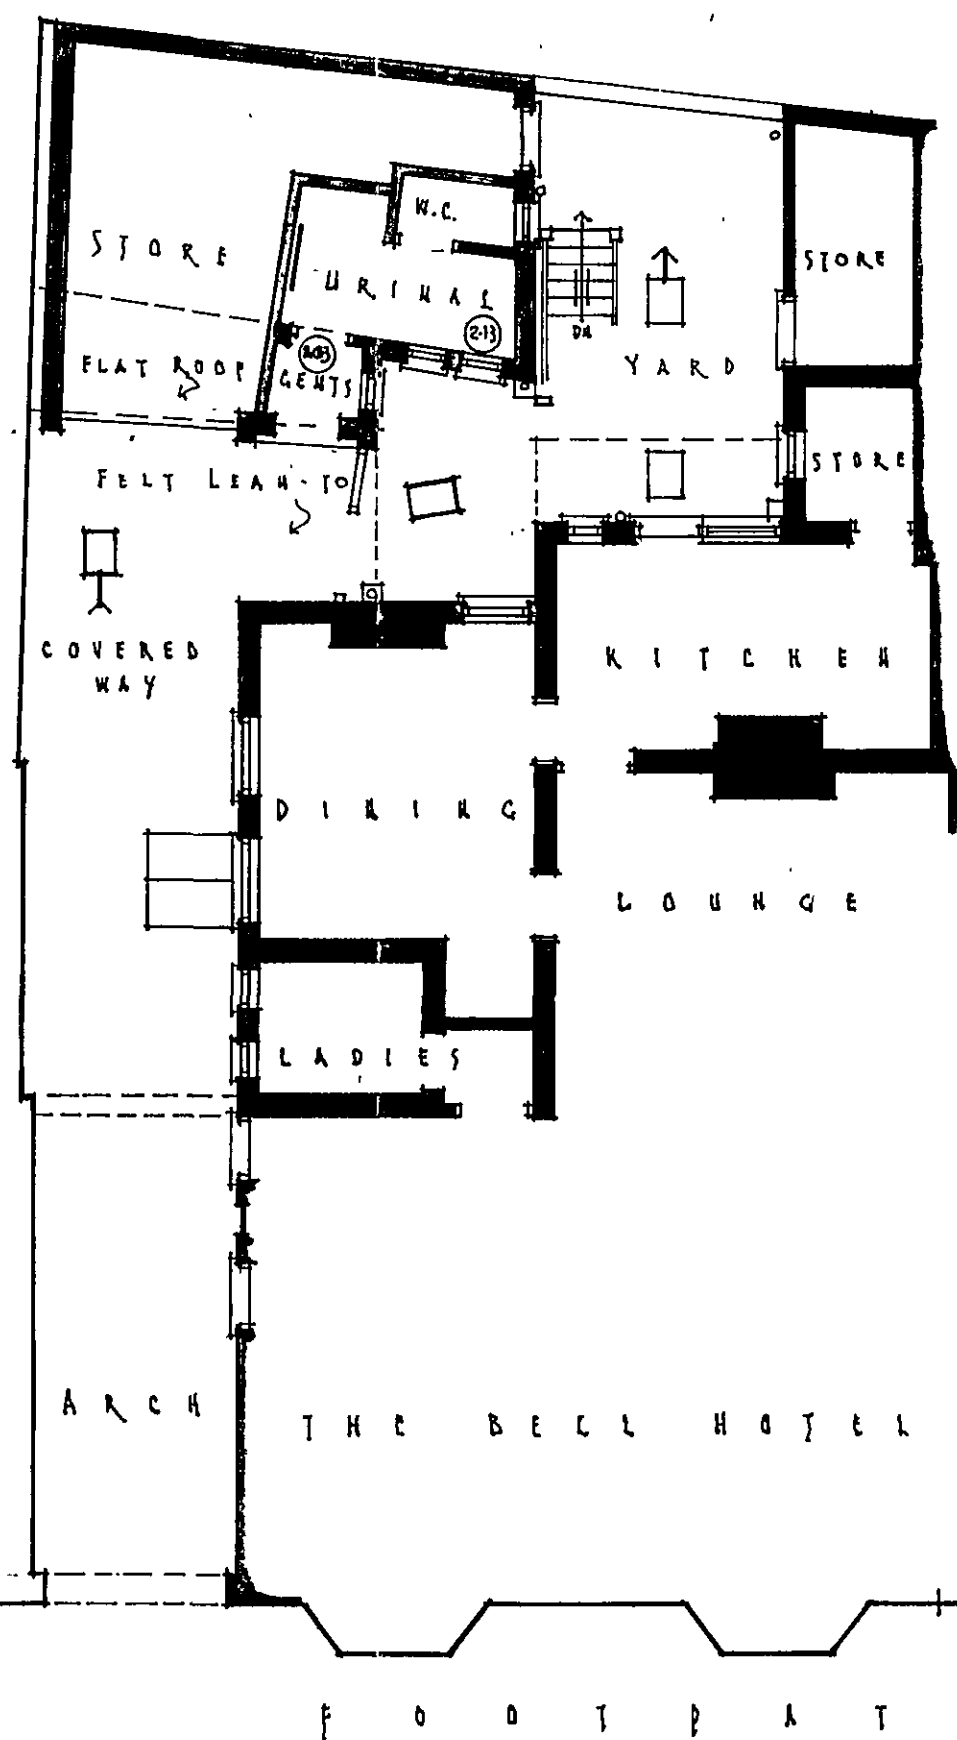

LOCATION PLAN 1/2500
L.A. PLANNING REF. NO H09/1428/07 - OCT/07

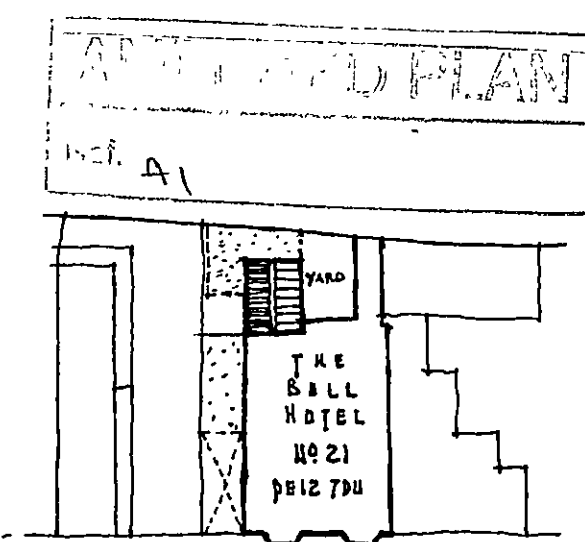

19 DEC 2007

1428/07

BLOCK PLAN 1/500
THE BELL HOTEL
1021 HIGH ST (PE127DU)
HOLBEACH LIACS

PROPOSED
DEMOLITION WORK
NEW GENTS/
DISABLED TOILET
FOR
ELGOOD & SONS LTD

SCALE	DATE
1/50 + 1/100	OCT. 07

ELGOOD & SONS LTD
NORTH BRINK BREWERY
WISBECH CAMBS. PE13 1LN
TEL. 01945 583160 FAX. 01945 587711
EMAIL: info@elgoods-brewery.co.uk

JOB NO	DATE
ES/JT/BRE/10/07	21/10/07

AS EXISTING

AS PROPOSED

WORK