

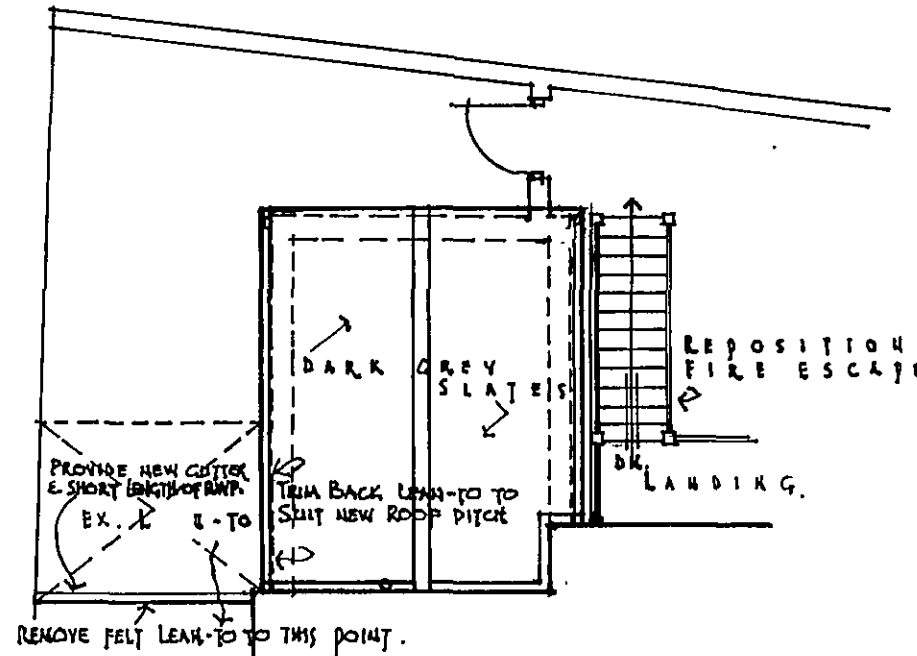






PART PLAN OF ROOF LAYOUTS

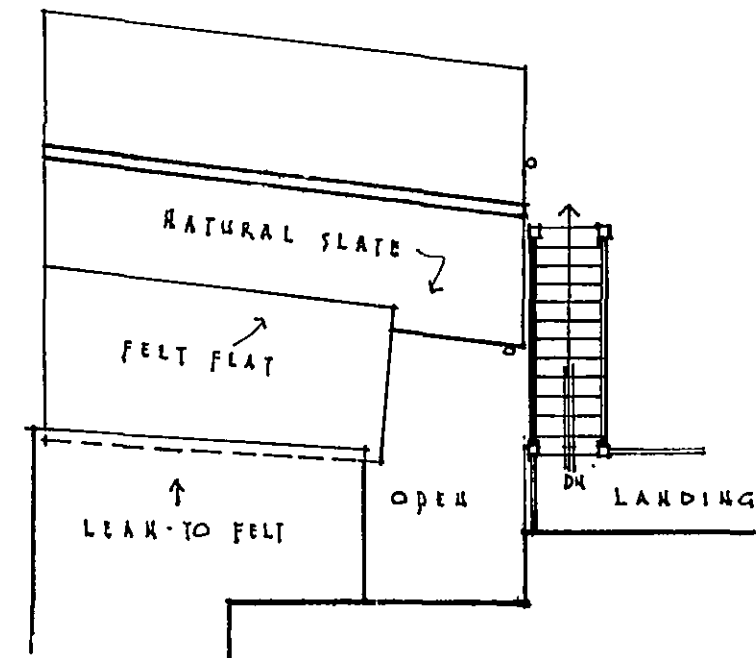


ELEVATIONS

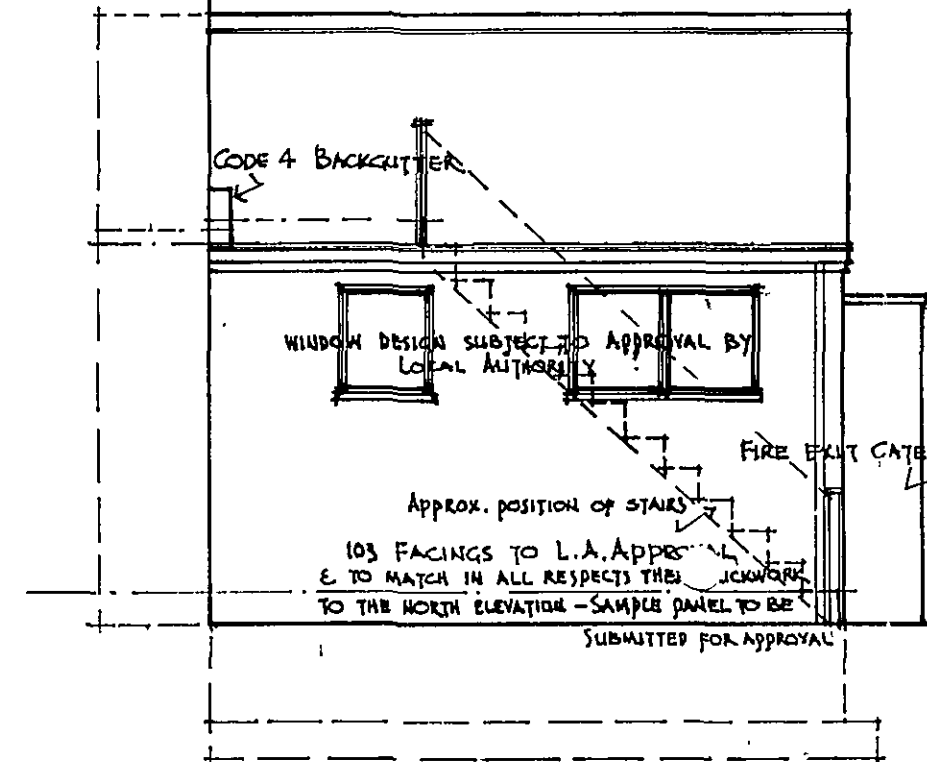

PART GROUND FLOOR PLANS

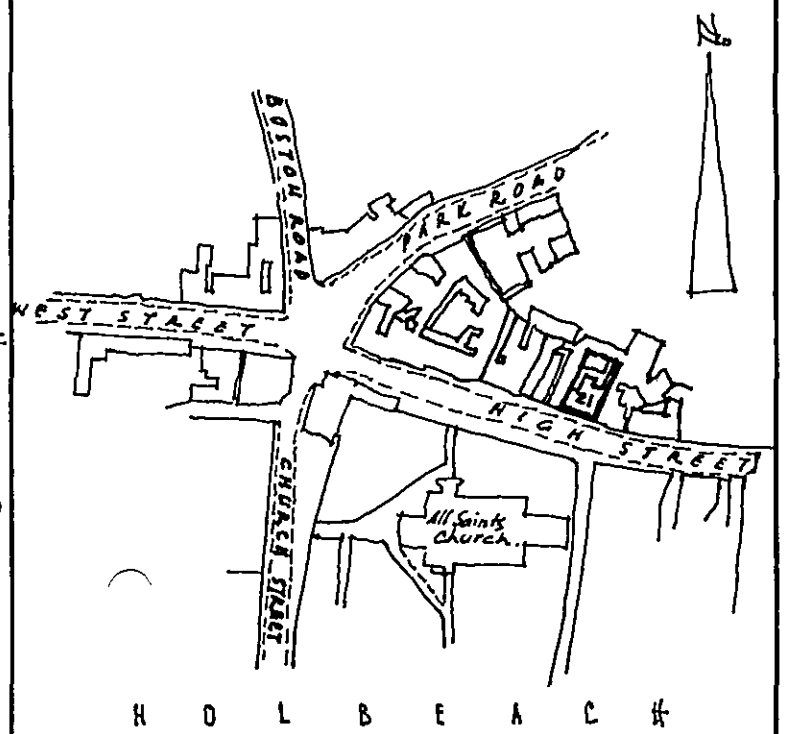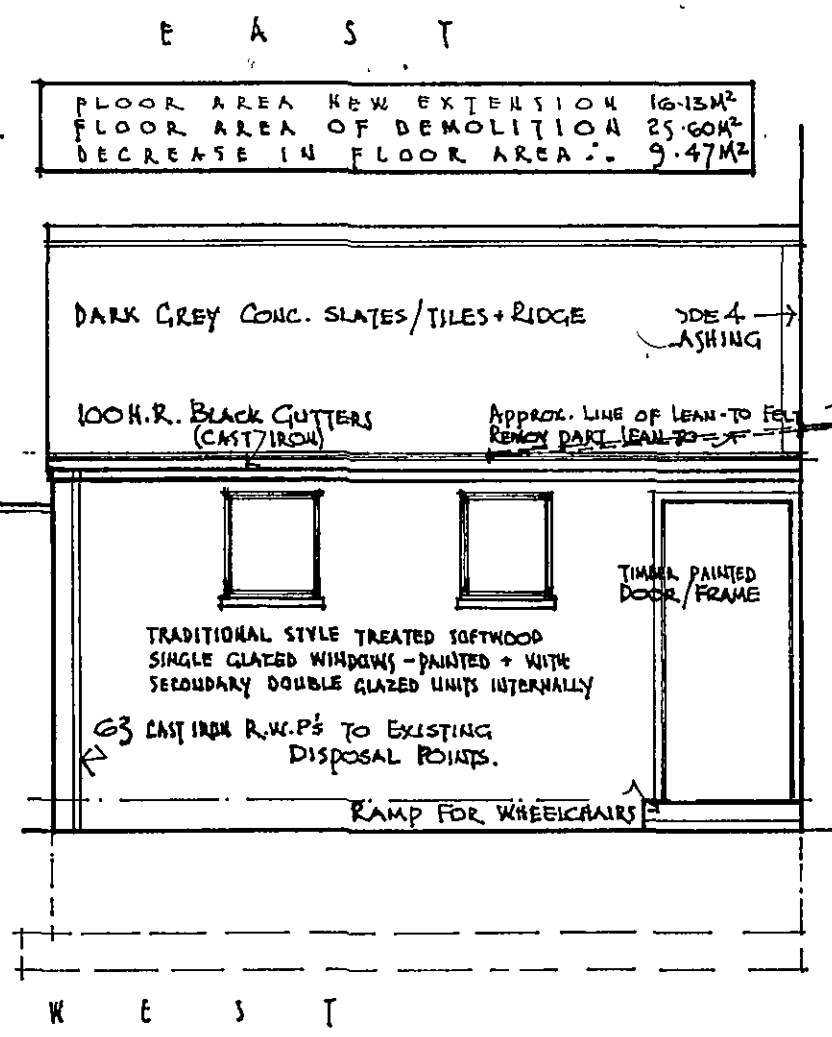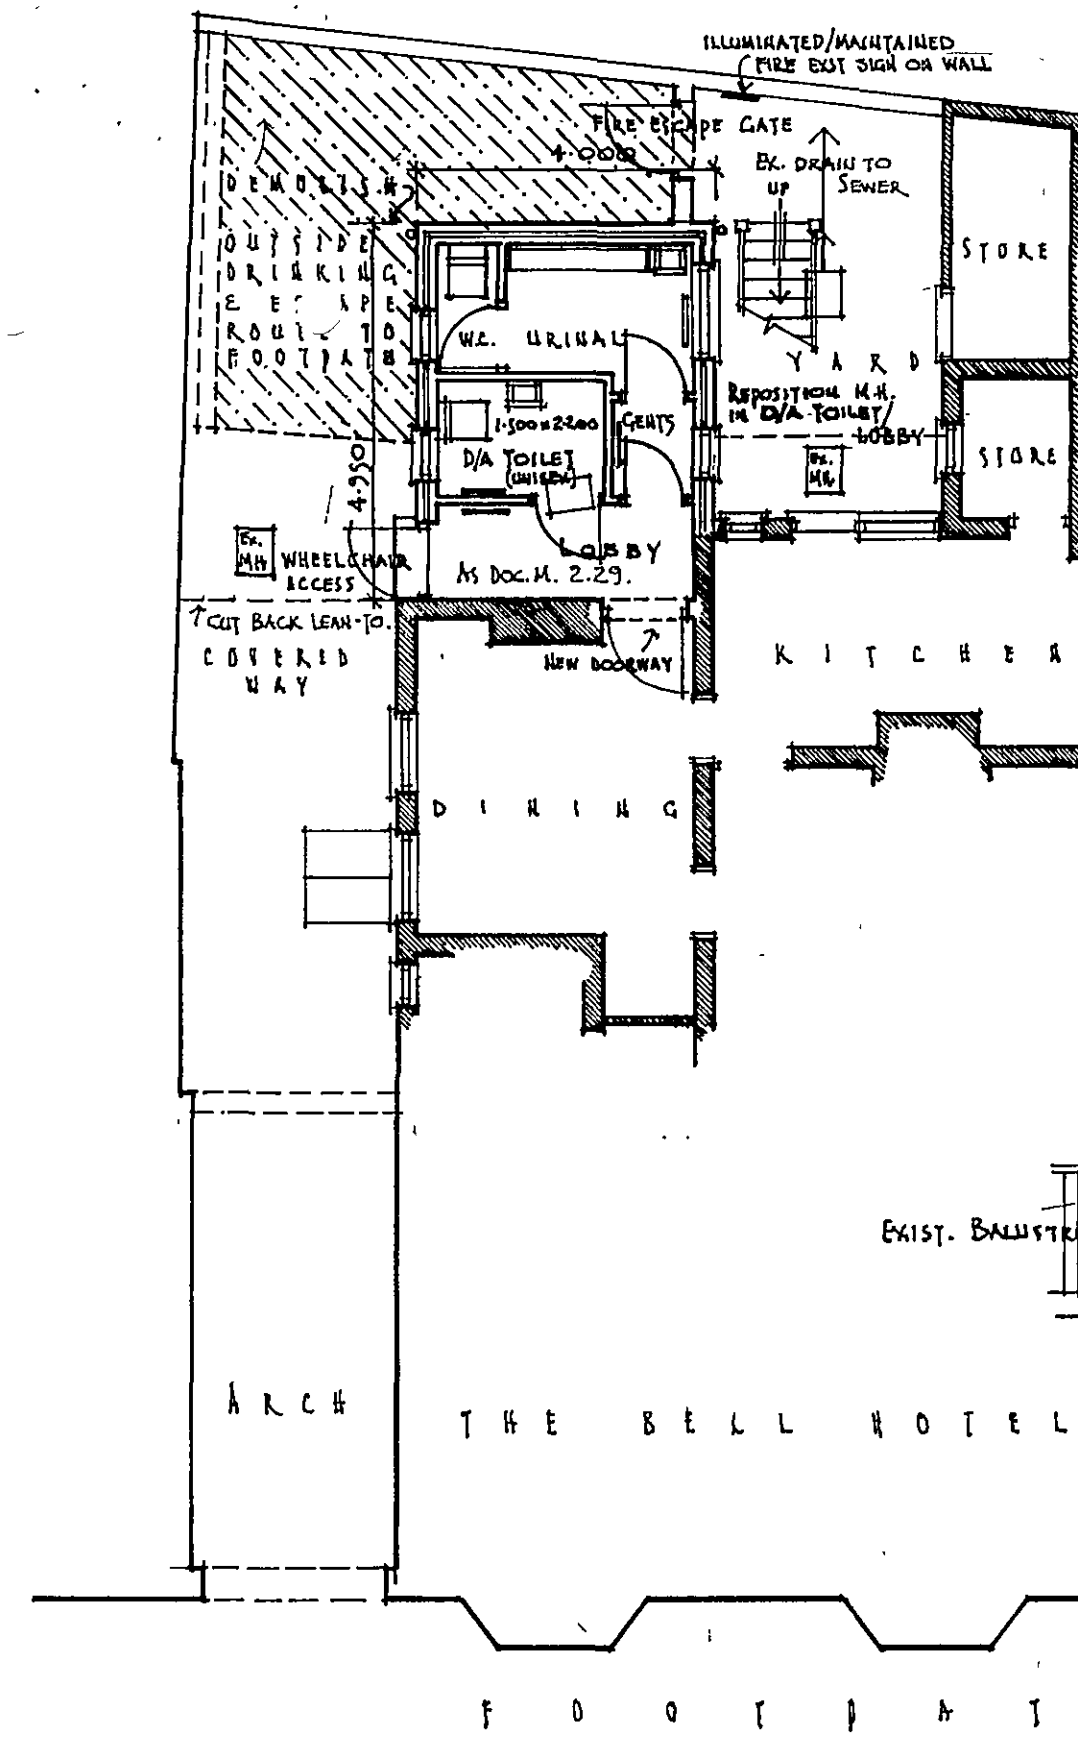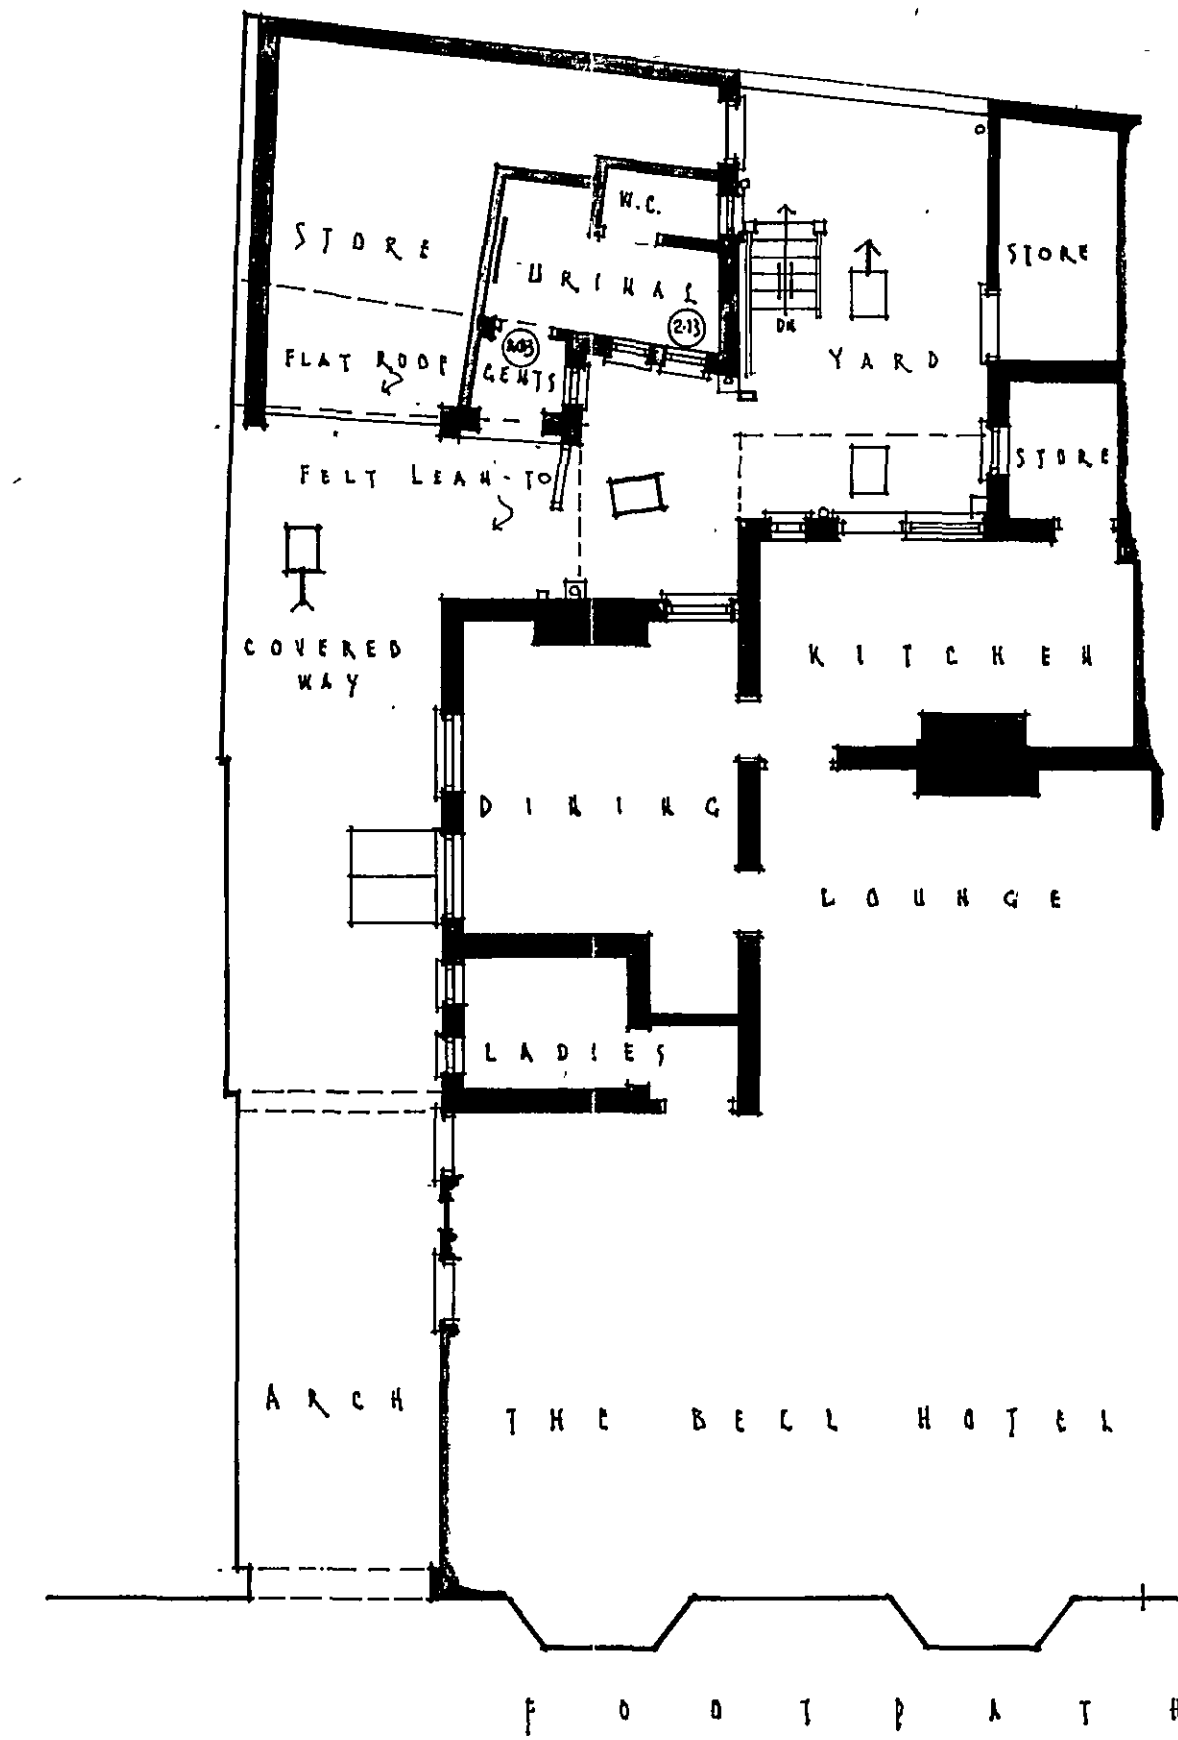

LOCATION PLAN 1/2500
L.A. PLANNING REF. NO. H09/1428/07 - OCT/07

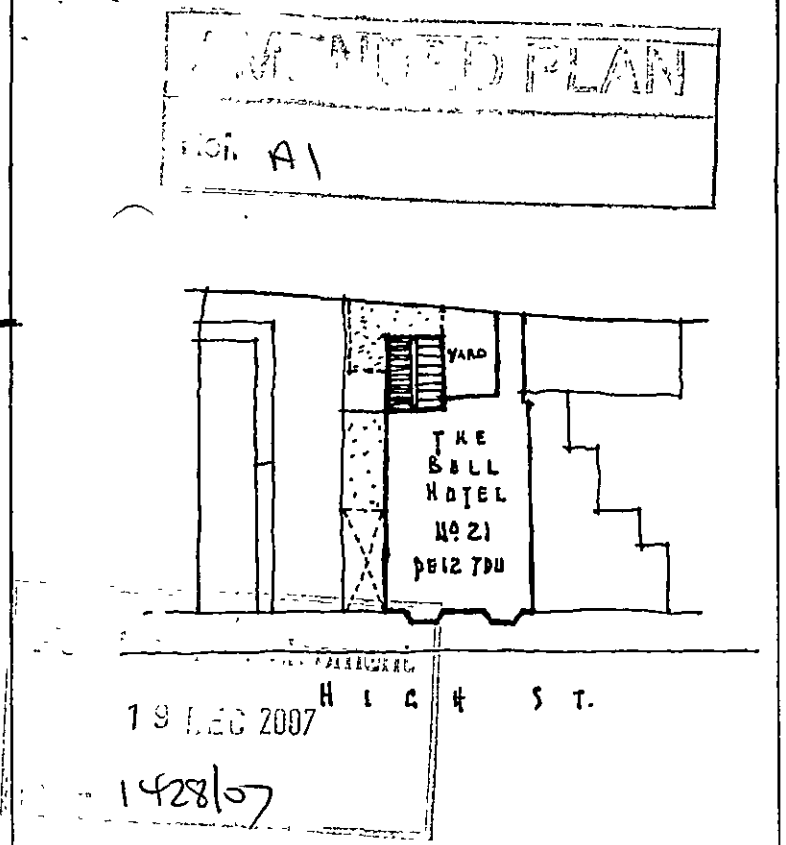

BLOCK PLAN 1/500
THE BELL HOTEL
1428 HIGH ST (PE127DU)
HOLBEACH Lincs

PROPOSED
DEMOLITION WORK
NEW GENTS /
DISABLED TOILET
FOR ELGOOD & SONS LTD

SCALE 1/50 + 1/100
DATE OCT. 07

ELGOOD & SONS LTD
NORTH BRINK BREWERY
WISBECH CAMBS. PE13 1LN
TEL. 01945 583160 FAX. 01945 587711
EMAIL: info@elgoods-brewery.co.uk

JOB NO
ES/IT/BAH/10/07
21/10/07
01/01

AS EXISTING

AS PROPOSED

NORTH