

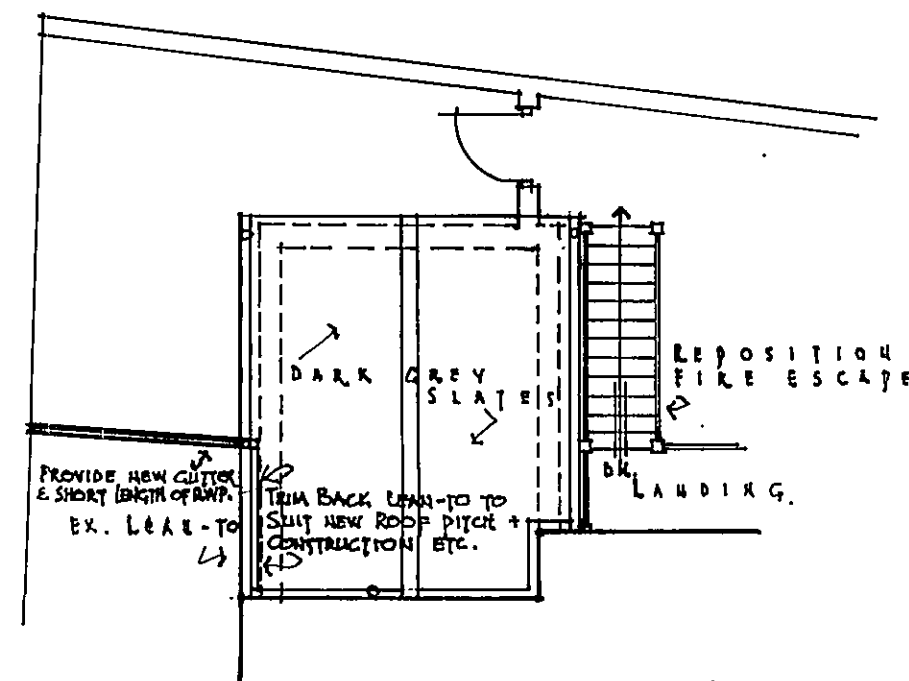


PART PLAN OF ROOF LAYOUTS

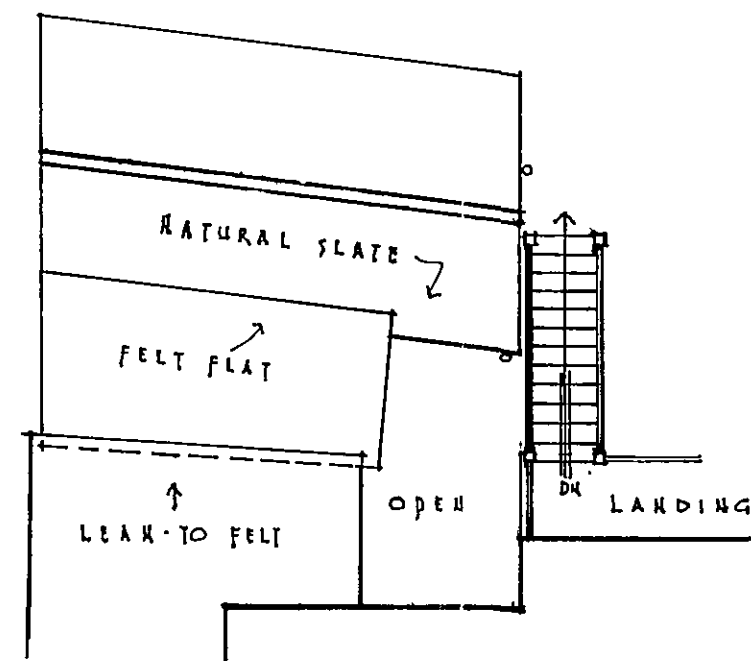


ELEVATIONS

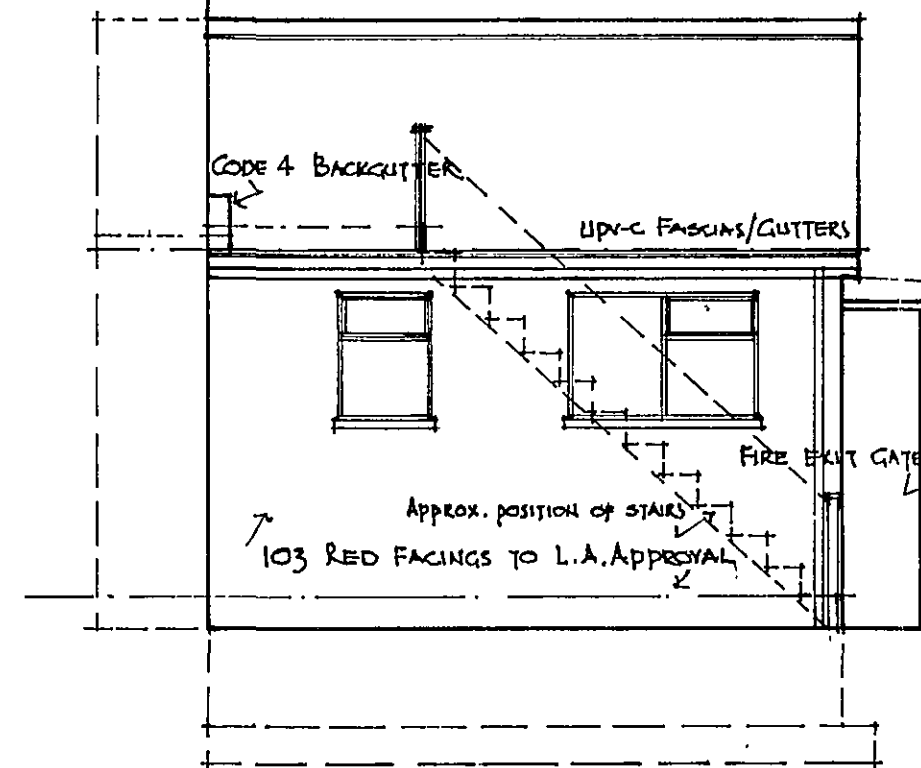


EAST



FLOOR AREA NEW EXTENSION 10.13M²
FLOOR AREA OF DEMOLITION 25.60M²
DECREASE IN FLOOR AREA: 9.47M²

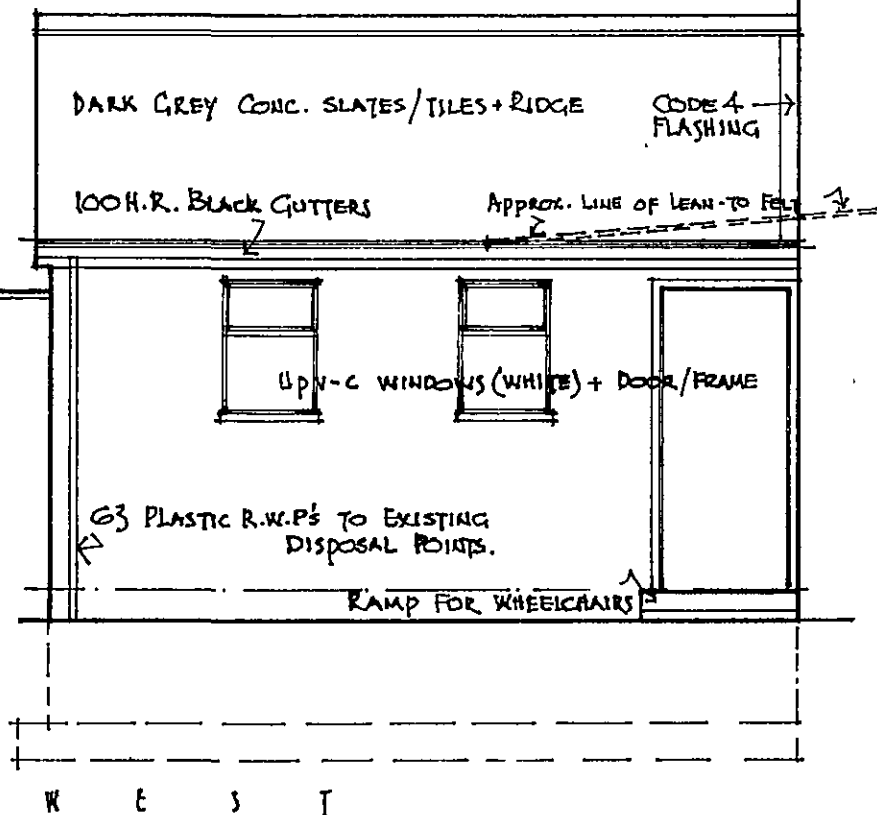


WEST

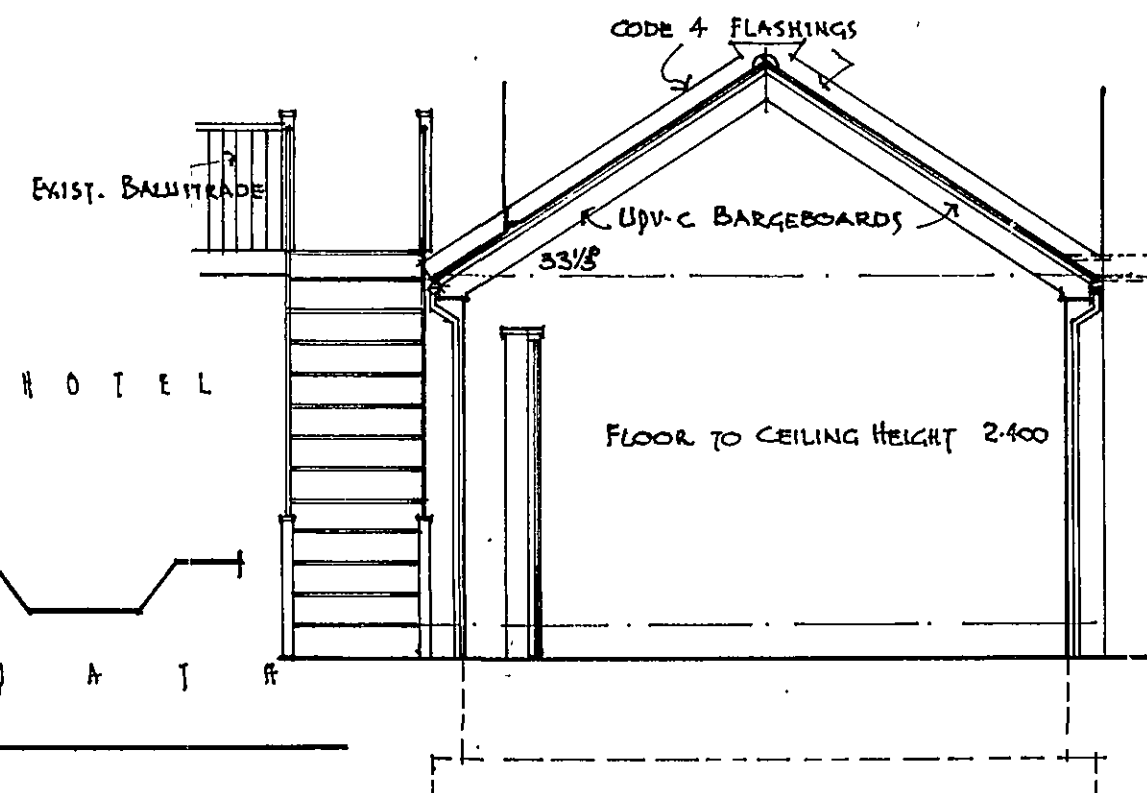

PART GROUND FLOOR PLANS

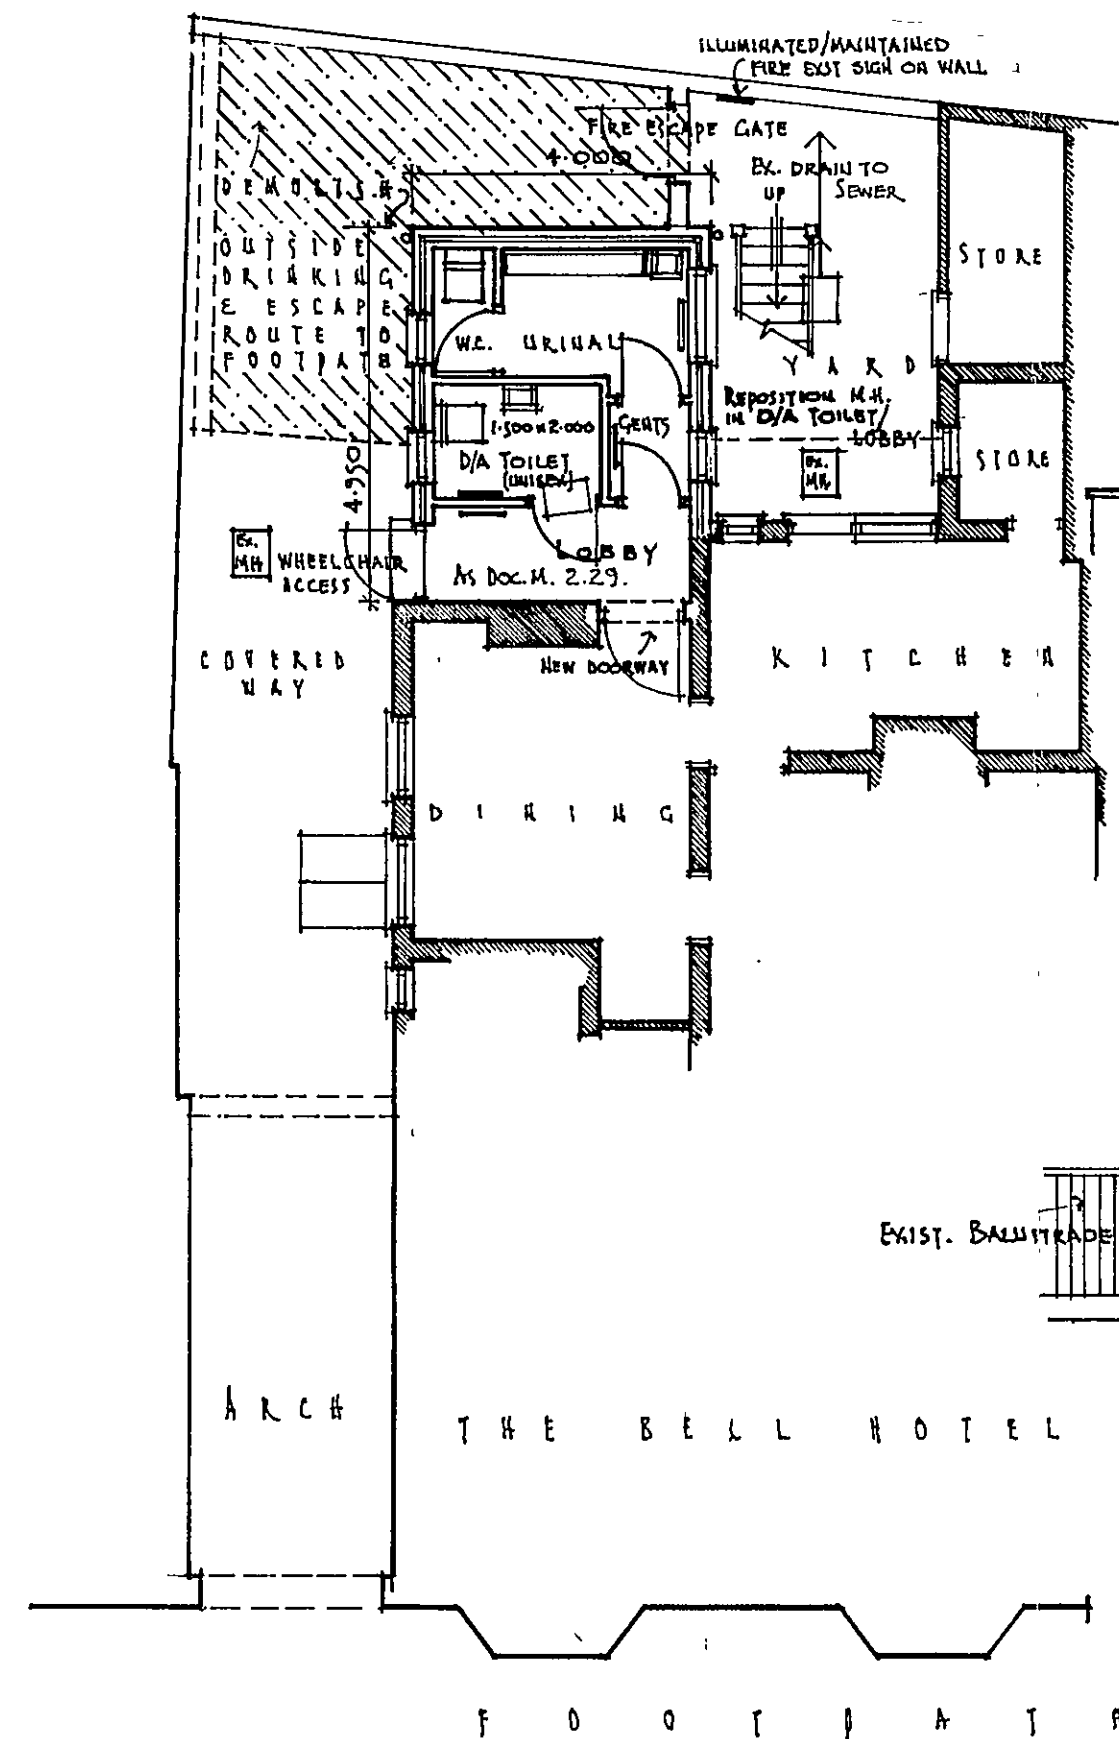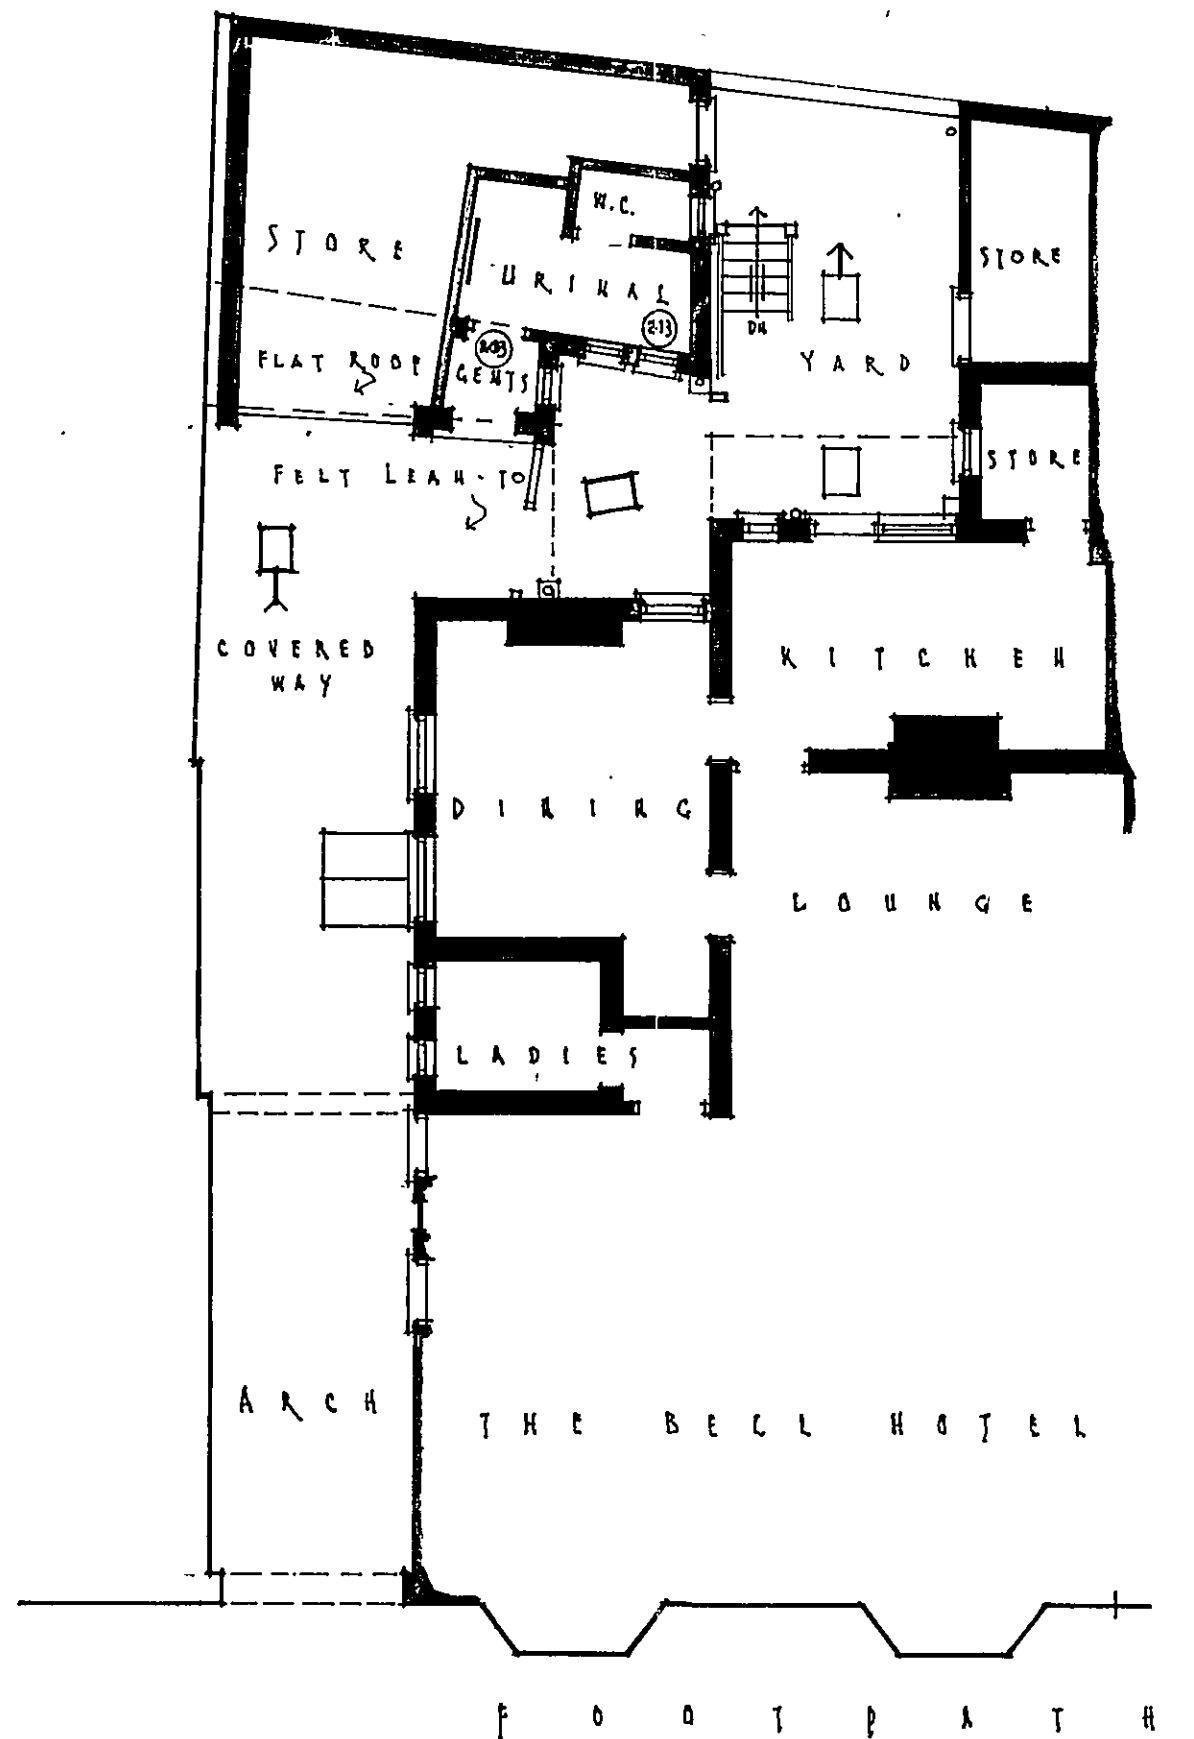

LOCATION PLAN 1/2500

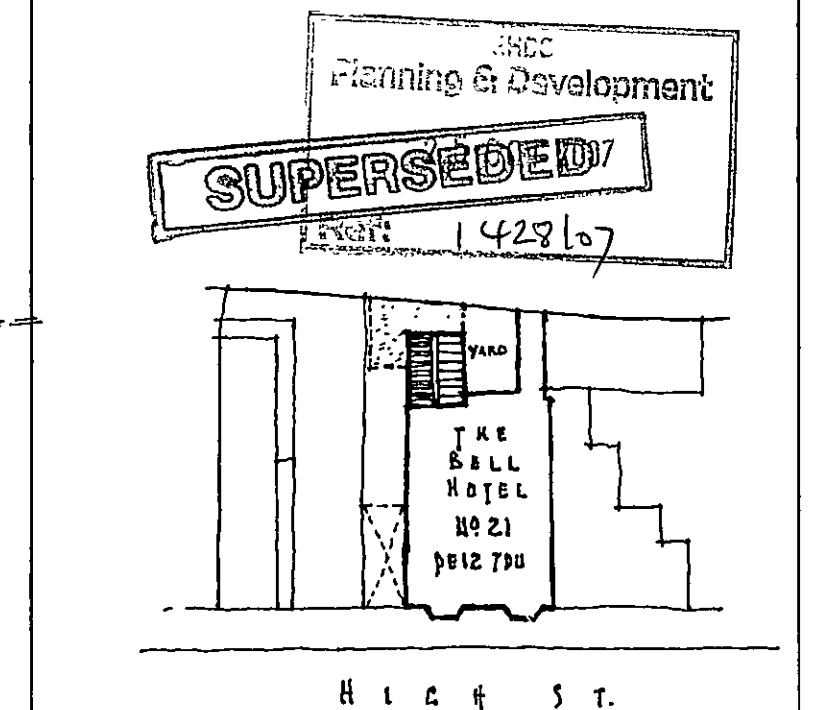

BLOCK PLAN 1/500

THE BELL HOTEL
1421 HIGH ST (PE12 7BU)
HOLBEACH Lincs

PROPOSED
DEMOLITION WORK
NEW GENTS /
DISABLED TOILET
FOR
ELGOOD & SONS LTD

SCALE 1/50 + 1/100
DATE OCT. 07

ELGOOD & SONS LTD
NORTH BRINK BREWERY
WILBECH CAMBS. PE13 1LN
TEL. 01945 583160 FAX. 01945 587711
EMAIL: info@elgoods-brewery.co.uk

JOB NO
ES/IT/BAE/10/07
DATE
01/01

AS EXISTING

AS PROPOSED

ROOF