



Planning Application Location Plan Ward Member Notification

H09/1431/00

Scale: 1:2500


FILE COPY


Housing and Planning Services Department

Council Offices, Priory Road, Spalding, Lincolnshire
PE11 2XE

PLEASE DO NOT COPY THIS PLAN

This map is reproduced from Ordnance Survey material with permission of Ordnance Survey on behalf of Her Majesty's Stationery Office (c) Crown copyright. Unauthorised reproduction infringes Crown copyright and may lead to prosecution or civil proceedings. South Holland District Council LA079413 2000

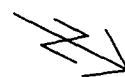

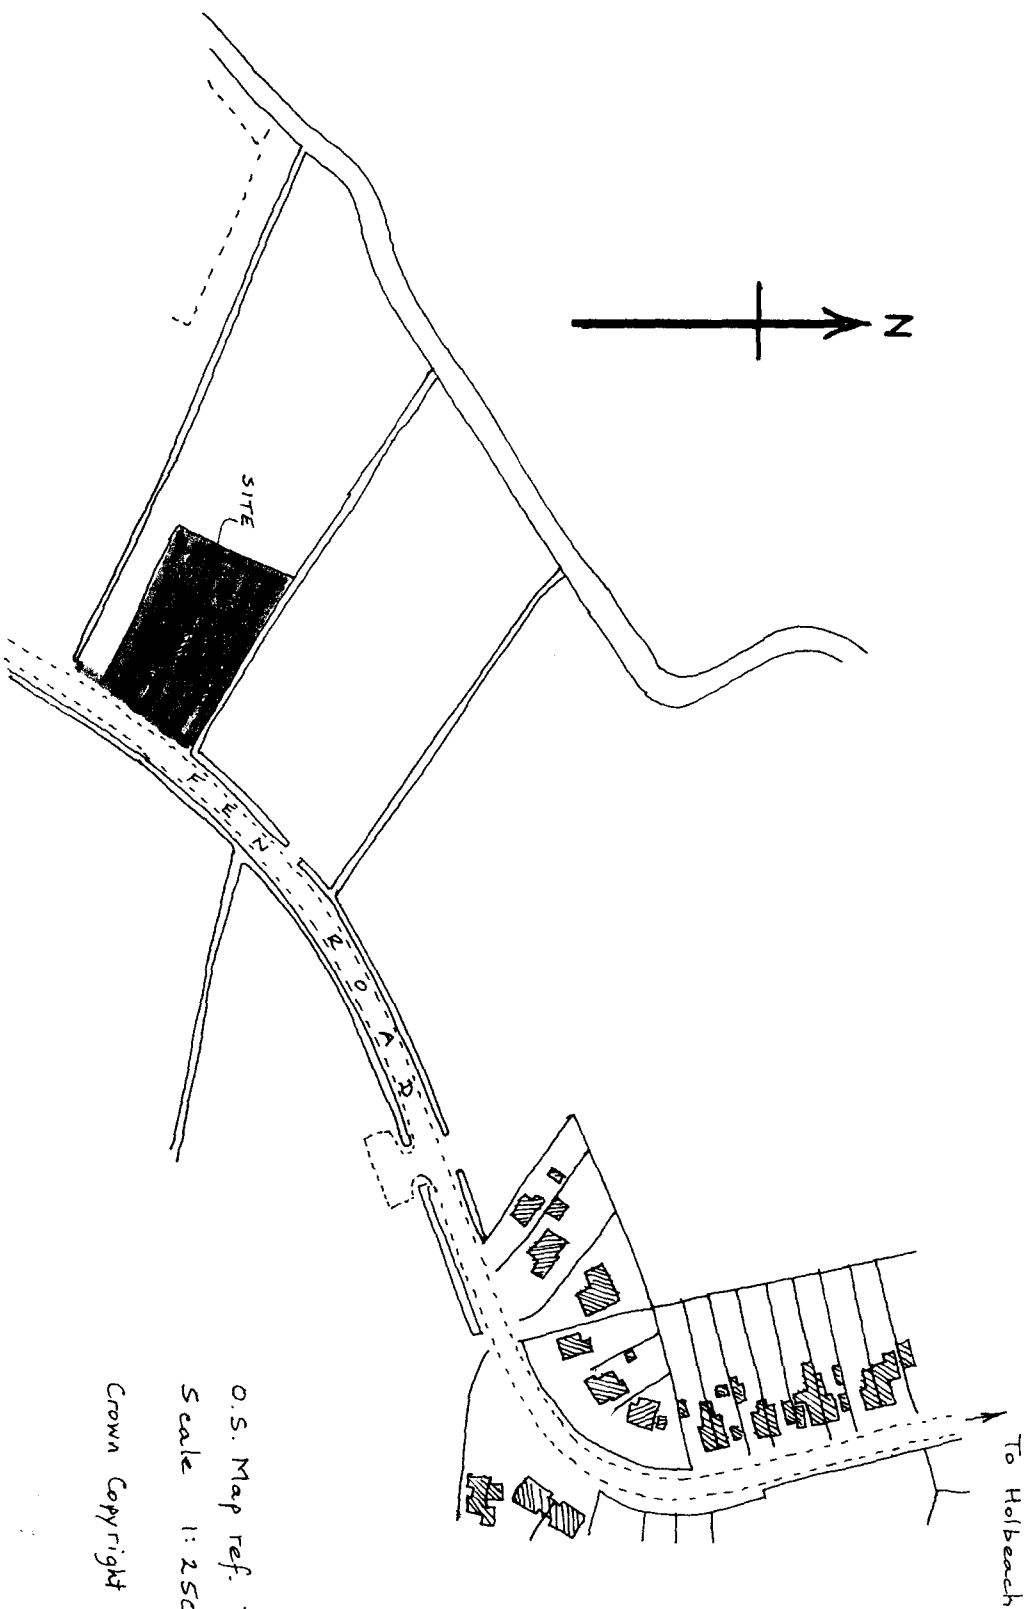

O.S. Map ref. TF 3523
Scale 1:2500

Crown Copyright Reserved.

Mr. and Mrs. T.B. Rudd
Fen Road, HOLBEACH.

Proposed Dwelling and Garage

BUILDING DESIGN and PLANS

ALWYN ROFFE,
1, Green Lane,
SPALDING, Lincs. PE11 2YB
tel: 01775 - 723 680

HOLBEACH