








BUILDING DESIGN and PLANS

## BUILDING DESIGN and PLANS

$$\frac{I}{O} \div \frac{f}{w} = \frac{O}{O}$$

**ALWYN ROFFE,**  
1, Green Lane,  
SPALDING, Lincs. PE11 2YB  
tel: 01775 - 723 680

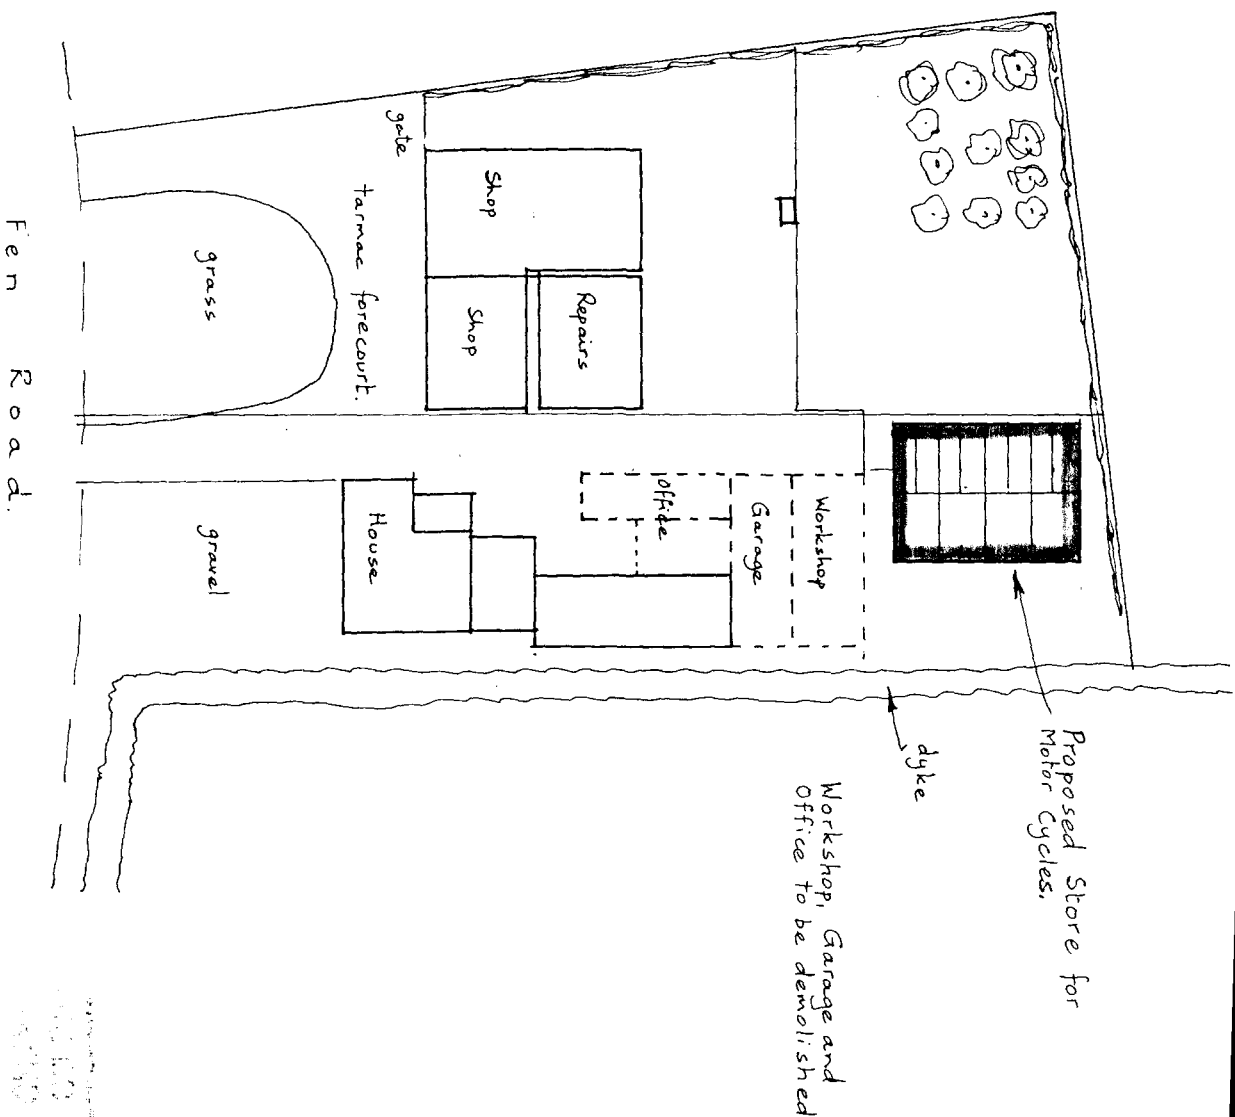

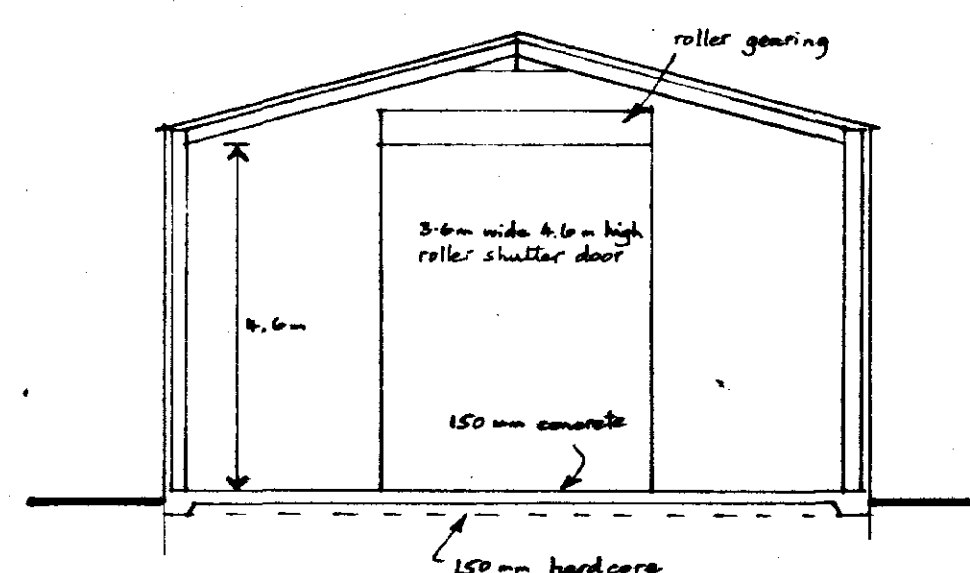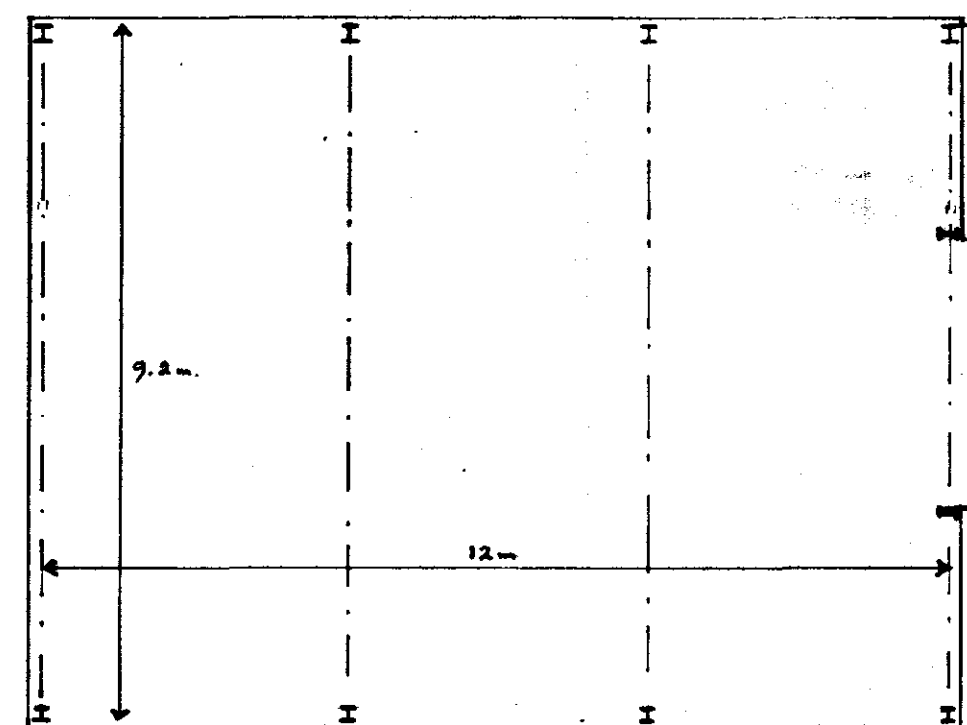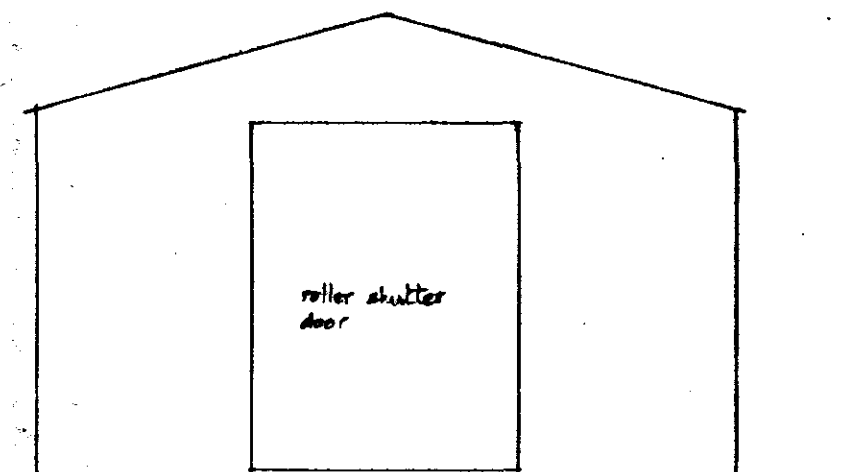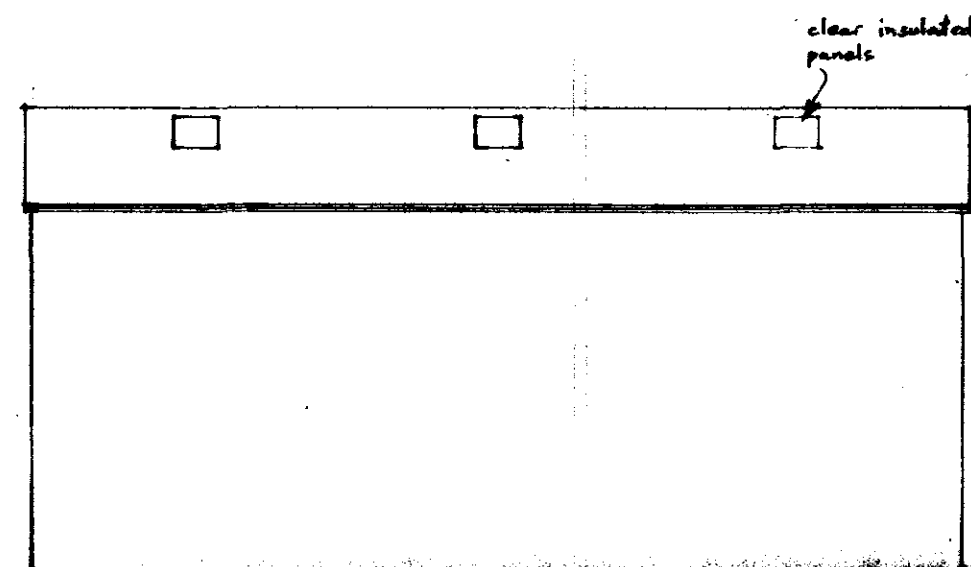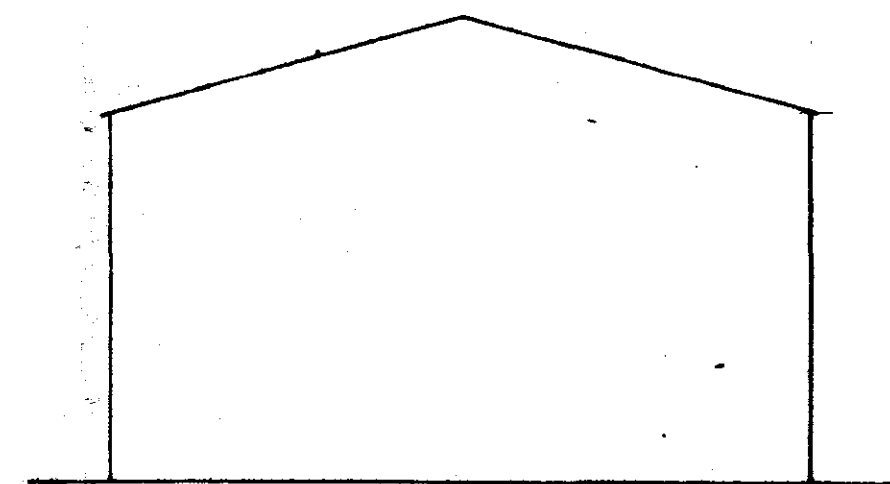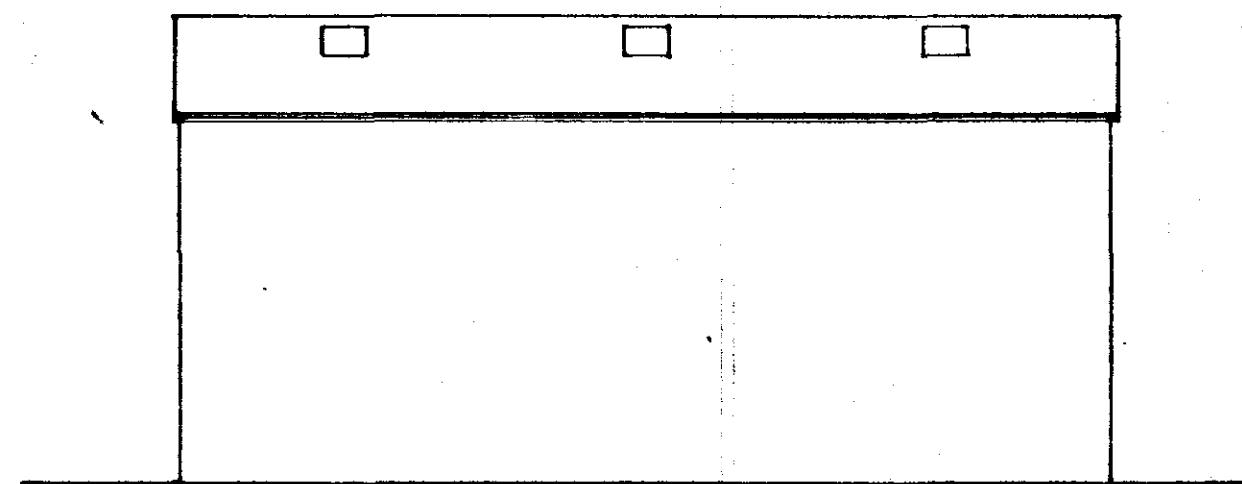

Steel Portal frame  
Fibre cement roof and  
side sheeting

Cross Section

Storage Shed for Motor Cycles.  
T.B. Rudd,  
Fen Road, HOLBEACH

Drawing No. 201206  
Scale 1:100

**DETERMINED  
PLAN**

SOUTH H. HOUSING  
-7 DEC 2000  
Ref: H011431/00.

BUILDING DESIGN and PLANS  
ALWYN ROFFE  
1, Green Lane,  
SPALDING, Lincs. PE11 2YB  
tel: 01775 - 723 680

SL/0011