




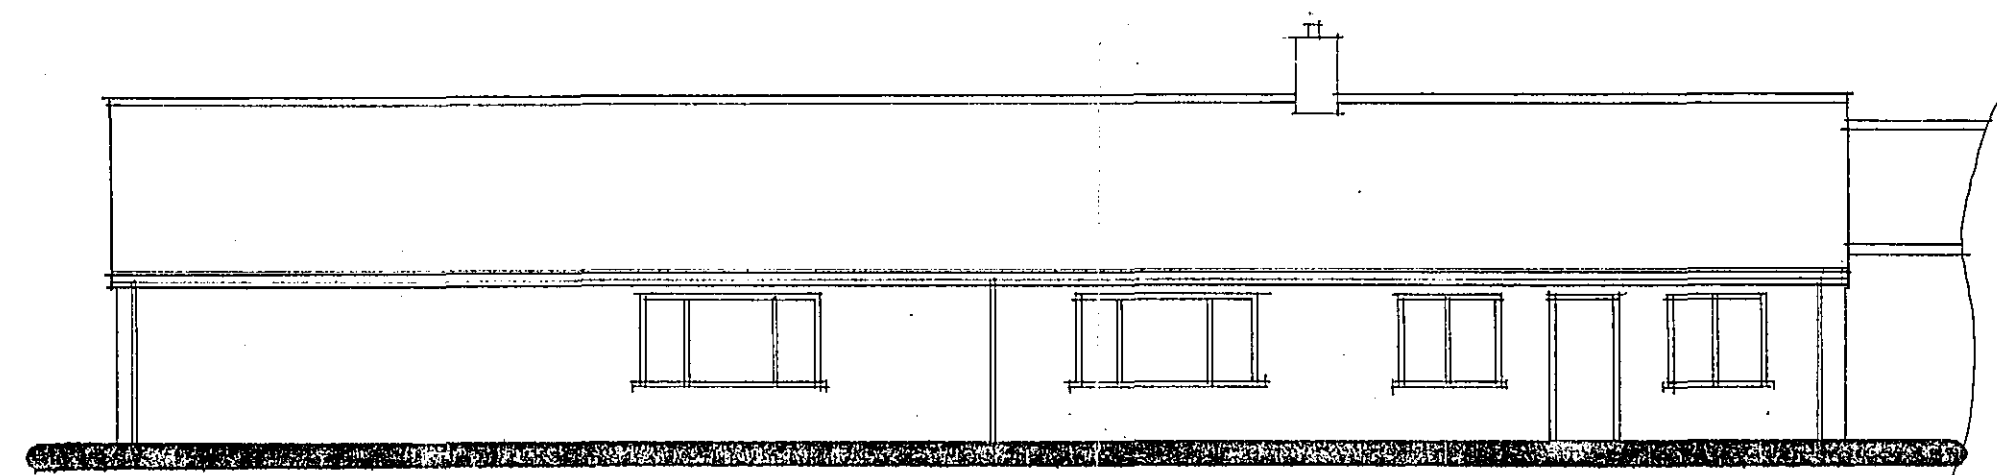


FRONT

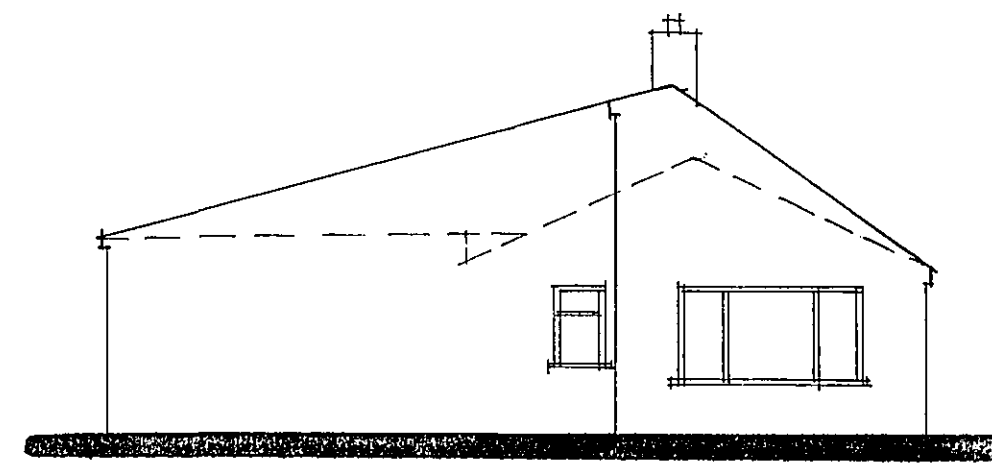


SIDE

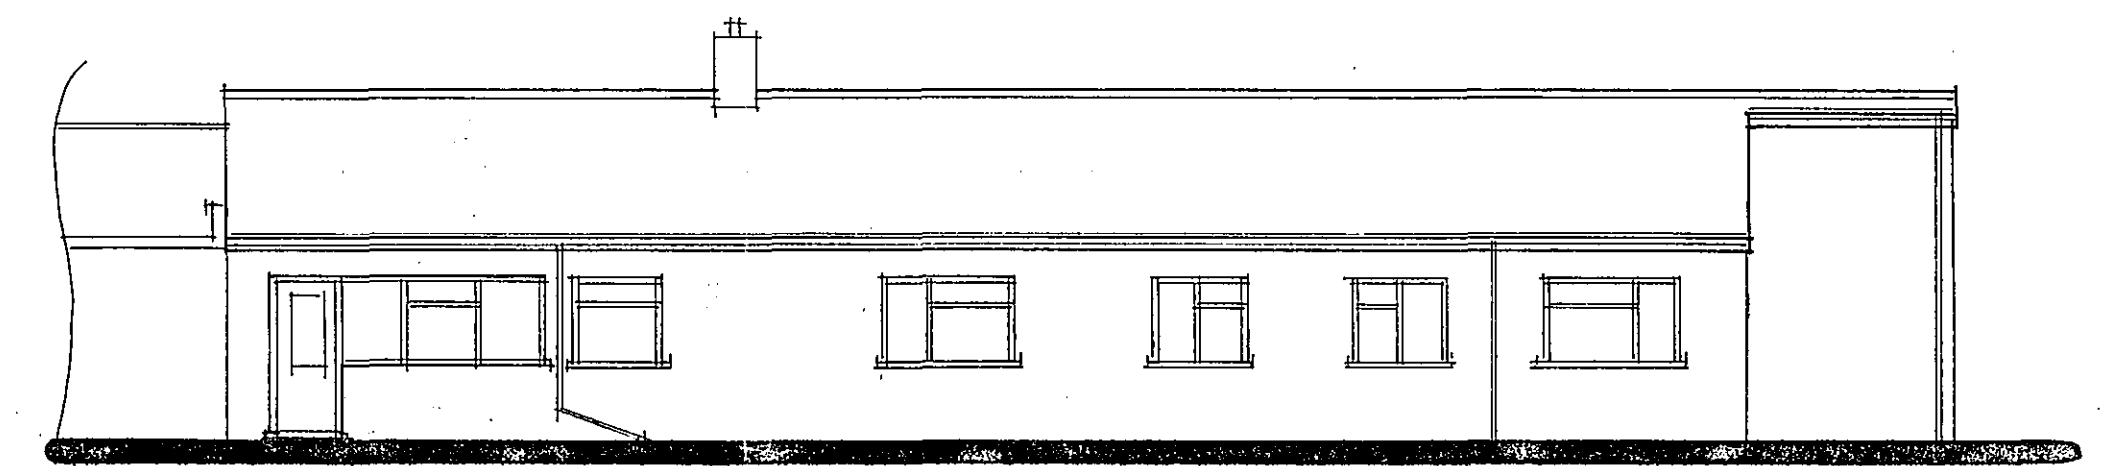


REAR

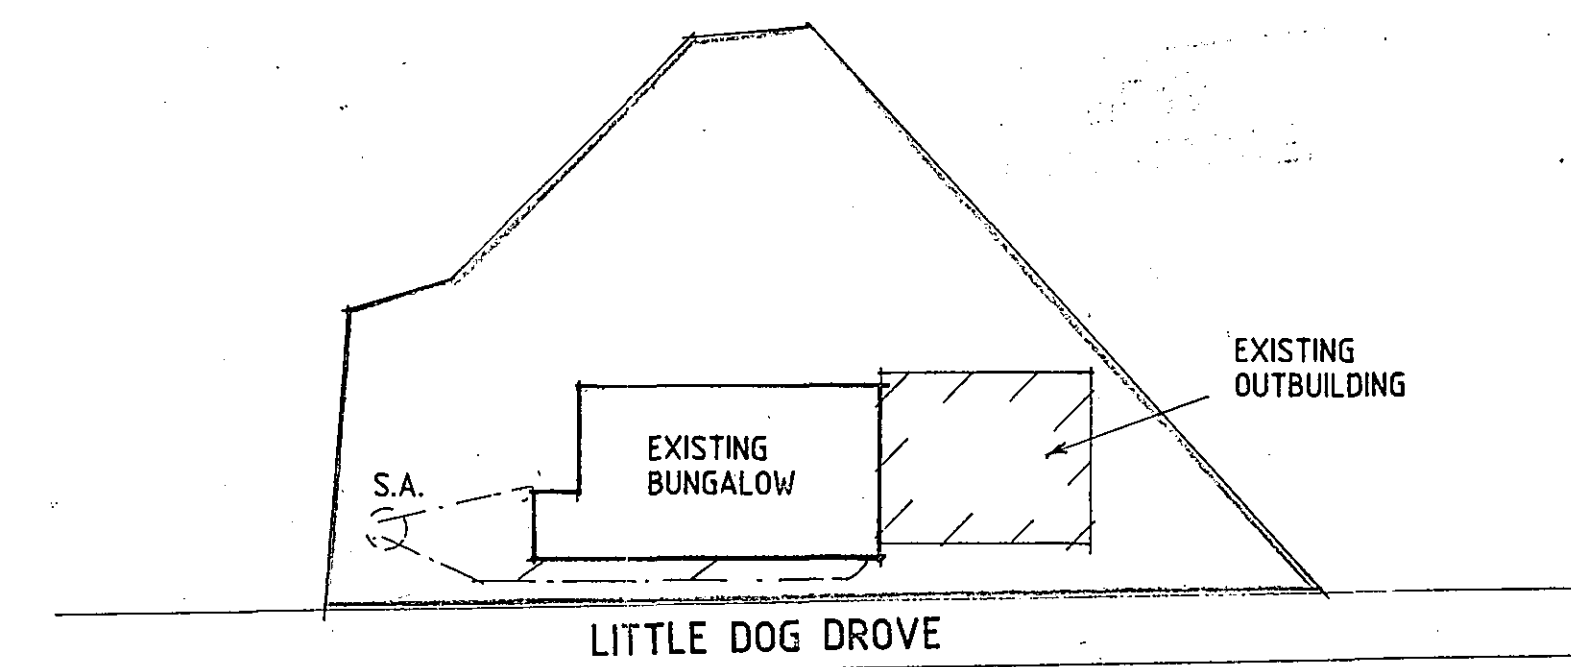

SITE PLAN

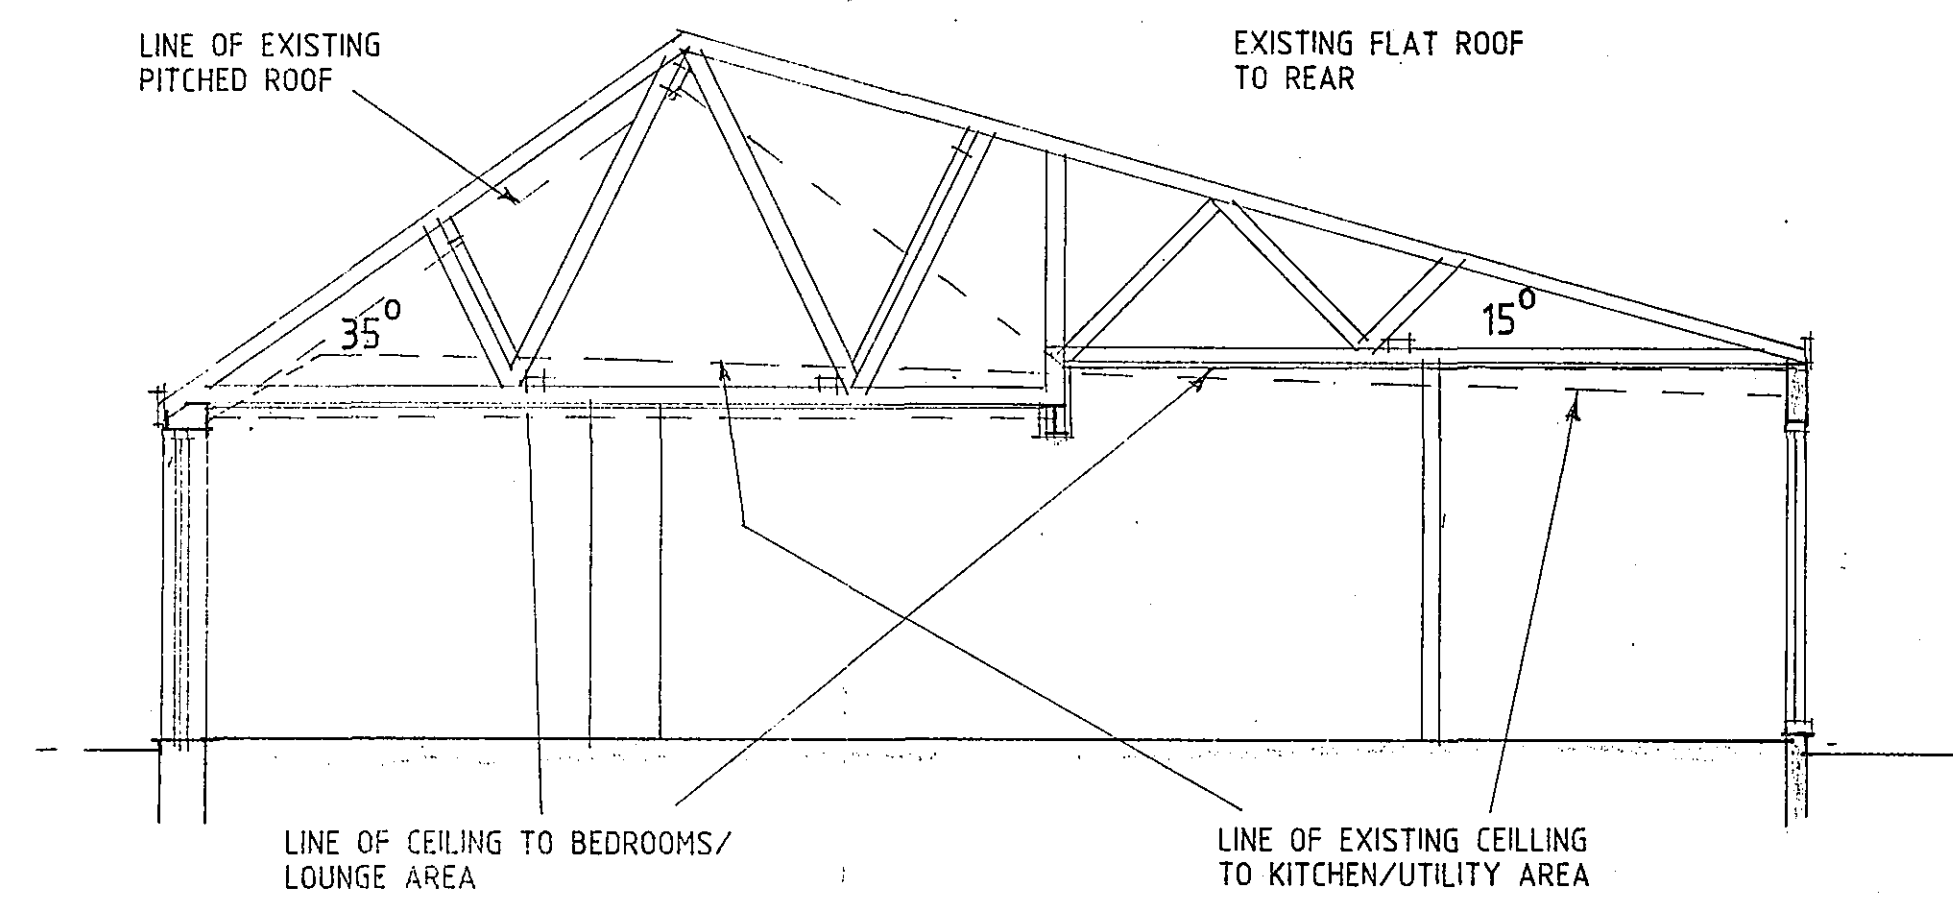

SECTION A-A

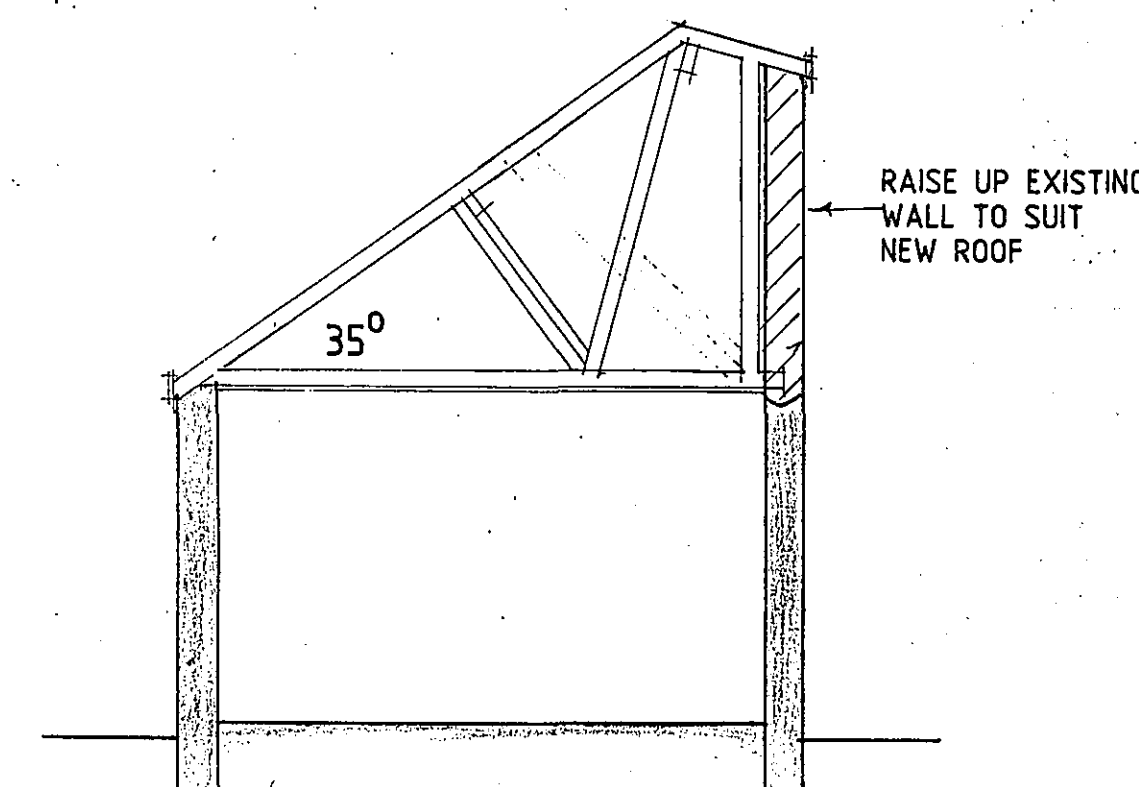

SECTION B-B

DETERMINED
PLAN

THIS DRG. TO BE READ IN CONJUNCTION WITH
SD05-068/1

SHDC
Planning & Development
20 OCT 2005
Ref: 1431/05

Status
DESIGN
CONSULTANTS IN ARCHITECTURE & PLANNING

PROPOSED NEW PITCHED
ROOF TO BUNGALOW AT
GREEN BANKS, LITTLE DOG
DROVE, HOLBEACH ST. JOHNS
FOR

MR. D.I. & MRS. M. FRANKS.

1:50 1:100
1:500

SD05-068/2

SEPT-05

B.GILHAM.

2 Edinburgh Walk, Holbeach,
Spalding, Lincs. PE12 7AP.
Tel: 01406 424363 Fax: 01406 490702

