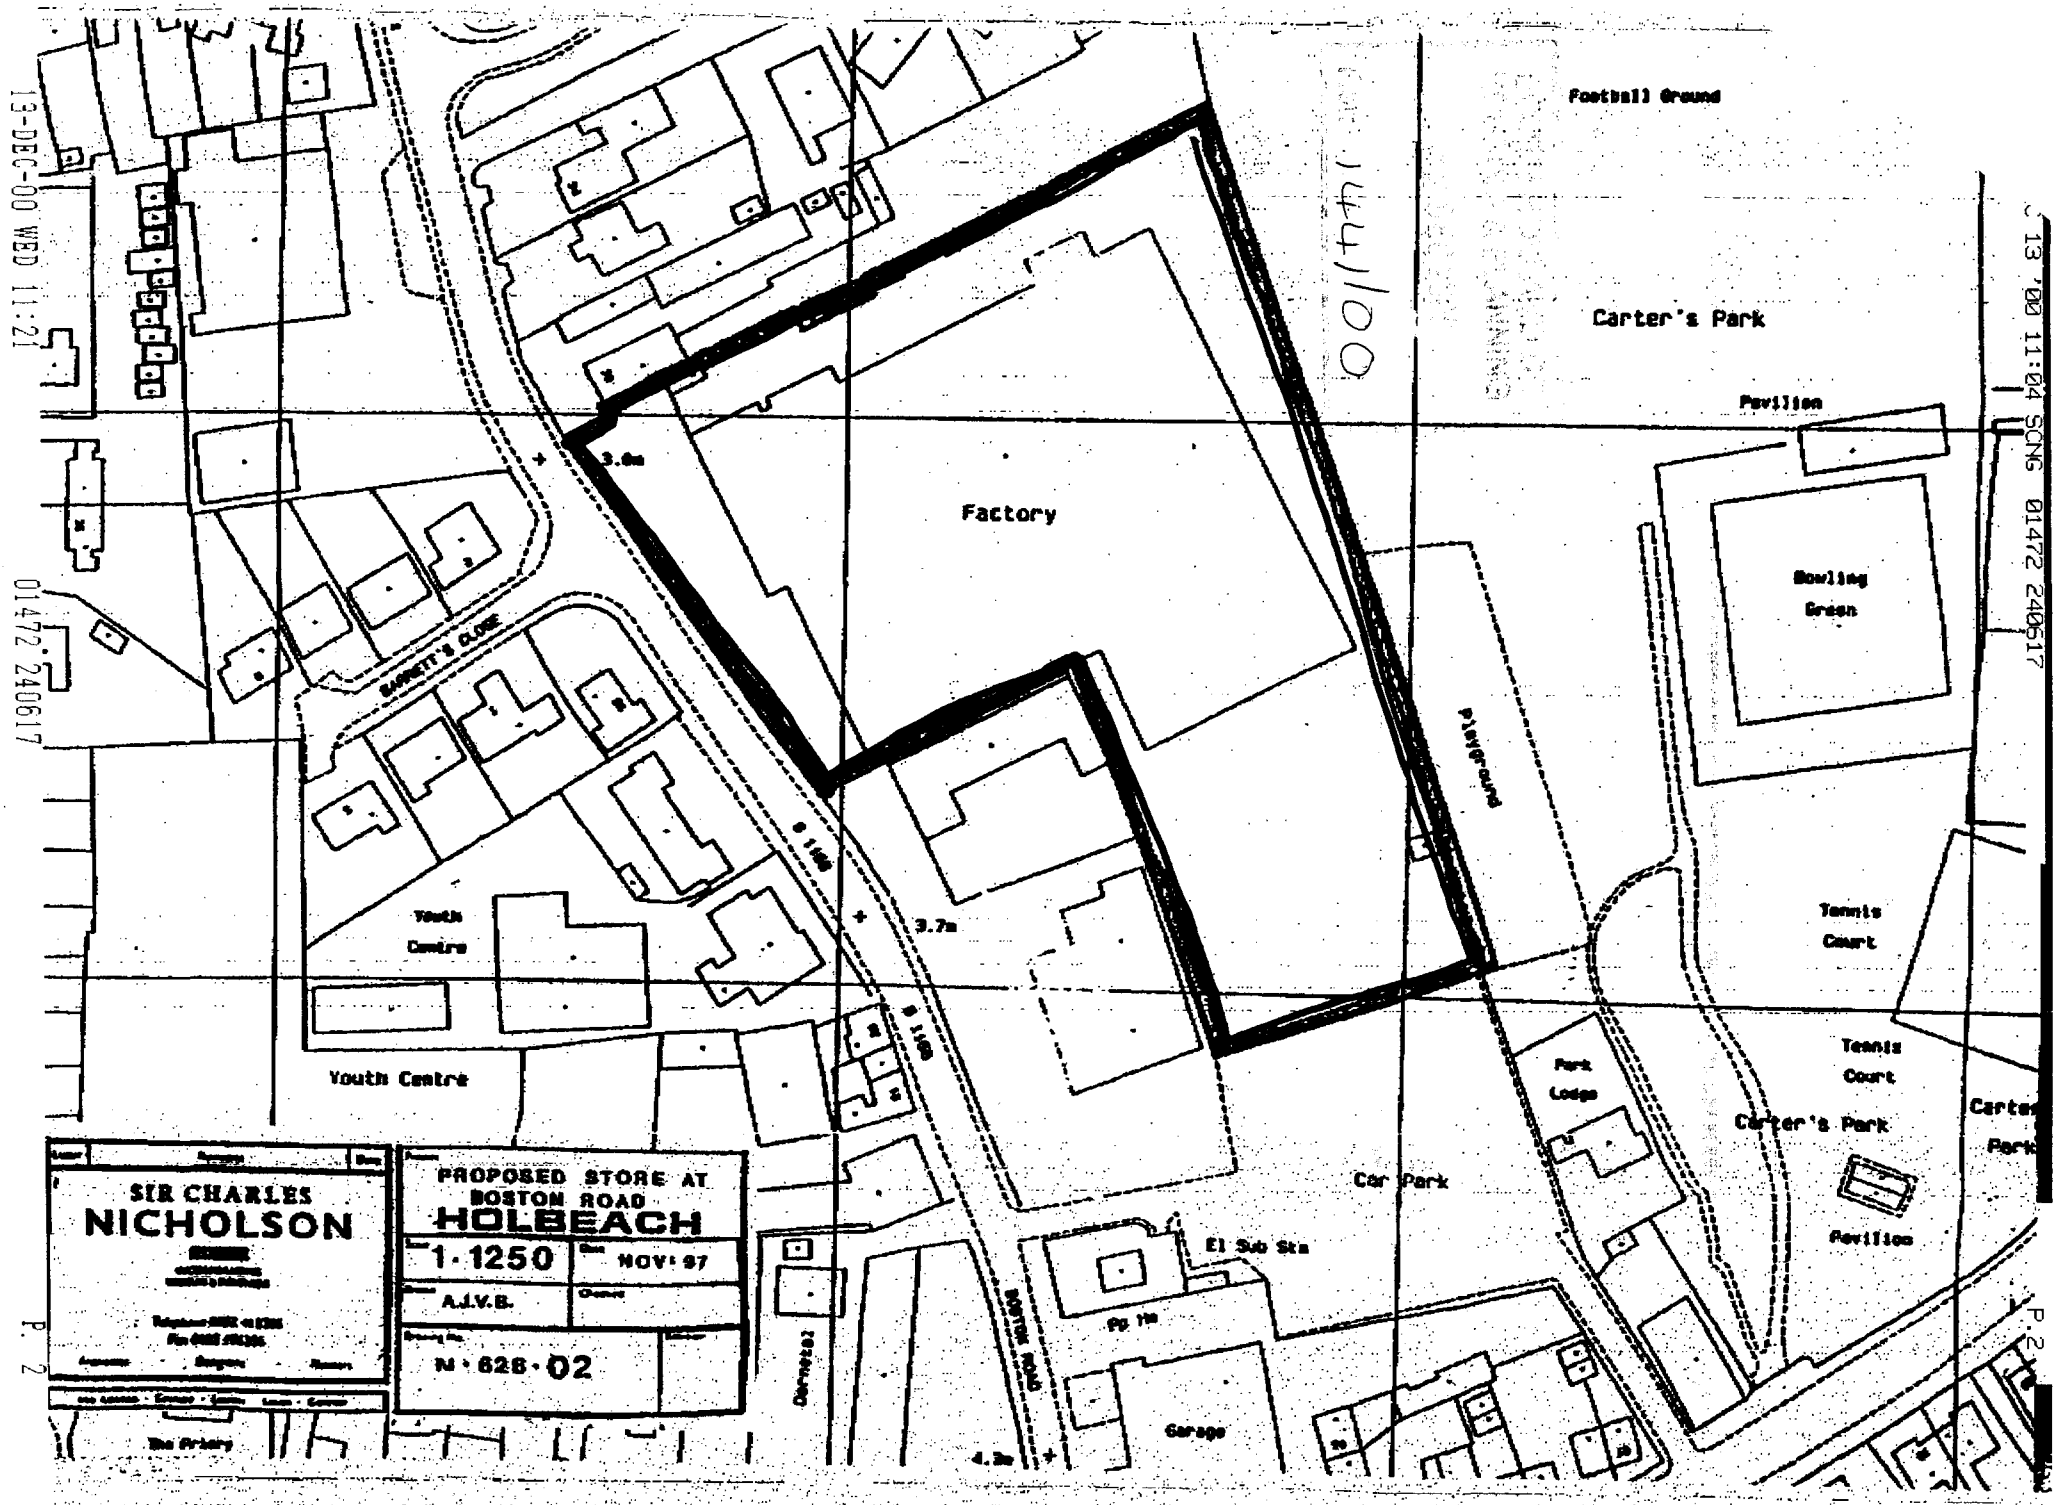

13-DEC-00 WED 11:21
01472 240617
13 '00 11:04 SCNG 01472 240617
P. 2
P. 2
Football Ground
Carter's Park
Pavilion
Bowling Green
Factory
Tennis Court
Tennis Court
Carter's Park
Pavilion
Park Lodge
Car Park
El Sub Sta
Garage
Youth Centre
Youth Centre
BARRETT'S CLOSE
BOSTON ROAD
Dovecote
Plantation
3.6m
3.7m
4.3m
SIR CHARLES
NICHOLSON
PROPOSED STORE AT
BOSTON ROAD
HOLBEACH
1:1250
NOV: 97
A.J.V.B.
N:628:02