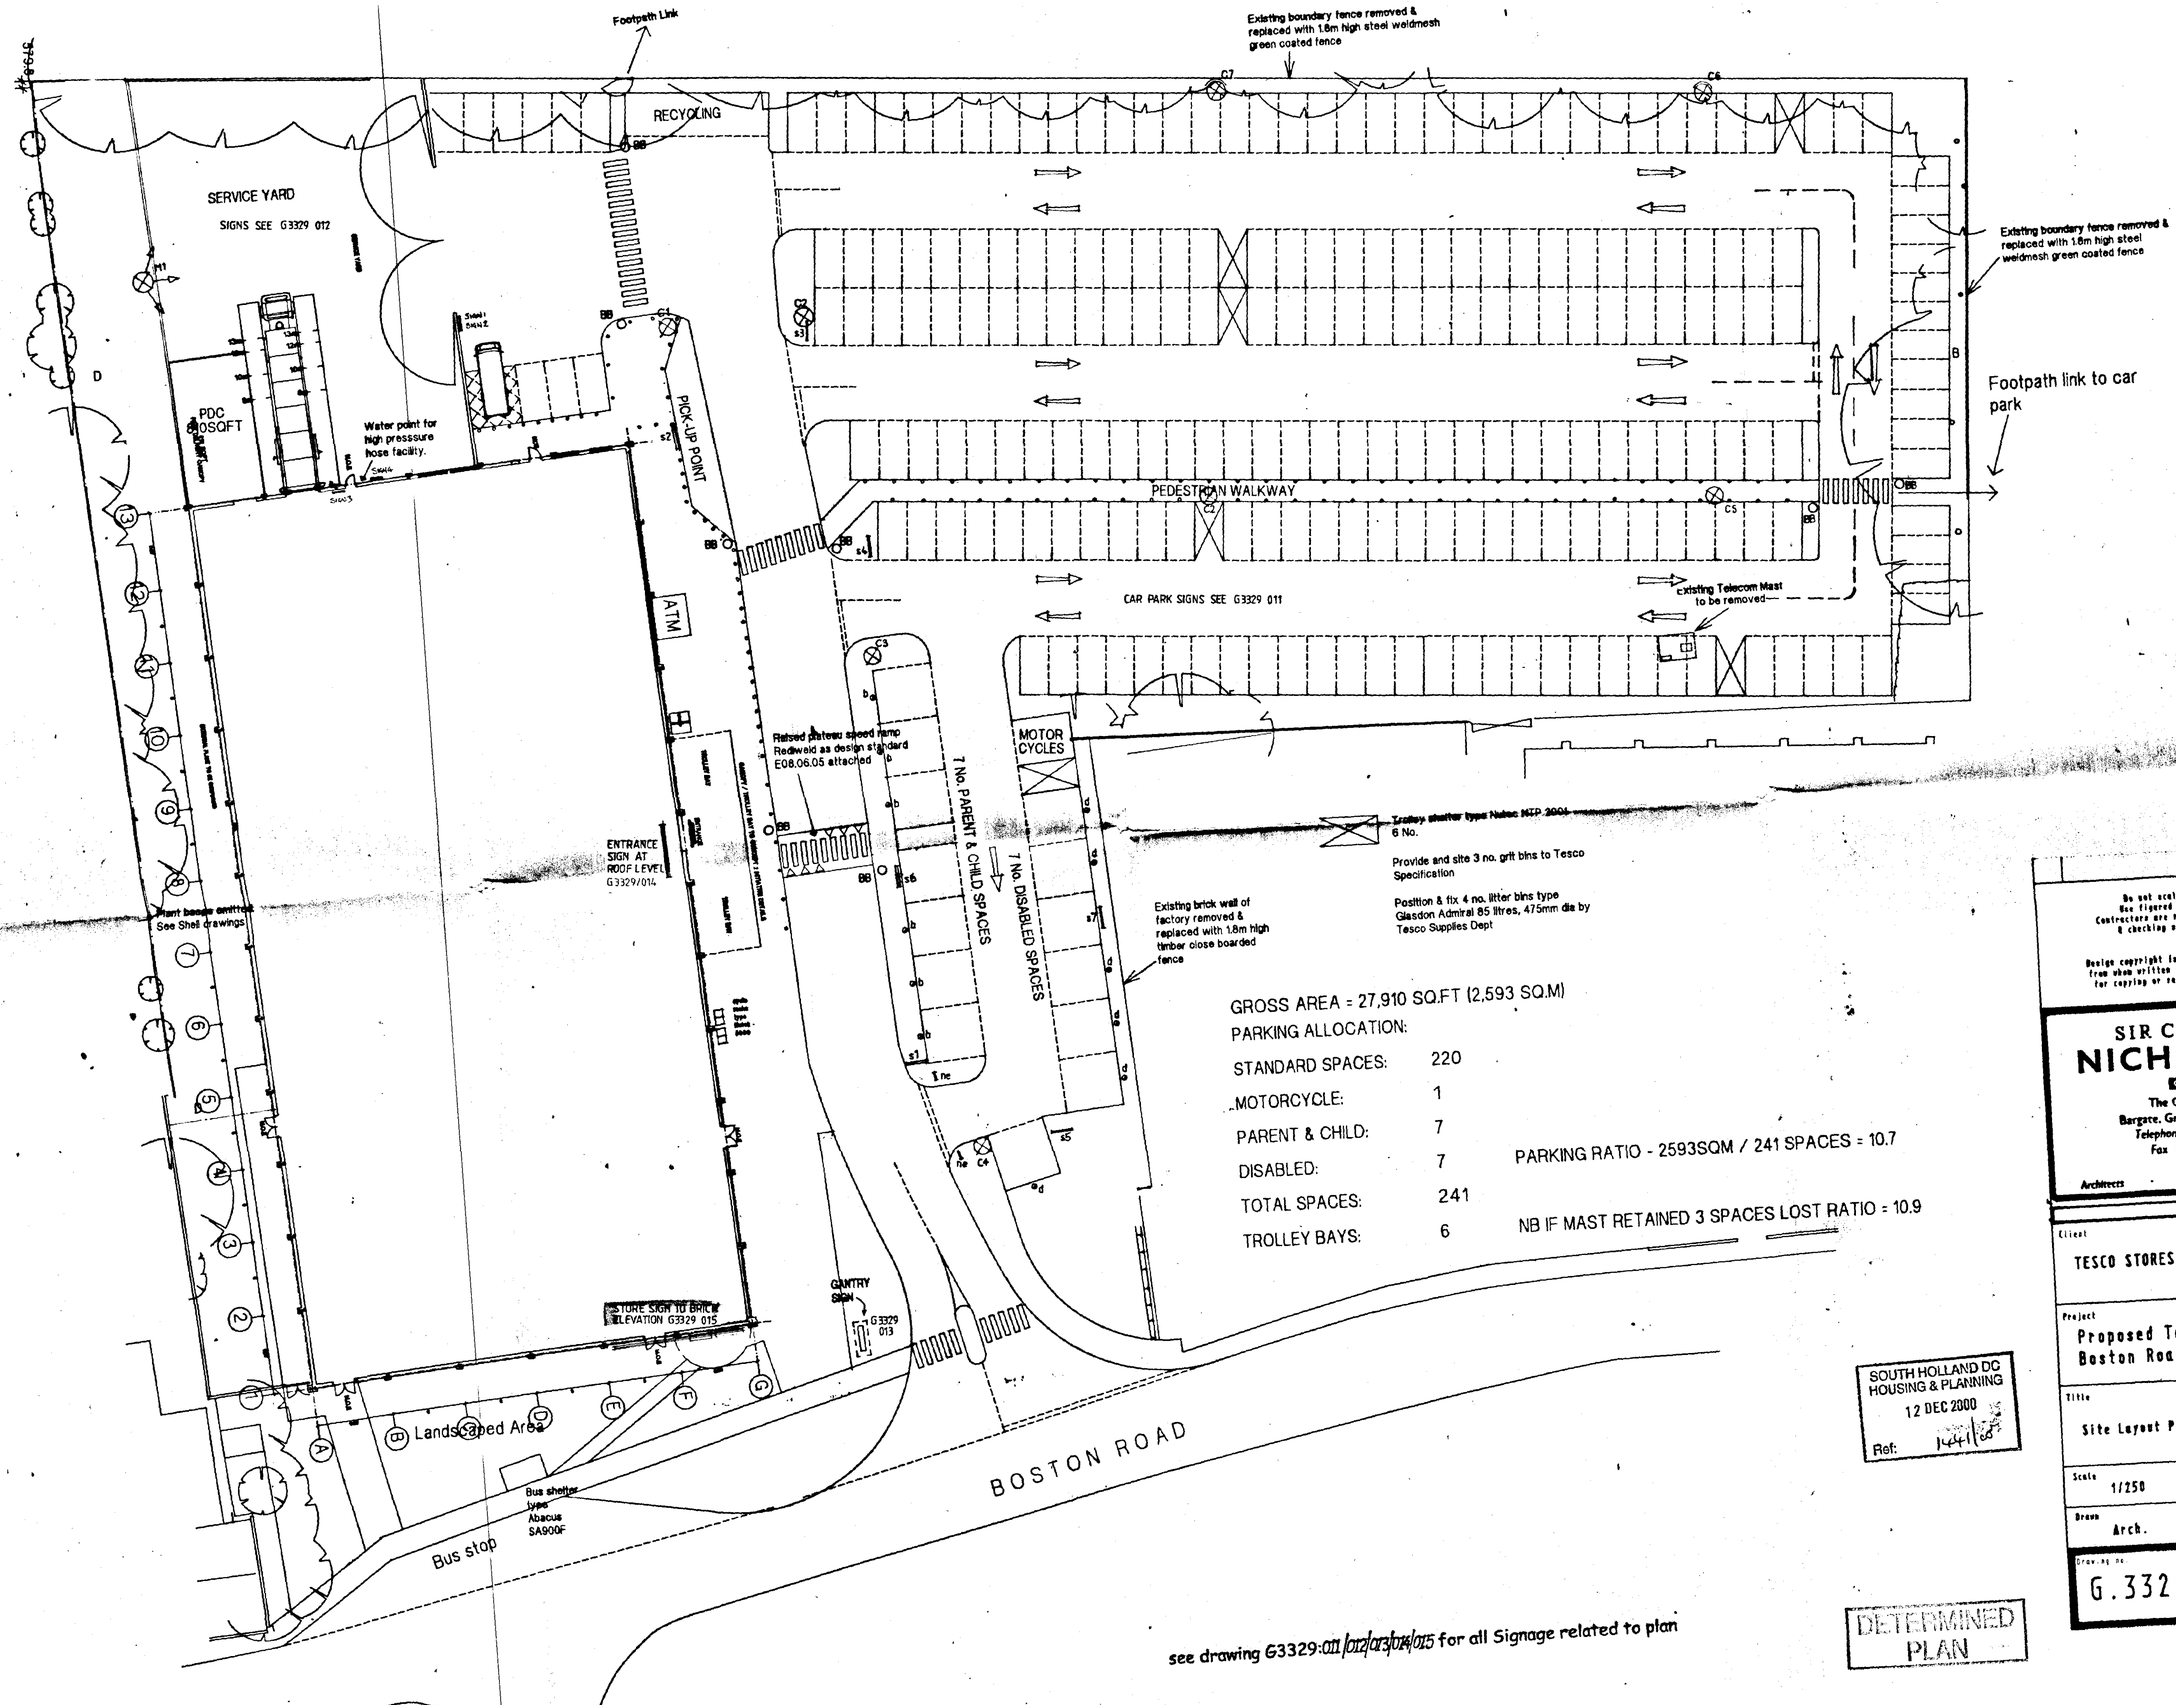



GROSS AREA = 27,910 SQ.FT (2,593 SQ.M)

PARKING ALLOCATION:

| | | |
|---|---|---|
| STANDARD SPACES: | 220 | |
| MOTORCYCLE: | 1 | |
| PARENT & CHILD: | 7 | |
| DISABLED: | 7 | PARKING RATIO - 2593SQM / 241 SPACES = 10.7 |
| TOTAL SPACES: | 241 | |
| TROLLEY BAYS: | 6 | NB IF MAST RETAINED 3 SPACES LOST RATIO = 10.9 |

see drawing G3329:011/012/013/014/015 for all Signage related to plan

SOUTH HOLLAND DC
HOUSING & PLANNING
12 DEC 2000
Ref: 1441/00

DETERMINED PLAN

Do not scale this drawing. Use figured dimensions only. Contractors are responsible for taking & checking site measurements.

Design copyright is vested in the Architect from whom written consent must be obtained for copying or reproducing this drawing.

SIR CHARLES NICHOLSON GROUP
The Old Rectory
Bargate, Grimsby DN34 4SY
Telephone 01472 500567
Fax 01472 500574
Architects · Designers · Planners

Client: TESCO STORES LTD.

Project: Proposed Tesco Foodstore, Boston Road, Holbeach.

Title: Site Layout Plan

| Scale | Date |
|---|---|
| 1/250 | 07/09/00 |
| Drawn: Arch. | Checked: SEI |
| Drawing no: G.3329.04 | Revision: A |