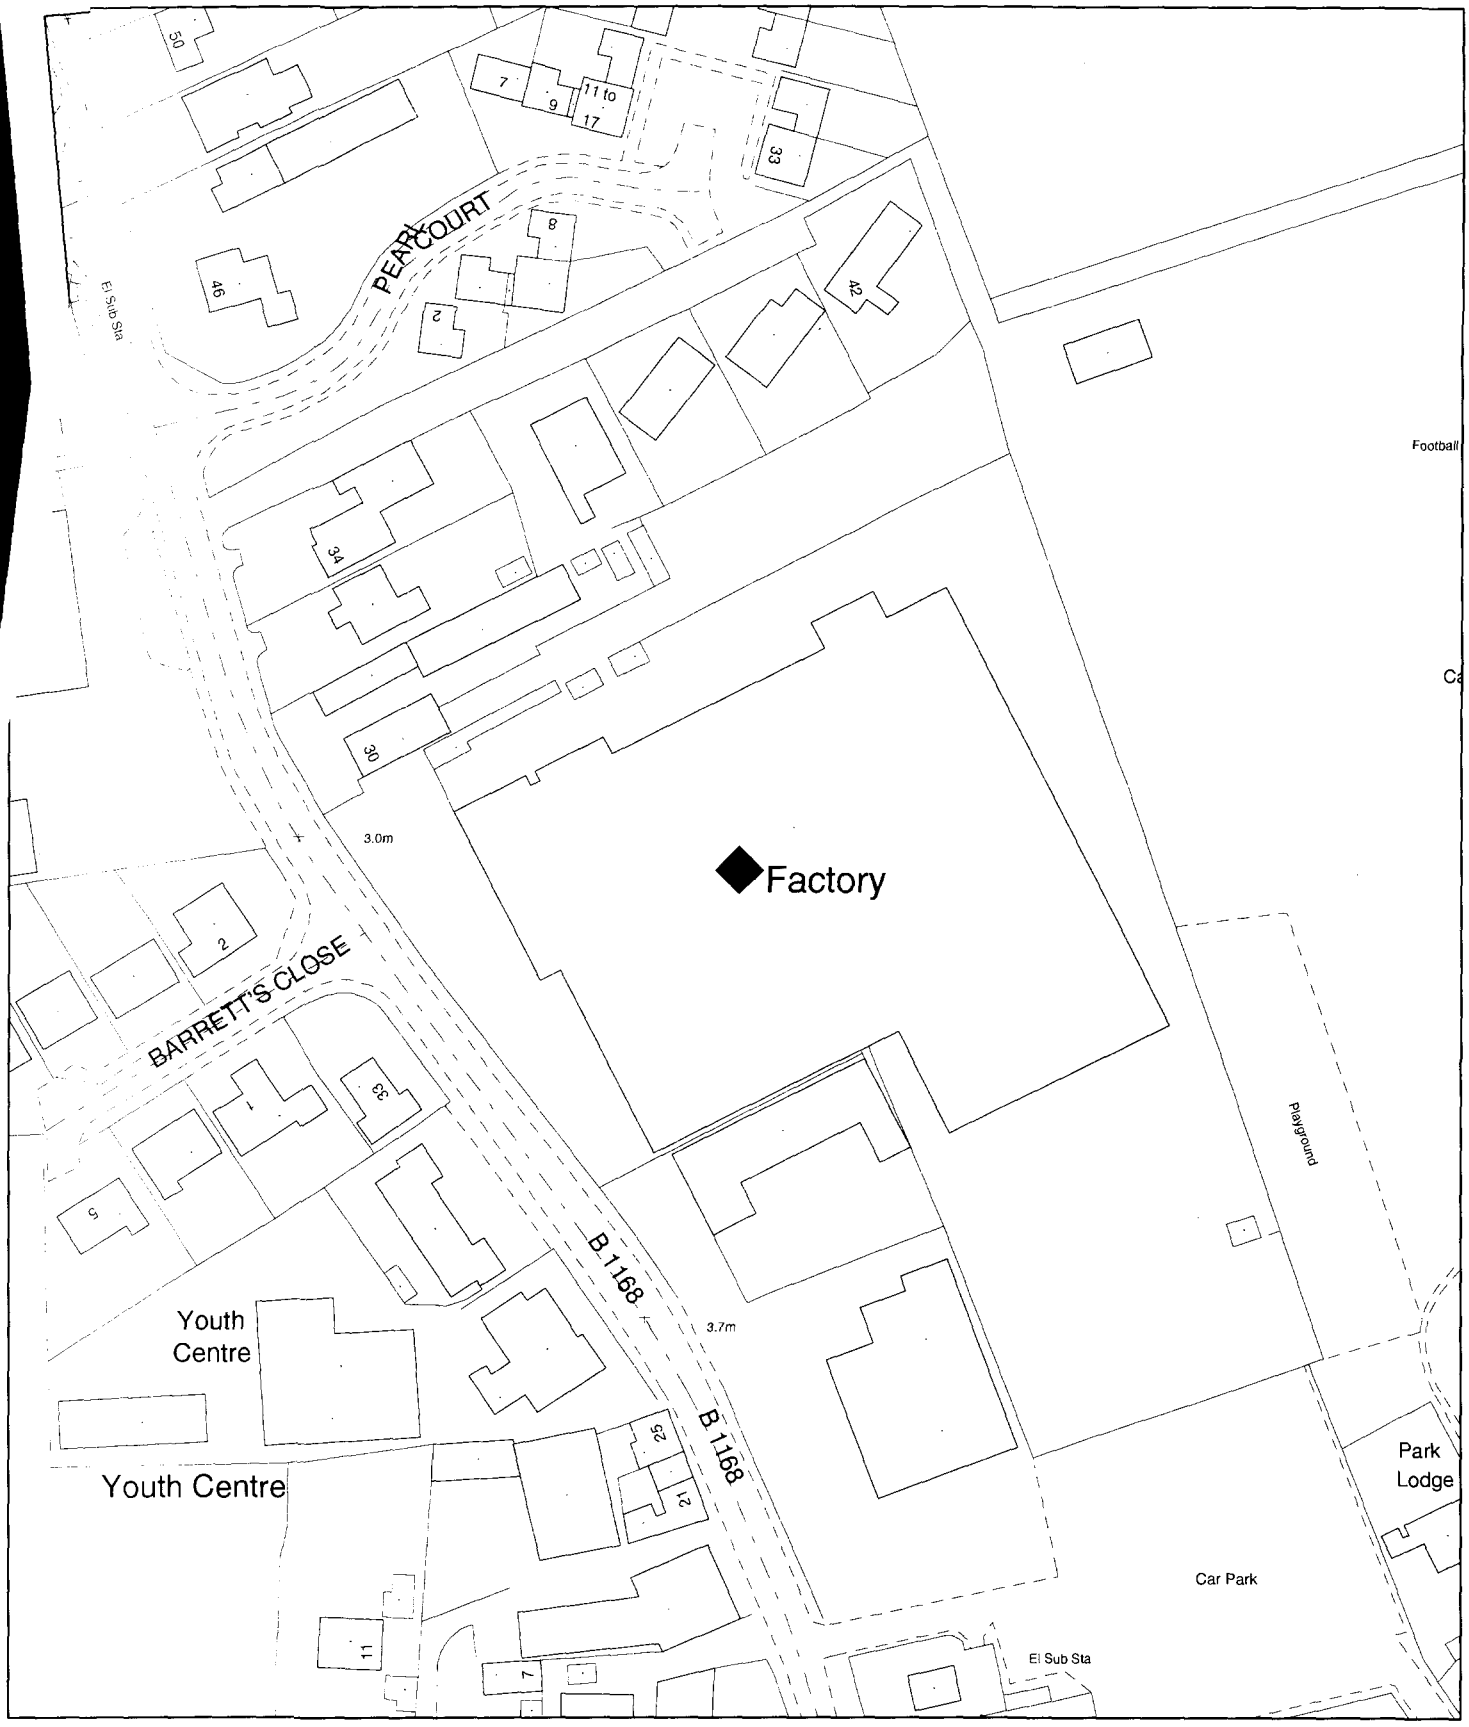


SOUTH HOLLAND DISTRICT COUNCIL

Planning Application Location Plan
Ward Member Notification

H09/1442/00

Scale: 1:1250

FILE COPY


PLEASE DO NOT COPY THIS PLAN

This map is reproduced from Ordnance Survey material with permission of Ordnance Survey on behalf of Her Majesty's Stationery Office (c) Crown copyright. Unauthorised reproduction infringes Crown copyright and may lead to prosecution or civil proceedings. South Holland District Council LA079413 2000

Housing and Planning Services Department

Council Offices, Priory Road, Spalding, Lincolnshire
PE11 2XE

N

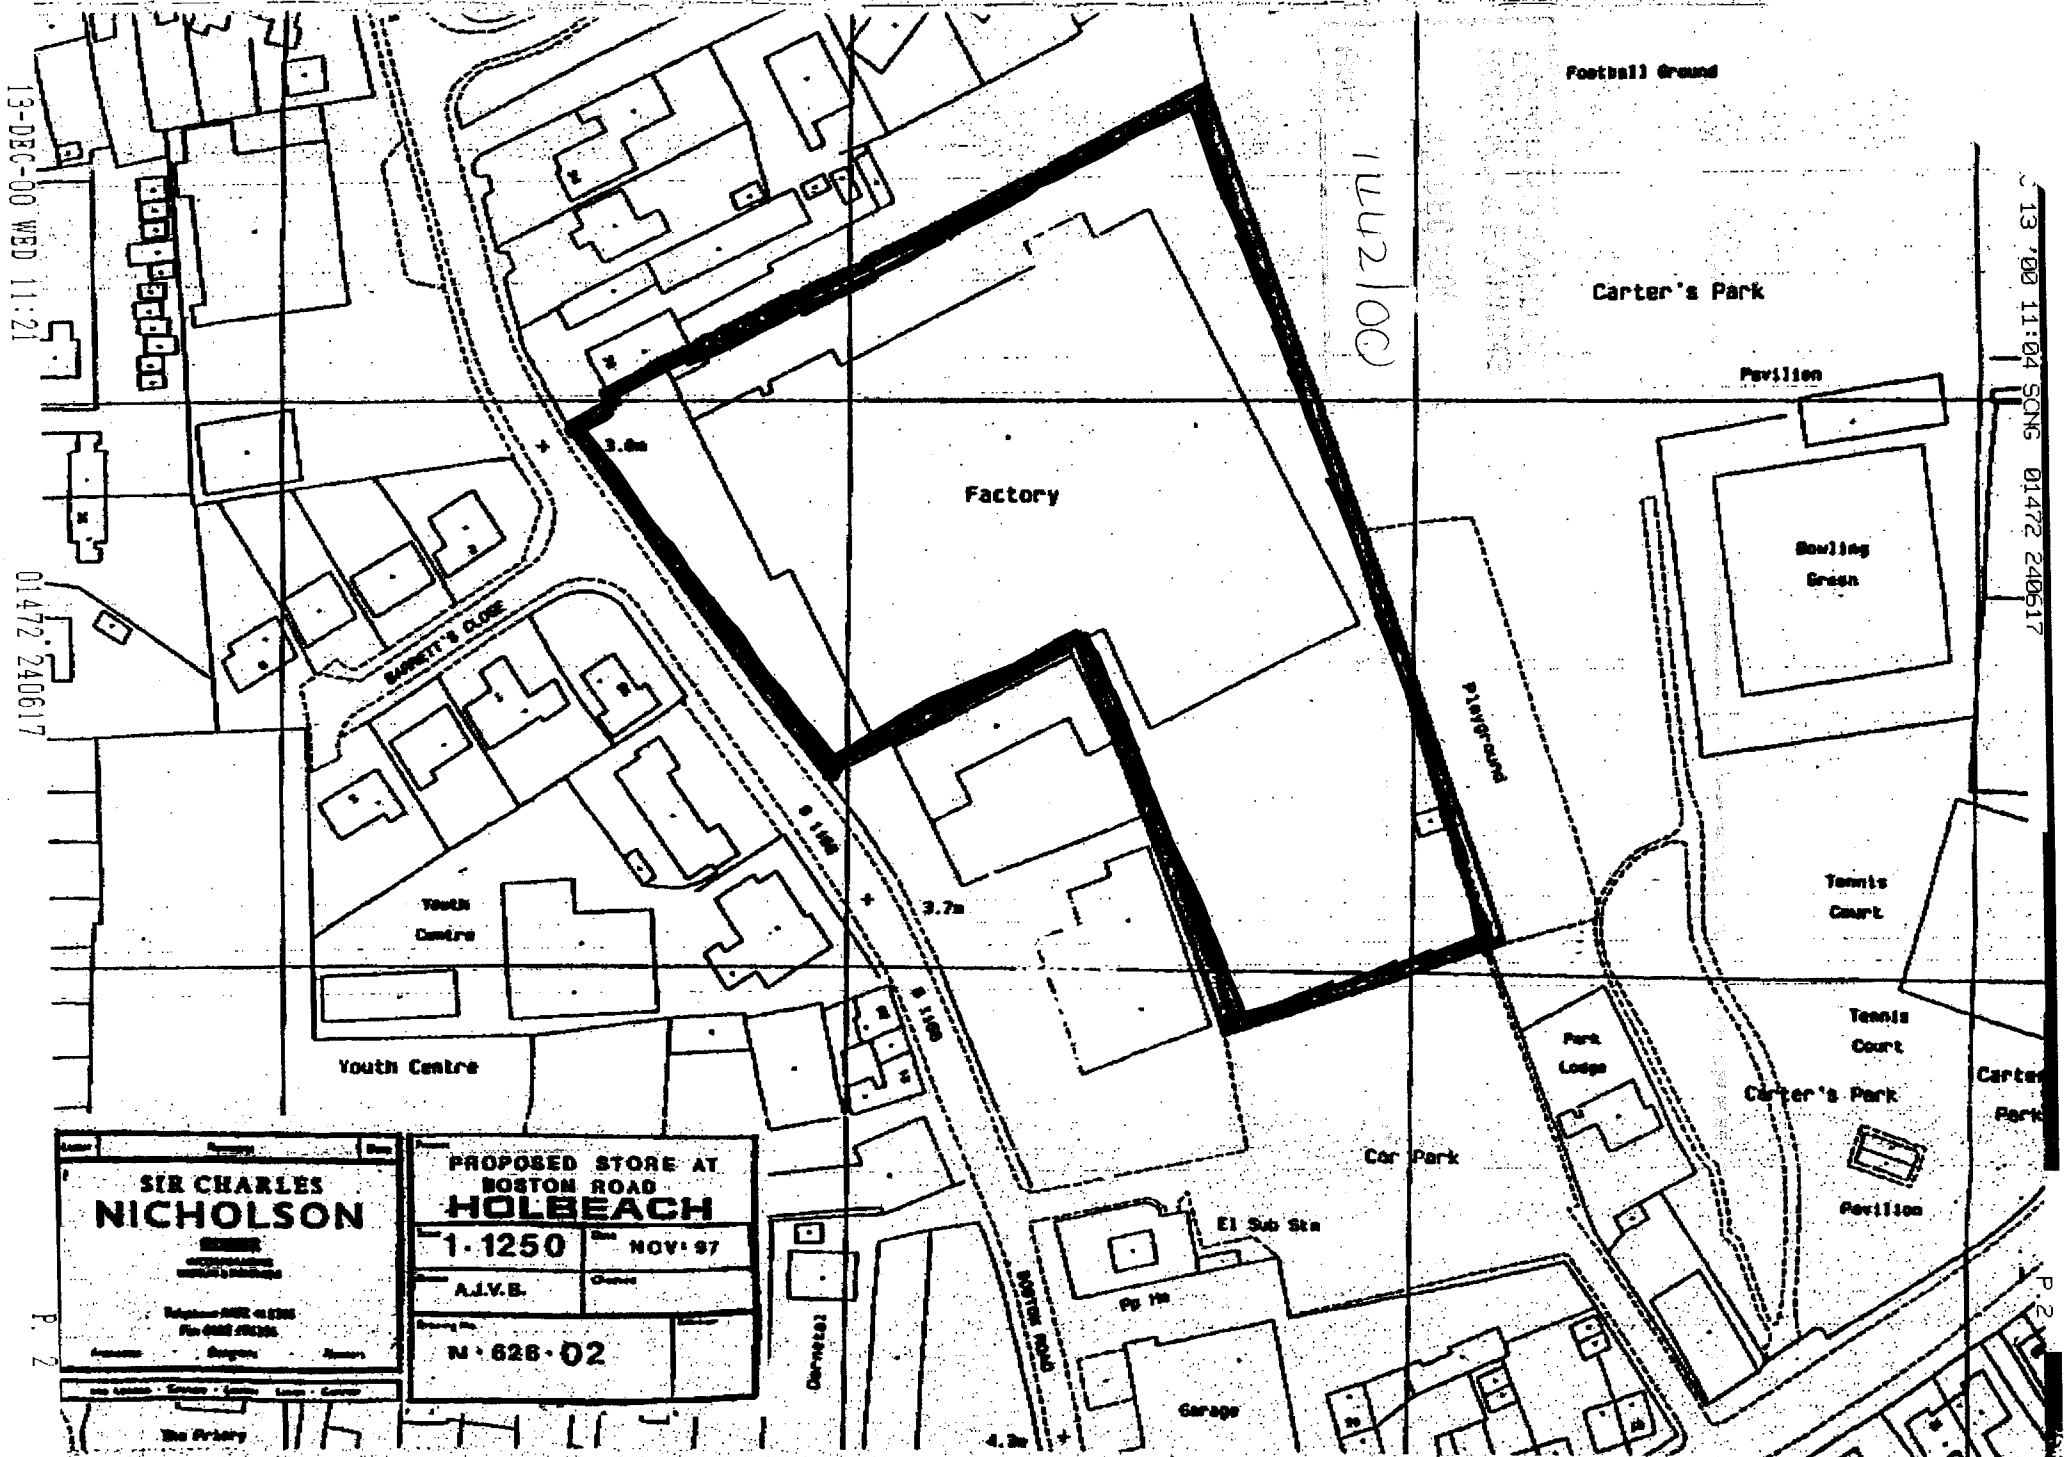
13-DEC-00 WED 11:21
01472 240617
13 '00 11:04 SCNS 01472 240617
P. 2
1142/00
Football Ground
Carter's Park
Pavilion
Bowling Green
Factory
3.6m
BARRETT'S CLOSE
Playground
Tennis Court
Youth Centre
3.7m
Youth Centre
Park Lodge
Tennis Court
Carter's Park
Car Park
El Sub Sta
Pg 1m
Garage
4.2m
SIR CHARLES
NICHOLSON
PROPOSED STORE AT
BOSTON ROAD
HOLBEACH
1:1250
NOV '97
A.J.V.B.
N·626·02
The Priory