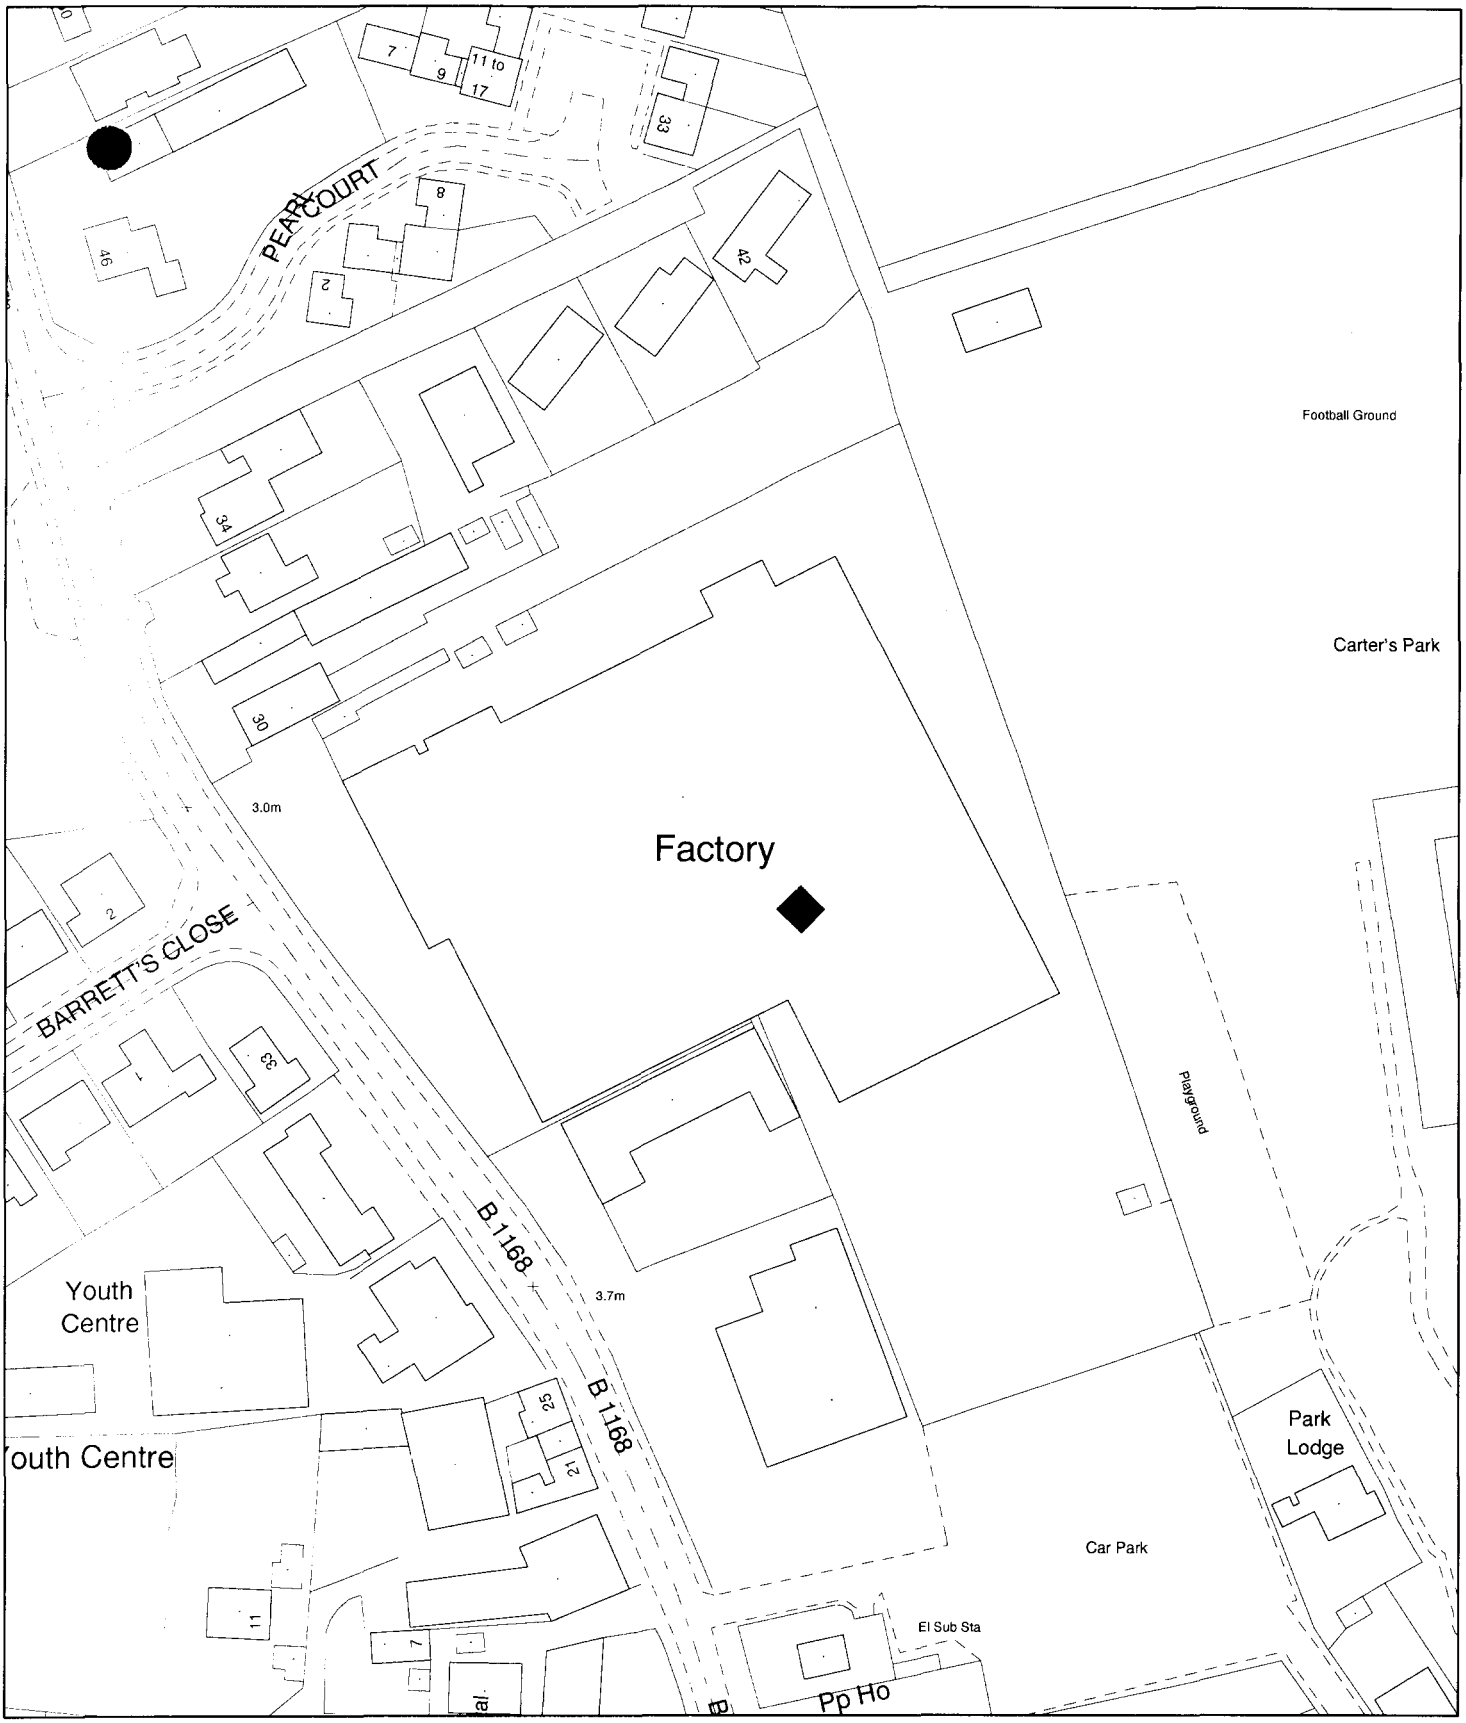

SOUTH HOLLAND DISTRICT COUNCIL

Planning Application Location Plan
Ward Member Notification

FILE COPY

H09/1444/00

Scale: 1:1250

Housing and Planning Services Department

Council Offices, Priory Road, Spalding, Lincolnshire
PE11 2XE

PLEASE DO NOT COPY THIS PLAN
This map is reproduced from Ordnance Survey material with permission of Ordnance Survey on behalf of Her Majesty's Stationery Office (c) Crown copyright. Unauthorised reproduction infringes Crown copyright and may lead to prosecution or civil proceedings. South Holland District Council LA079413 2000

N

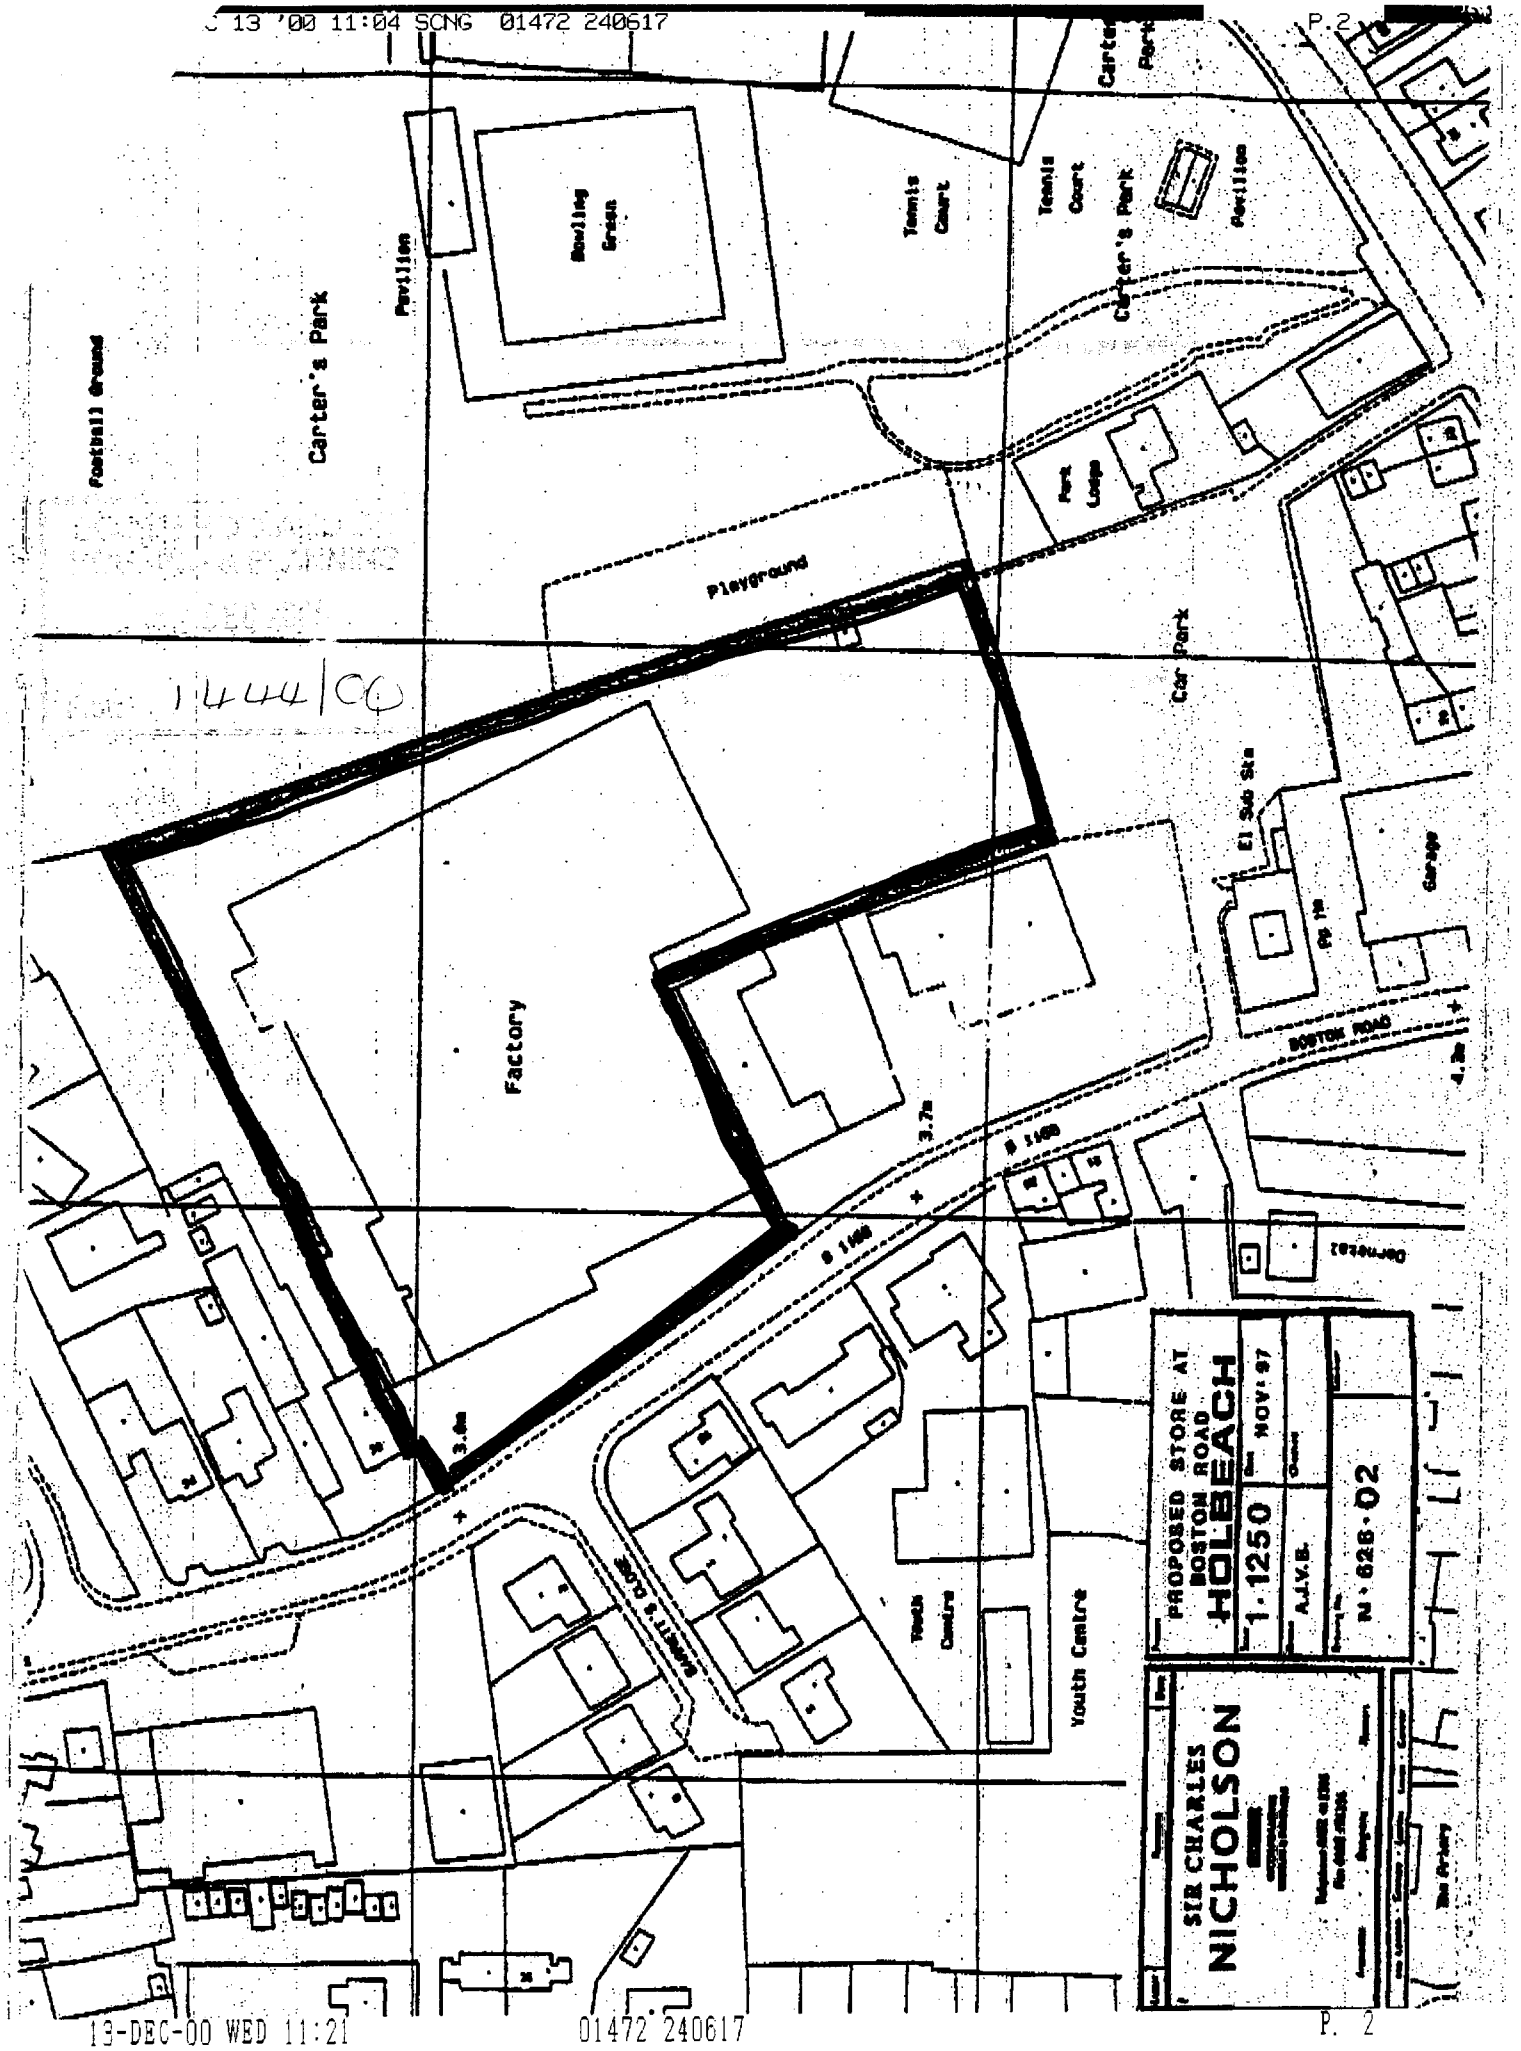
Football Ground
Carter's Park
Pavilion
Bowling Green
Tennis Court
Tennis Court
Carter's Park
Pavilion
Carter's Park
Playground
Car Park
El Sub Sta
Garage
Factory
BOSTON ROAD
Dornetal
Youth Centre
Youth Centre
PROPOSED STORE AT
BOSTON ROAD
HOLBEACH
1:1250
NOV: 97
A.J.V.B.
N·626·02
SIR CHARLES
NICHOLSON

1444/00