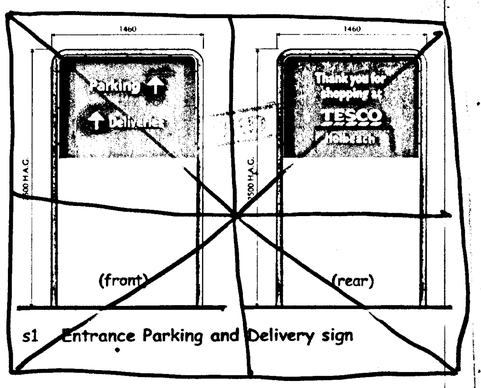

s1 Entrance Parking and Delivery sign

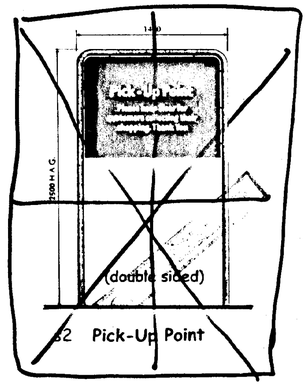

s2 Pick-Up Point

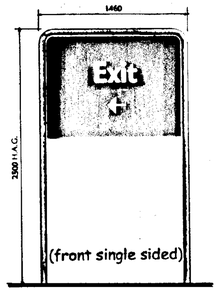

s3 Exit sign

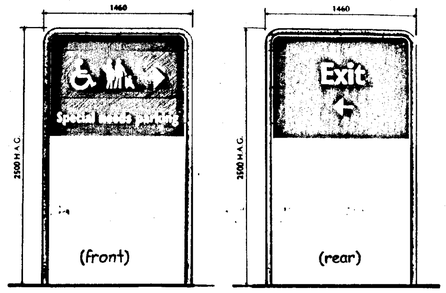

s4 Special needs parking and Exit sign

SIGNS GENERAL s1-5

PANEL - BLUE RAL 5022 30% GLOSS
TEXT - WHITE
LOGO - WHITE

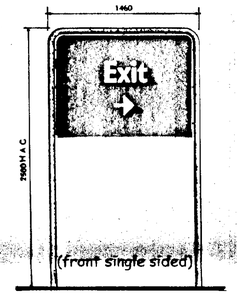

s5 Exit sign

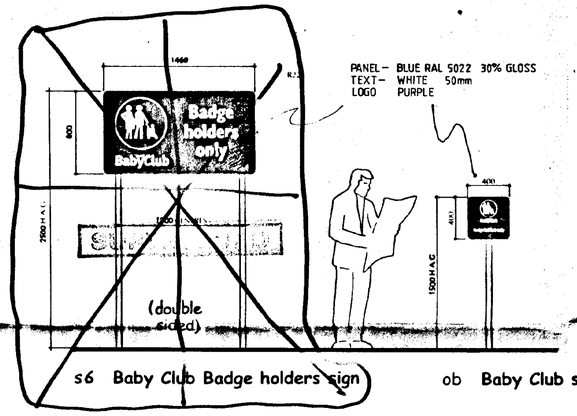

s6 Baby Club Badge holders sign

ob Baby Club sign

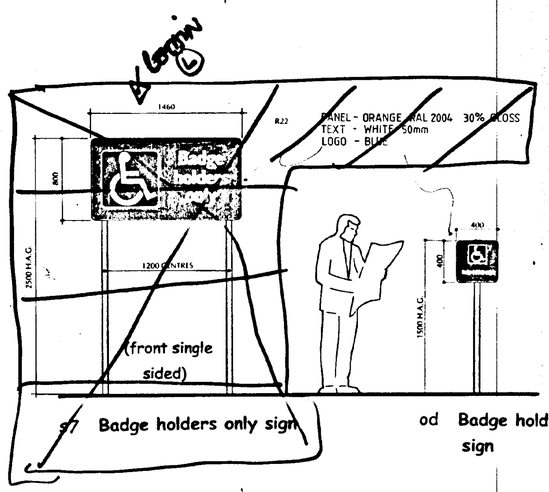

s7 Badge holders only sign

od Badge holders sign

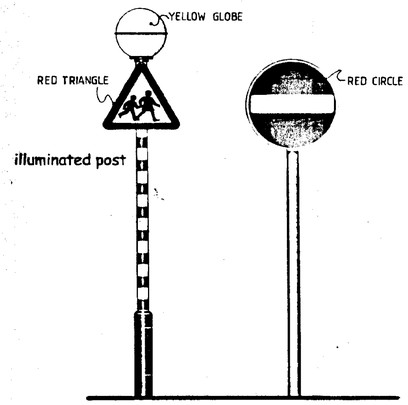

oBB Beacon with Crossing sign

one No Entry sign

sy1 see drawing G3329:012 for all Service yard signs

sy2 see drawing G3329:012 for all Service yard signs

sy3 see drawing G3329:012 for all Service yard signs

see drawing G3329:013 for Gantry signs

SOUTH HOLLAND DC
HOUSING & PLANNING
12 DEC 2000
Ref: 1444/00

SIR CHARLES
NICHOLSON
GROUP
The Old Rectory
Bargate, Grimsby DN34 4SY
Telephone 01472 500567
Fax 01472 500574
Architects Designers Planners

Client: Tesco Store Ltd.

Project: Proposed Tesco Foodstore
Boston Road, Holbeach

Title: Car Park Signage
to be read in conjunction with G.3329.004

Scale: nts	Date: 22/11/00
Drawn: Arch.	Checked: SEI
Drawing No.: G.3329.011	Revision: -

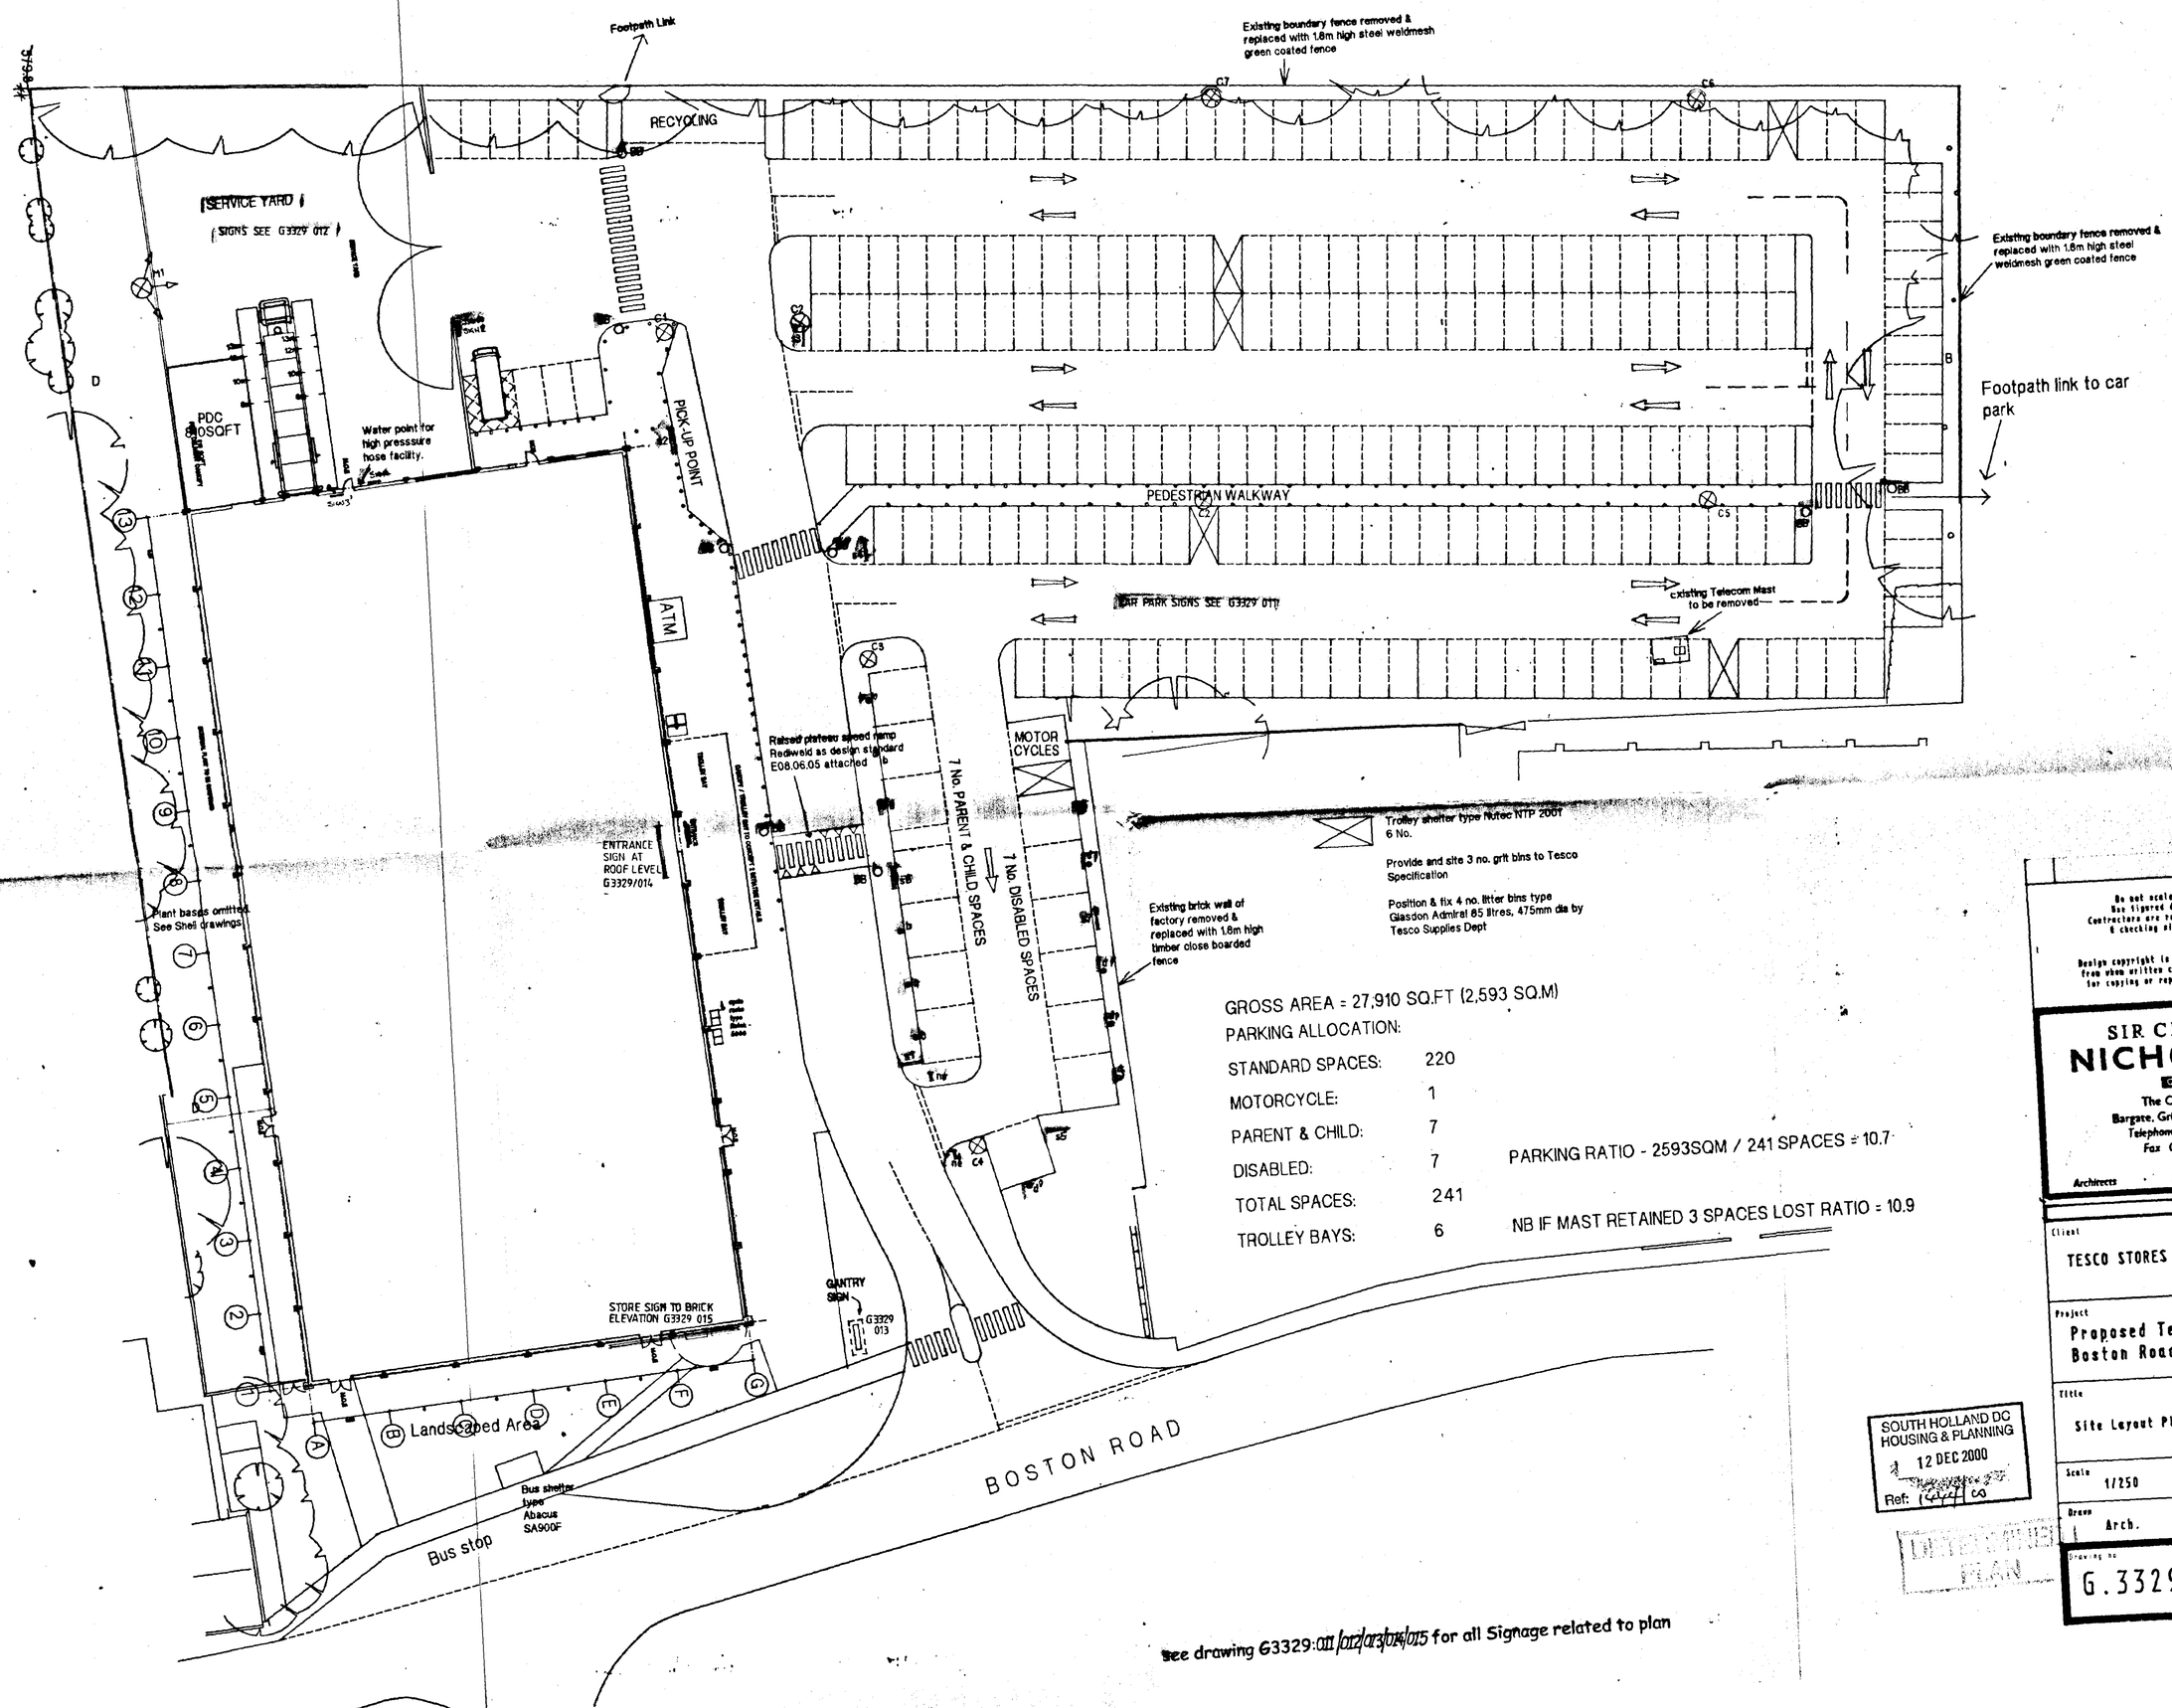

See drawing G3329:011/012/013/014/015 for all Signage related to plan

SOUTH HOLLAND DC HOUSING & PLANNING
12 DEC 2000
Ref: 1444/00

DETERMINED PLAN

Do not scale this drawing. Use figured dimensions only. Contractors are responsible for taking & checking site measurements.

Design copyright is vested in the Architect from whom written consent must be obtained for copying or reproducing this drawing.

SIR CHARLES NICHOLSON GROUP
The Old Rectory
Bargate, Grimsby DN34 4SY
Telephone 01472 500567
Fax 01472 500574
Architects · Designers · Planners

Client: TESCO STORES LTD.

Project: Proposed Tesco Foodstore, Boston Road, Holbeach.

Title: Site Layout Plan

Scale	Date
1/250	07/ 09/ 00
Drawn: Arch.	Checked: SEI
Drawing no: G.3329.04	Revision: A