


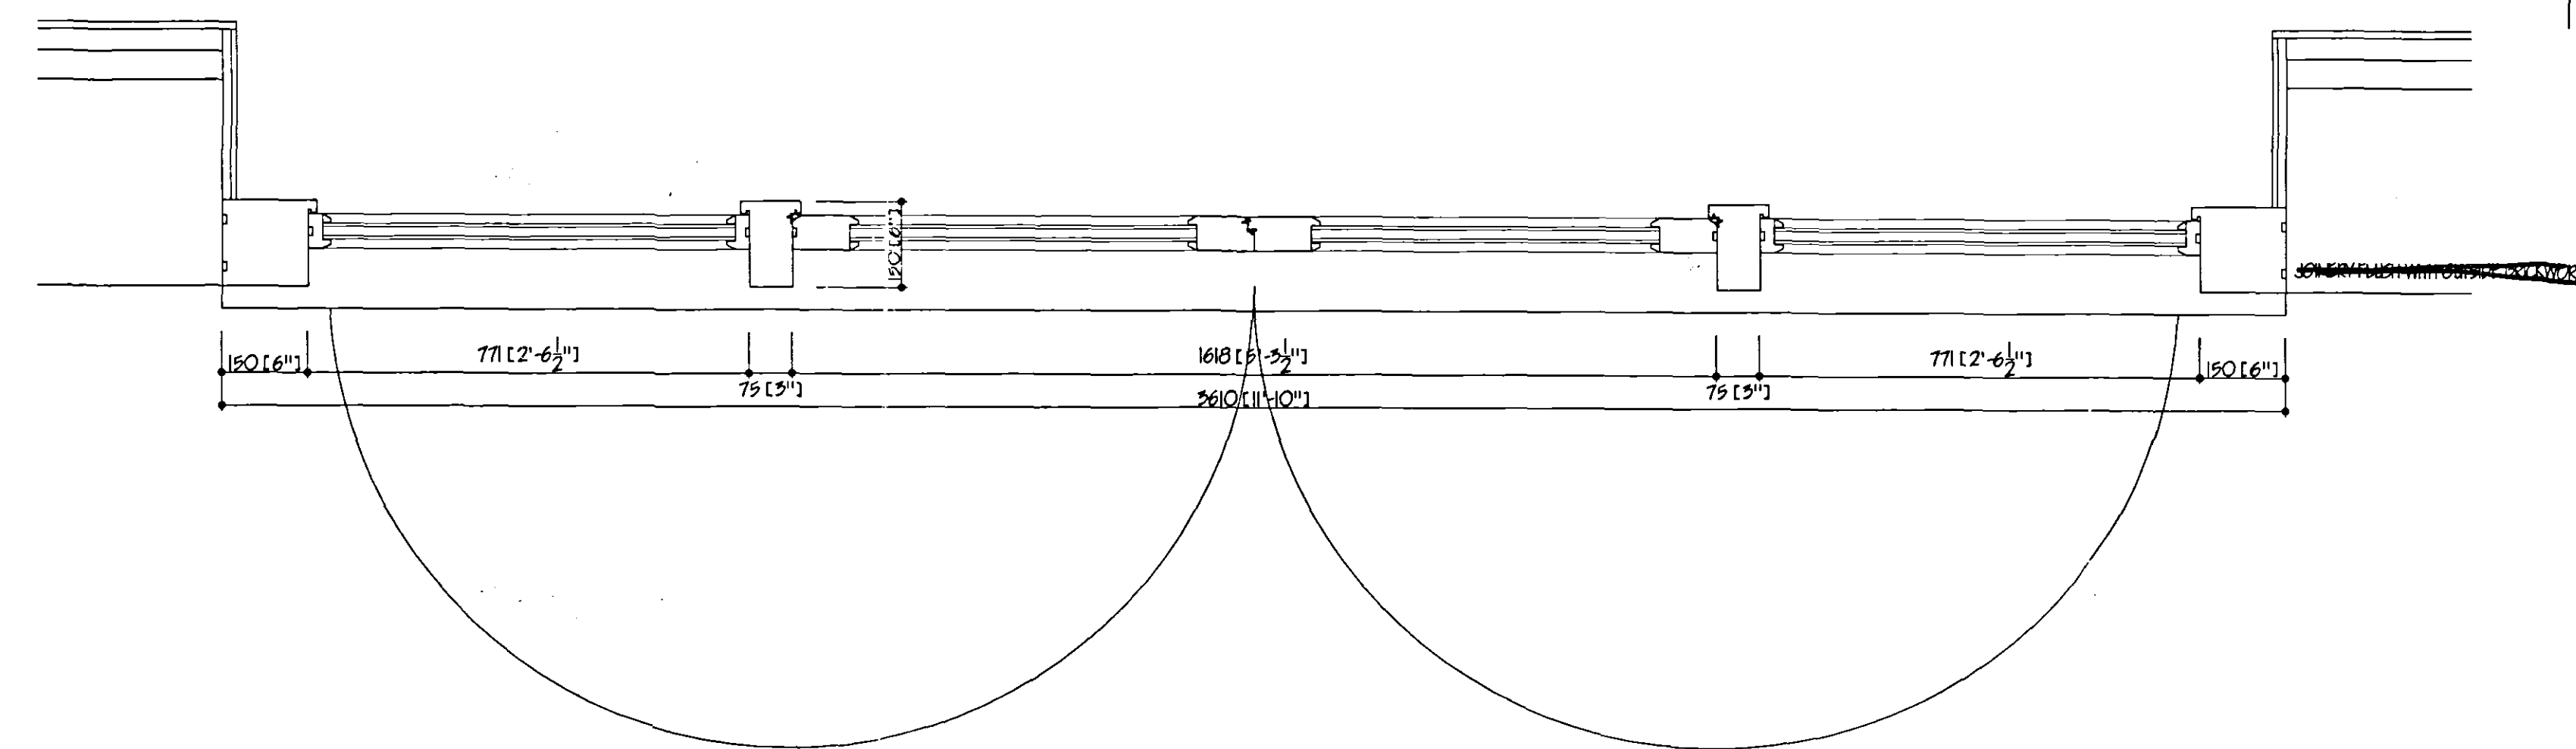

ALL JOINERY IS TO BE IN OAK
AND MADE BY SPECIALIST CONTRACTOR

AMENDED PLAN

Ref. A3

[illegible]