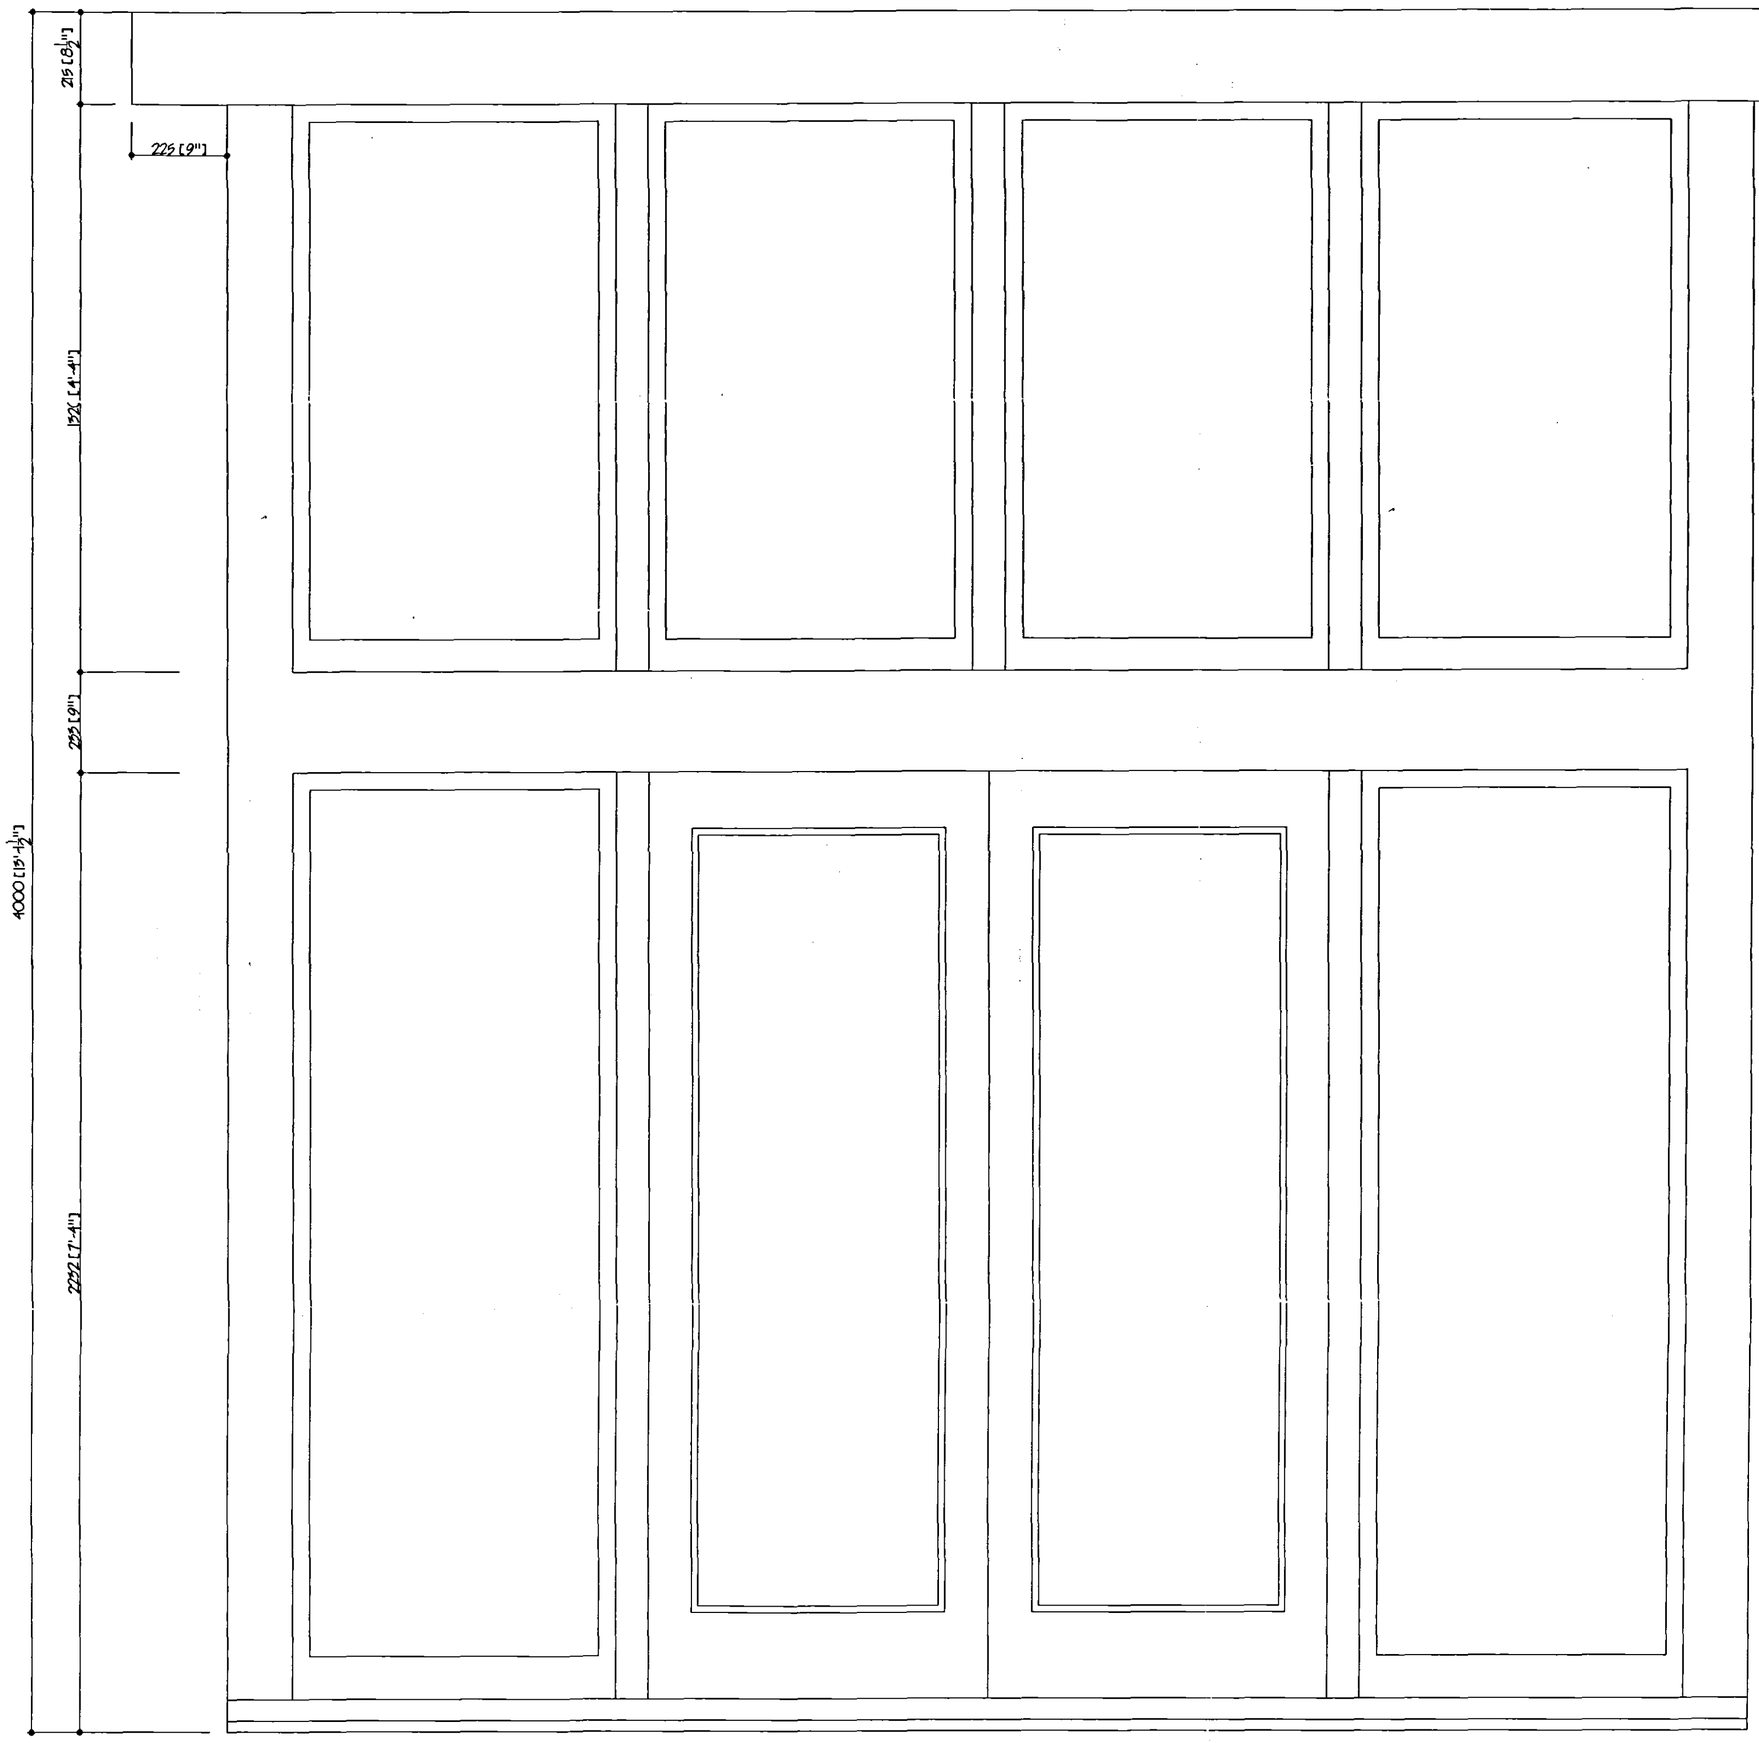

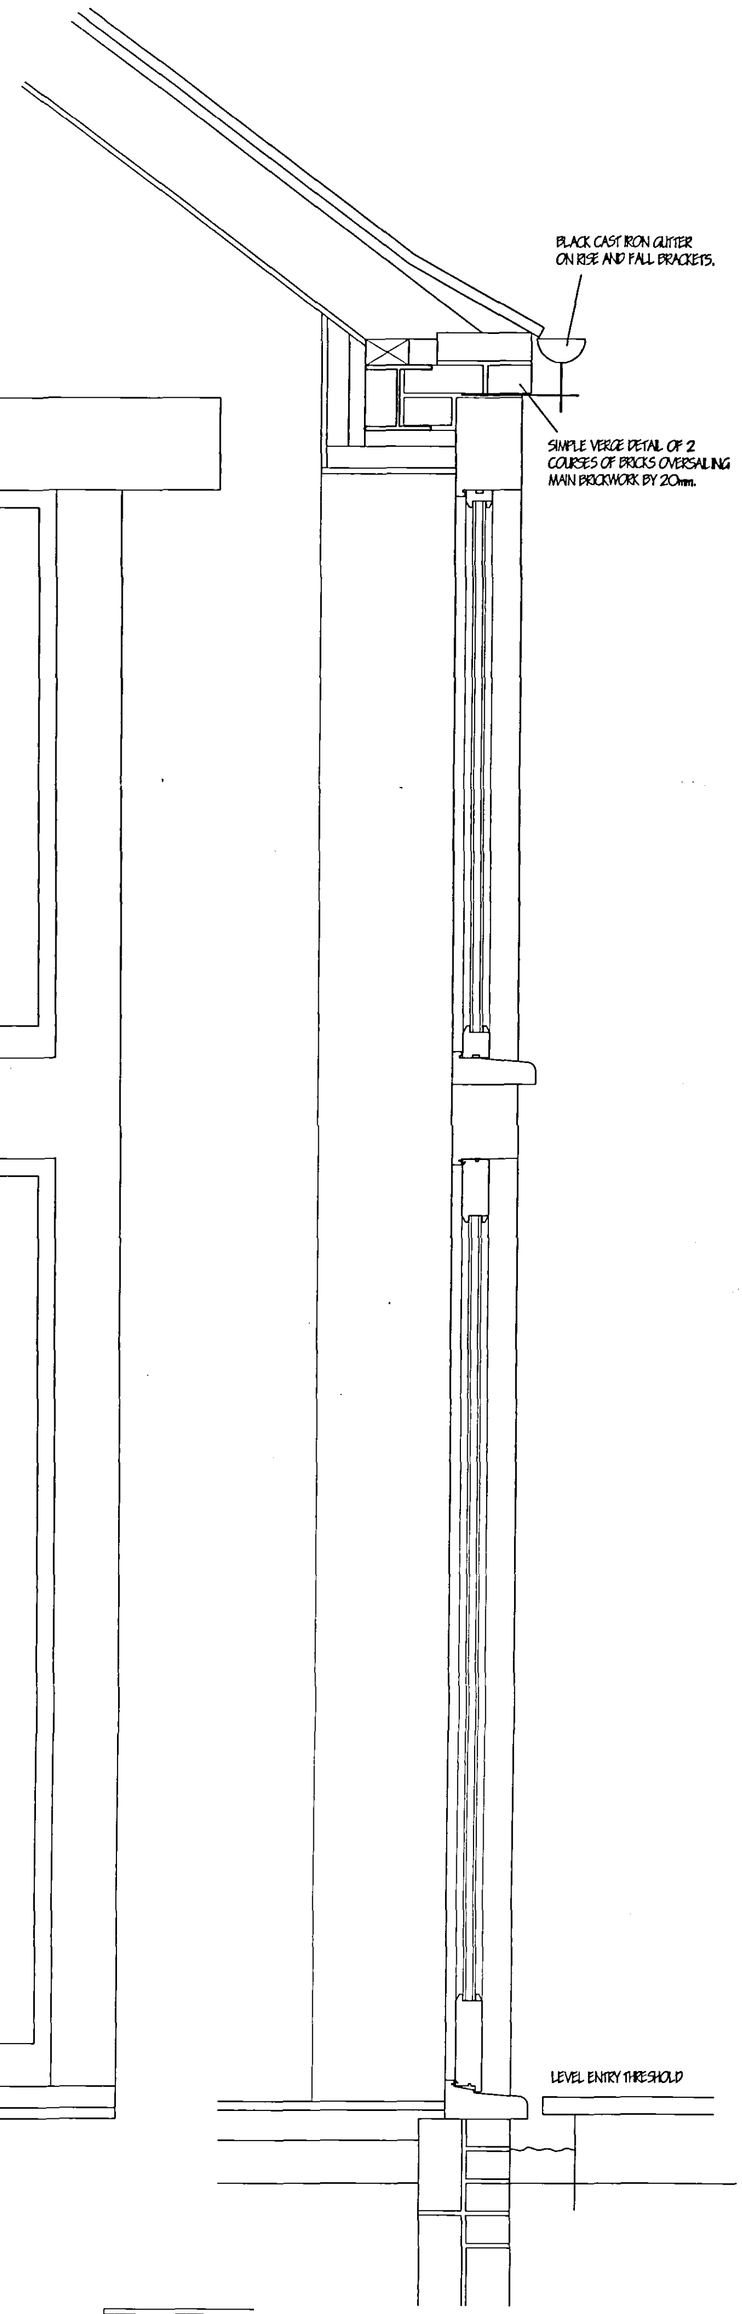

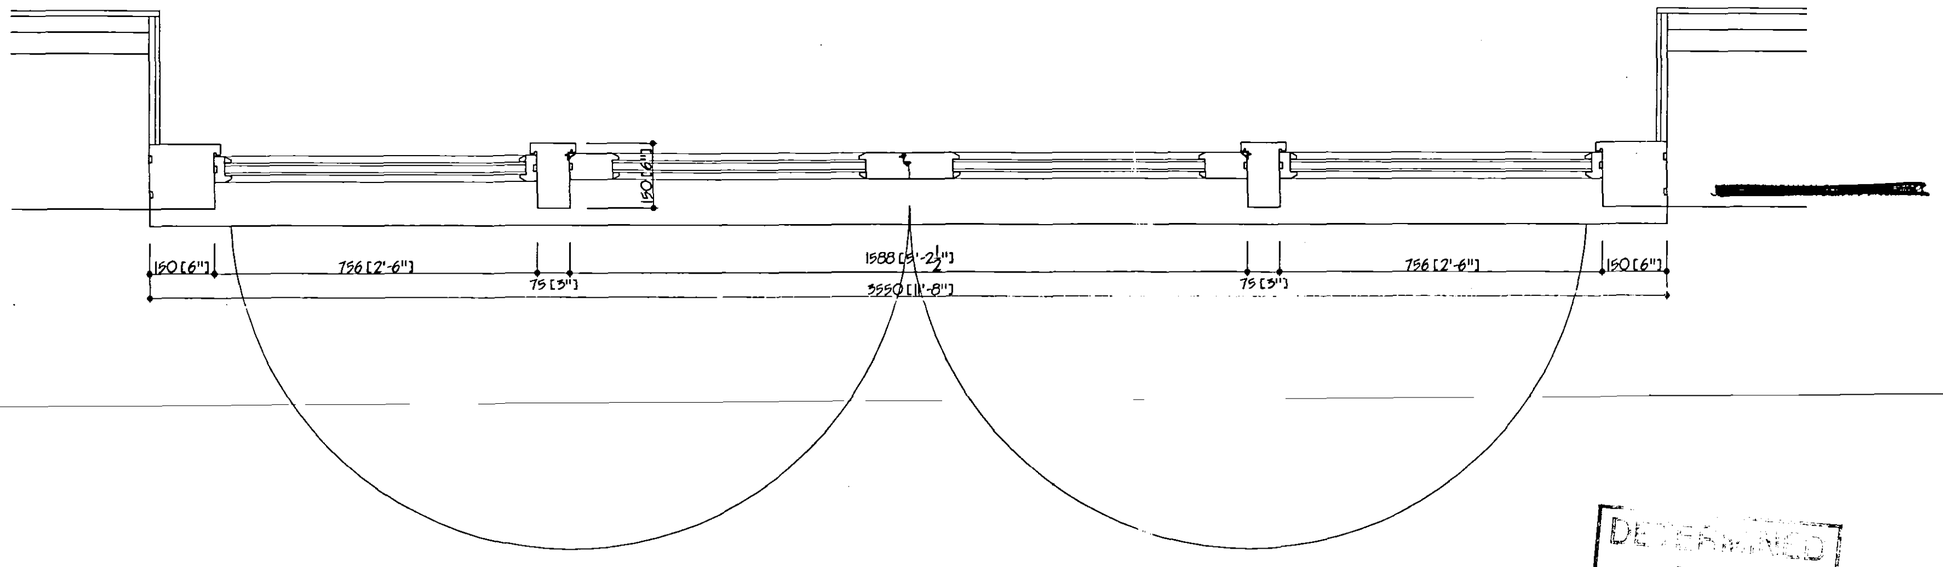

MAIN ENTRANCE

ref.	revision	date
A	WINDOWS & DOORS SET BACK	JAN '06

G. R. MERCHANT
I.ENG AMICE FIWO

ARCHITECTURAL, STRUCTURAL AND LAND DRAINAGE CONSULTANTS

Unit 4, Wrights Mews
12A Park Road, Holbeach,
Spalding, Lincs. PE12 7EE
Tel: 01406 490900
Fax: 01406 425744
E-Mail: G. R. Merchant @ Merchant. P
Co. UK

Project
BARN CONVERSION TO RESIDENTIAL
ADJ. HURDLETREE HOUSE
STRONGS BANK
HOLBEACH FEN

Client
MR & MRS P. PROST

Drawing
MAIN ENTRANCE DETAIL

Job Ref.	Drawing No.
1141/05	06A
Date: OCT 2005	Drawn: JPW

Scales
1/10

DO NOT SCALE FROM THIS DRAWING

This drawing is copyright and may not be altered, issued, photographed or used for any other pu other than that for which it is issued. The General Contractor is to check all dimensions on site report any discrepancies to the Architect. All details shown on this drawing including foundation based upon typical site conditions related to the area. No responsibility can be accepted for site conditions which may be discovered during construction unless reported to the Architect as t design amendments may be considered. Site soil surveys are recommended in respect of found to establish specific site conditions before foundation work is undertaken. This drawing is limited amount of information contained and does not purport to contain a full specification of the works solely for the purpose of obtaining Planning / Building Regulation approval. This drawing must n used as a contract document alone. The works will not be supervised or inspected on site by t Merchant or any representative thereof. It is the client or their appointed agents responsibility verified workmanship, substitution of materials, adherence to specification, variations to contract materials to be new unless otherwise stated and all components and materials etc. to be used and installed etc. in strict accordance with manufacturers instruction and relevant code of prac Materials shall conform to appropriate British standard specification or BBA certificate or Europ code equivalent. The Employer / Client shall ensure that the selected contractor is conversant

DETERMINED PLAN

Planning & Development
05 JAN 2006
Dec: 1471/05

AMENDED PLAN
Ref. A3.

ALL JOINERY IS TO BE IN OAK
AND MADE BY SPECIALIST CONTRACTOR