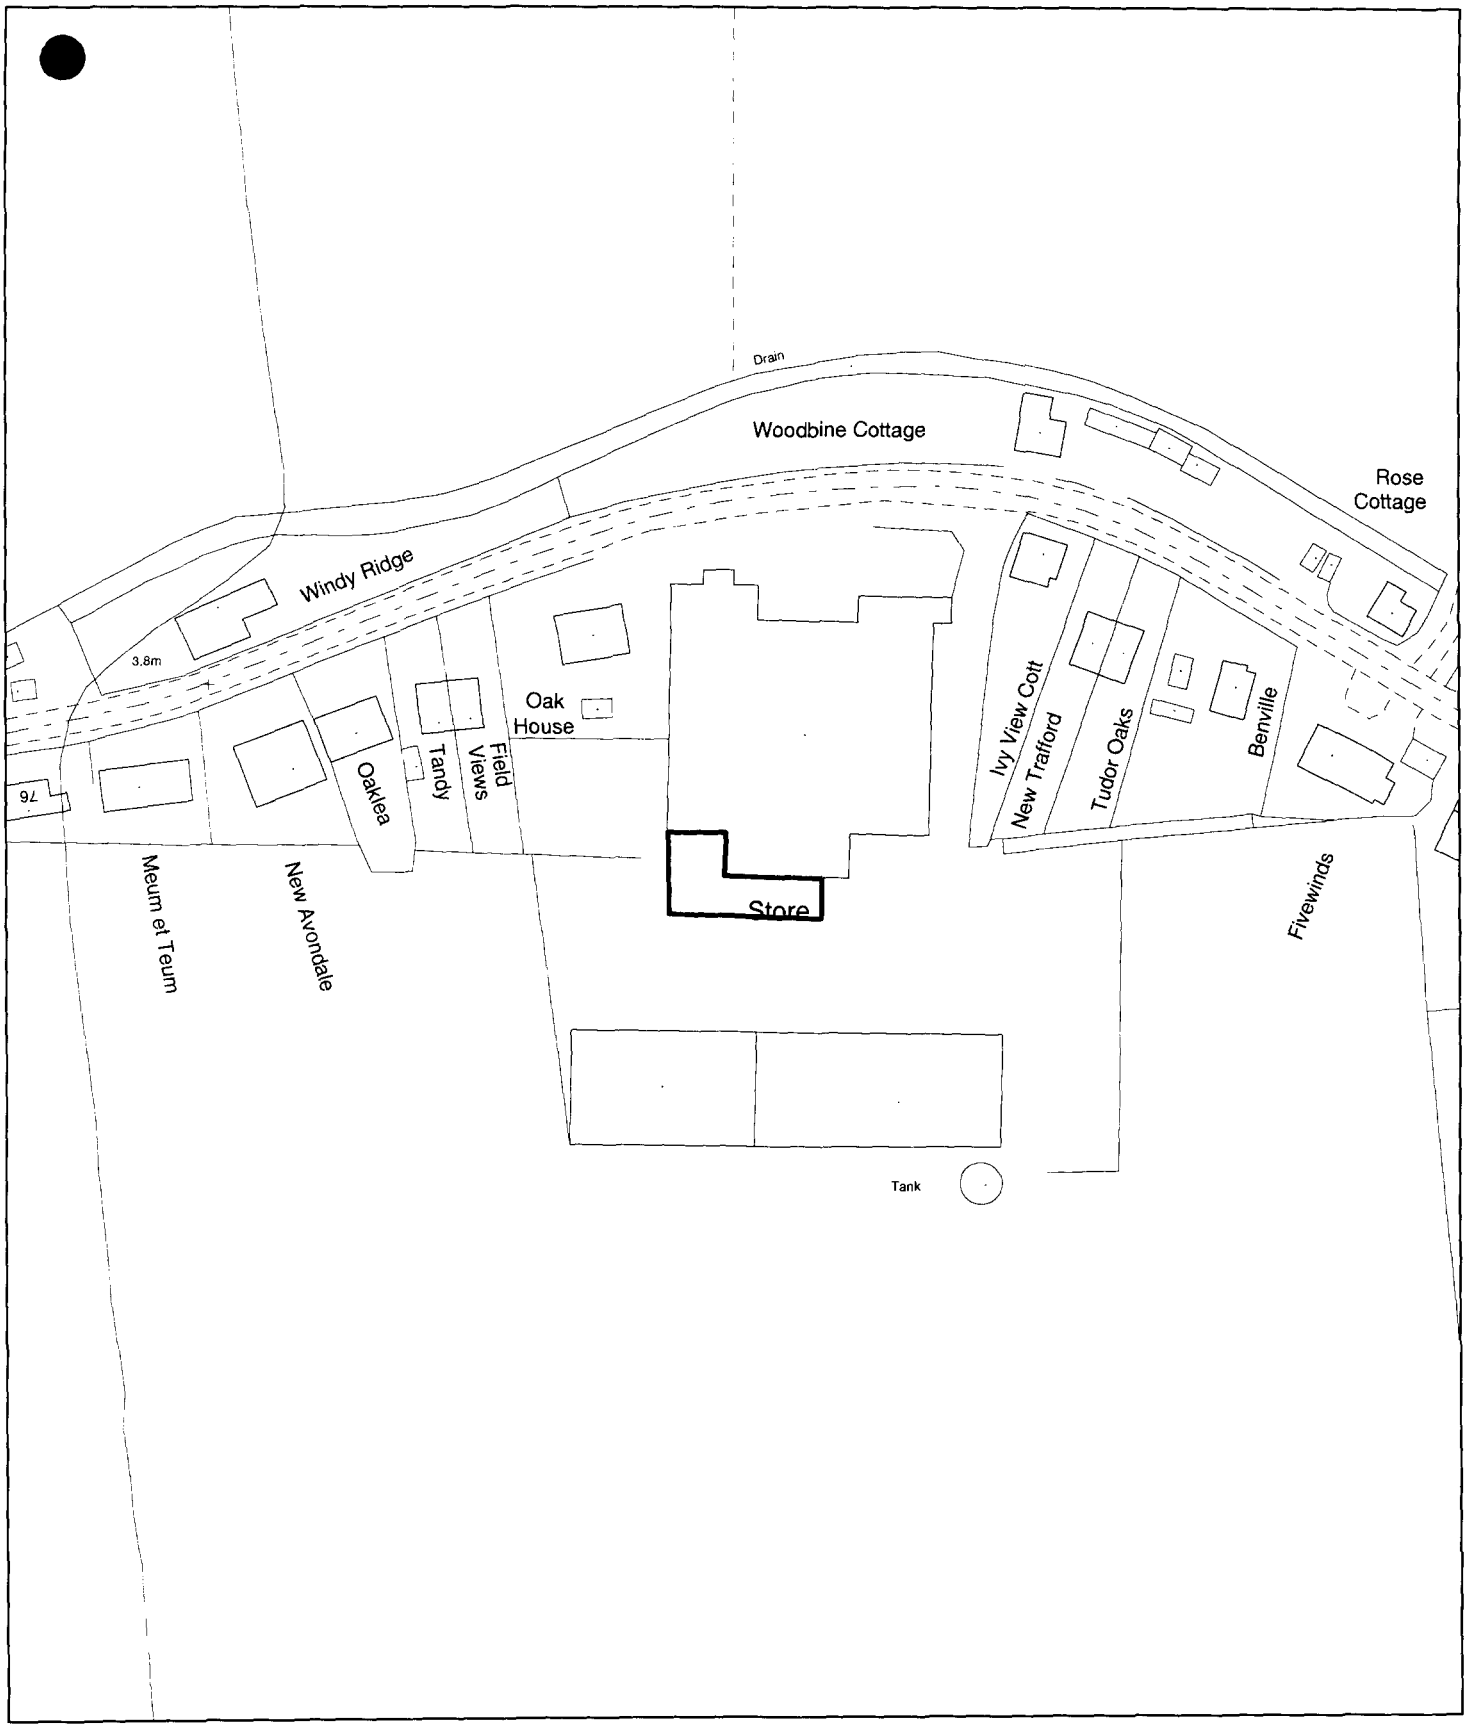

SOUTH HOLLAND DISTRICT COUNCIL

Planning Application Location Plan
Ward Member Notification

FILE COPY

H09/1482/00

Scale: 1:1250

Housing and Planning Services Department

Council Offices, Priory Road, Spalding, Lincolnshire
PE11 2XE

PLEASE DO NOT COPY THIS PLAN
This map is reproduced from Ordnance Survey material with permission of Ordnance Survey on behalf of Her Majesty's Stationery Office (c) Crown copyright. Unauthorised reproduction infringes Crown copyright and may lead to prosecution or civil proceedings. South Holland District Council LA079413 2000

N

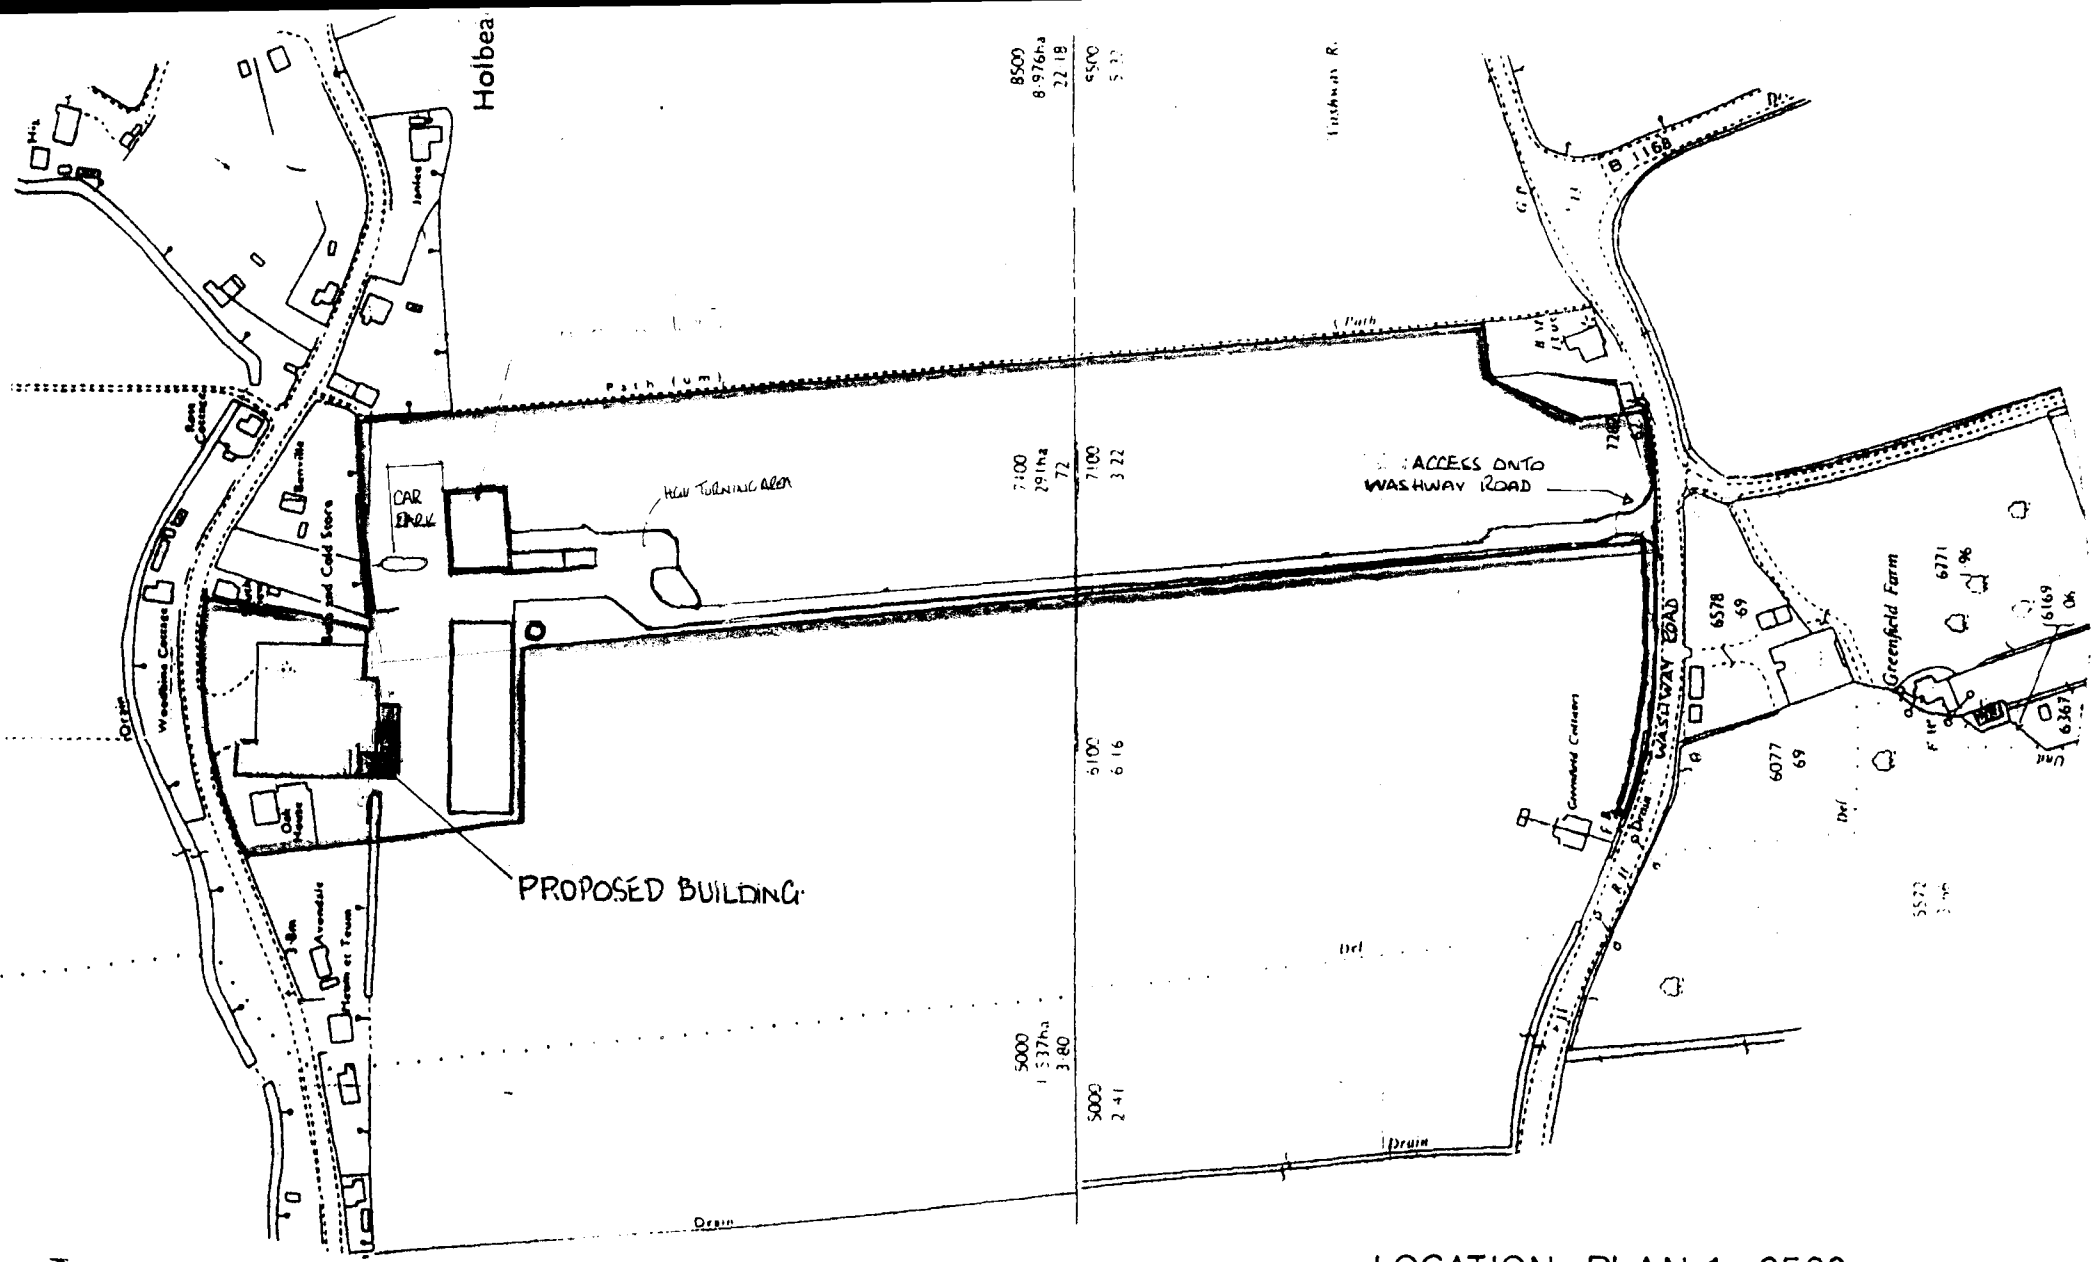

<—Z—

LOCATION PLAN 1-2500

PROPOSED COVERED AREA FOR VEGETABLE GRADING MACHINERY FOR JACK BUCK GROWERS.

DAVID O'CONNOR & ASSOCIATES ALLIUM & BRASSICA CENTRE
WASH ROAD KIRTON BOSTON Jac 5/12/00 295/2

1482/00