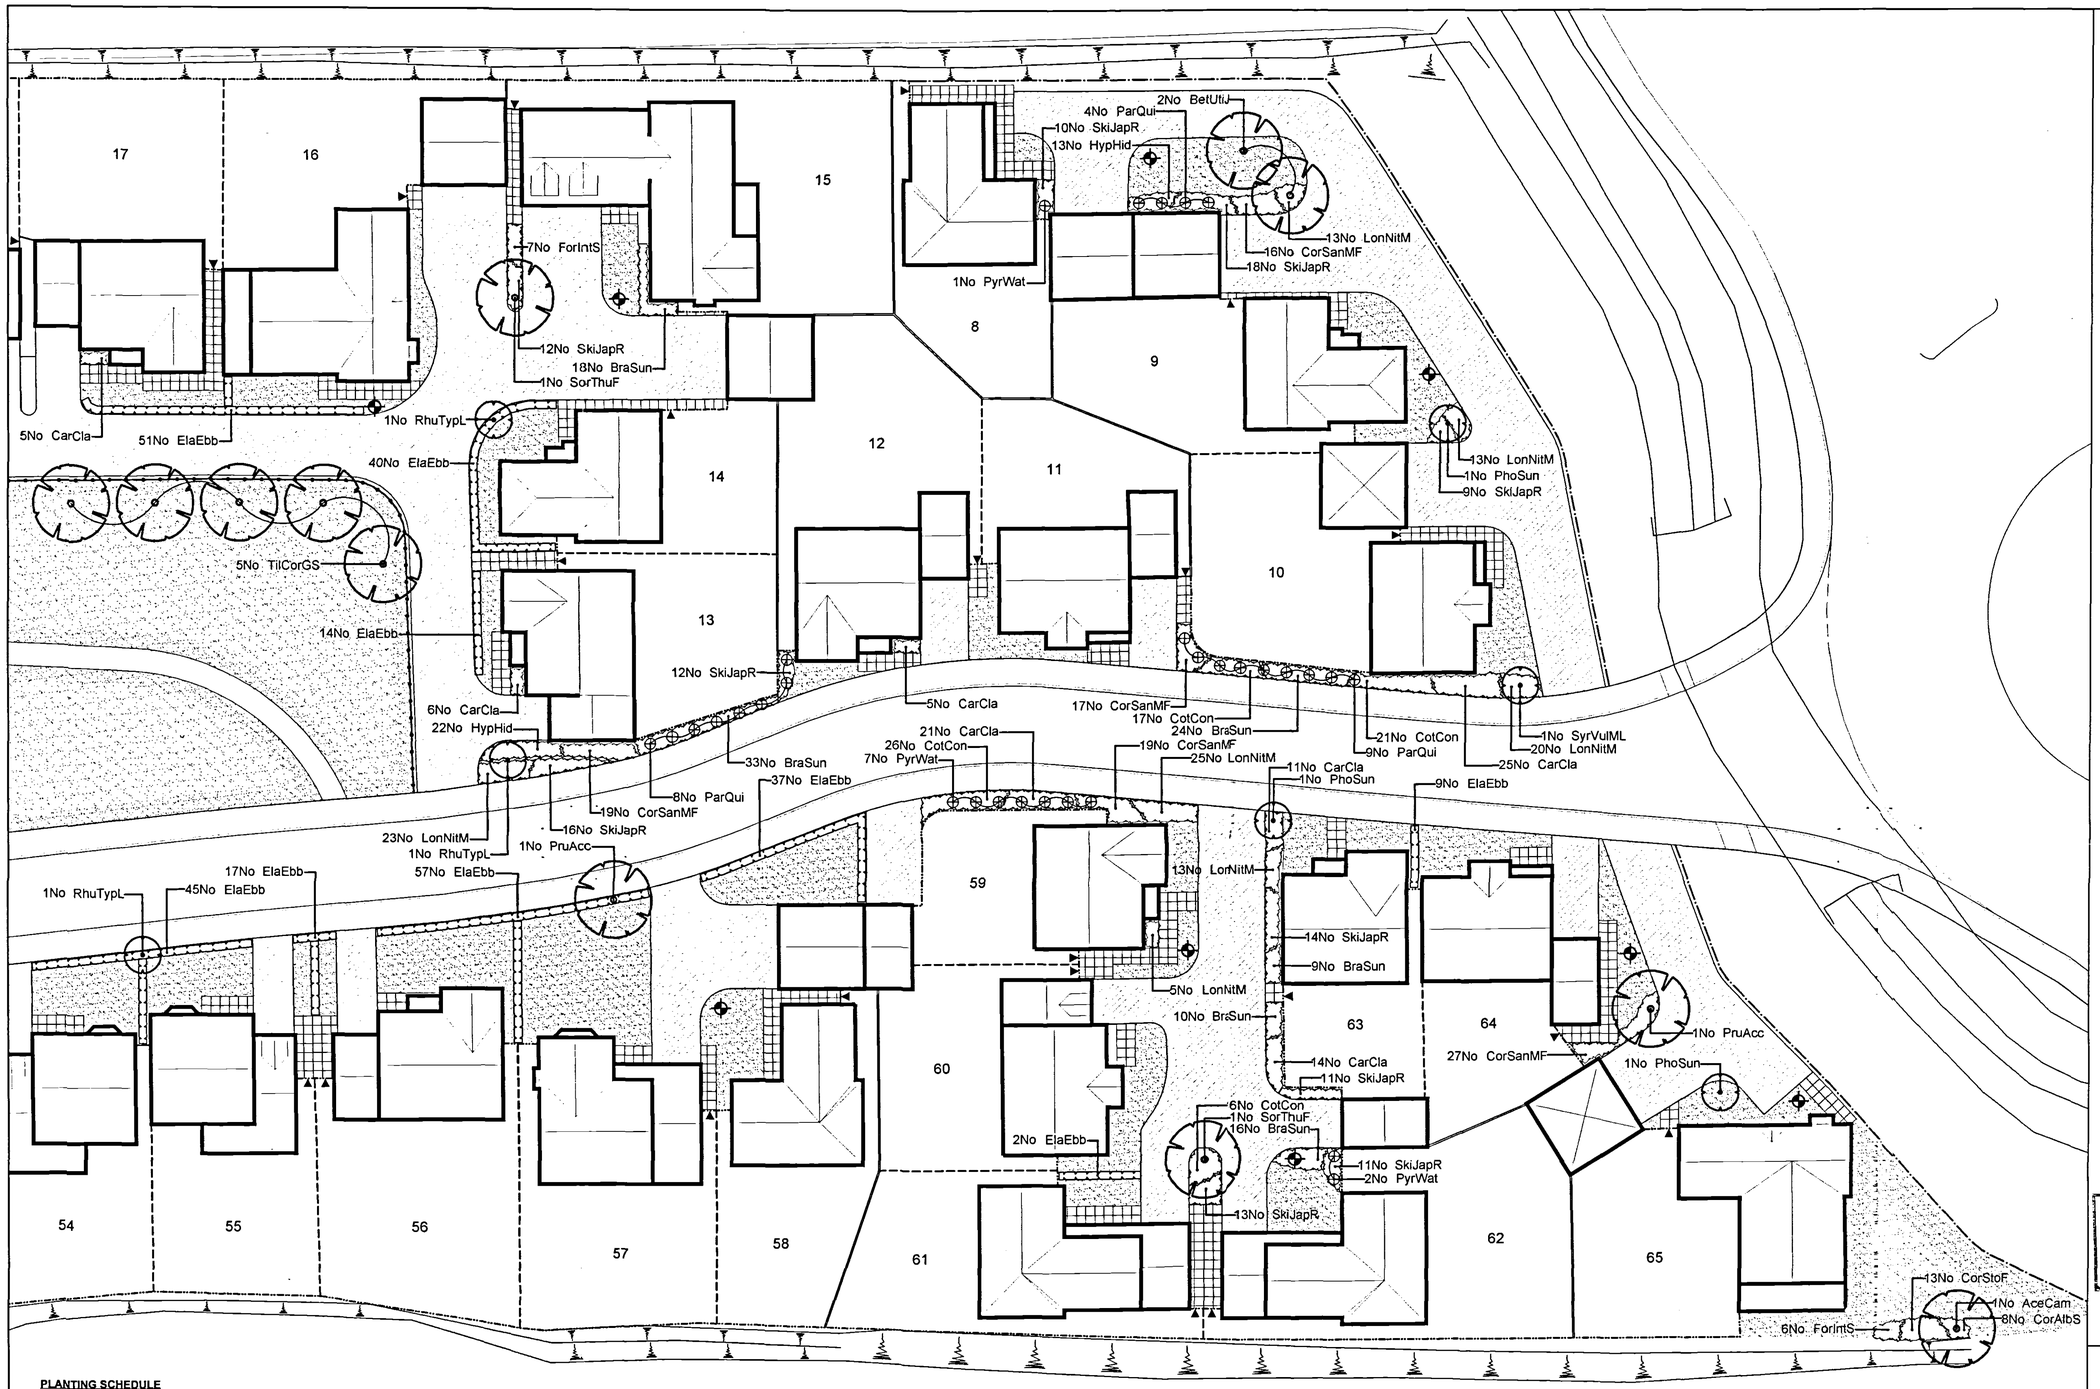


AMENDED PLAN
Ref: A1

DRAWING
0 2 DEC 2004
ISSUED

Planning
0 6 DEC 2004
Ref: 1682/04

ORIGINAL IF RED

PLANTING SCHEDULE

TREES

Qty	Abbr	Species	Form	Height (cm)	Girth (cm)	Root Condition	Min. No. of Brranches	No. of Transplants
1	AceCam	Acer campestre	EHS	min. 450	16-18cm	RB	-	3x
2	BetUtiJ	Betula utilis 'Jaquemontii'	EHS	min. 450	16-18cm	RB	-	3x
2	PruAcc	Prunus 'Accolade'	EHS	min. 450	16-18cm	RB	-	3x
2	SorThuF	Sorbus x thuringiaca 'Fastigiata'	EHS	min 450	16-18cm	RB	-	3x
5	TilCorGS	Tilia cordata 'Green Spire'	EHS	min. 450	16-18cm	RB	-	3x

SPECIMEN SHRUBS

Qty	Abbr	Species	Height (cm)	Pot Size (Litres)	Habit	Min. No. of Breaks
3	RhuTypL	Rhus typhina 'Laciniata'	100-120	10-12L	Several shoots	3
3	PhoSun	Phormium 'Sundowner'	-	10-12L	Triple crown	-
1	SyrVulML	Syringa vulgaris 'Madame Lemoine'	60-80	10-12L	Branched	3

CLIMBERS/WALL SHRUBS

Qty	Abbr	Species	Height (cm)	Pot Size (Litres)	Habit	Min. No. of Breaks	Planting Distance
10	PyrWat	Pyracantha 'Watereri'	60-80	3L	Leader & laterals	3	1.15m Ctrs
21	ParQui	Parthenocissus quinquefolia	60-80	3L	Several shoots	3	1.15m Ctrs

SHRUBS

Qty	Abbr	Species	Height (cm)	Pot Size (Litres)	Habit	Min. No.of Breaks	Density (No./m²)
110	BraSun	Brachyglotis 'Sunshine'	30-40	3L	Branched	4	4
87	CarCla	Caryopteris x clandonensis	30-40	3L	Branched	4	4
8	CorAlbS	Cornus alba 'Sibirica'	40-60	3L	Branched	4	4
98	CorSanMF	Cornus sanguinea 'Midwinter Fire'	40-60	3L	Branched	4	4
13	CorStoF	Cornus stoionifera 'Flaviramea'	60-80	3L	Branched	4	3
80	CotCon	Cotoneaster conspicuus	30-40	3L	Branched	3	4
13	ForIntS	Forsythia x intermedia 'Spectabilis'	60-80	3L	Branched	3	3
35	HypHid	Hypericum 'Hidcote'	30-40	3L	Bushy	5	4
112	LonNitM	Lonicera nitida 'Maygreen'	30-40 Dia.	3L	Bushy	6	5
126	SkiJap	Skimmia japonica 'Rubella'	30-40	3L	Bushy	3	4

HEDGING

Qty	Abbr	Species	Form	Height (cm)	Root Condition	Min. No.of Breaks	Planting Distance
272	ElaEbb	Elaeagnus x ebbingei	Branched	40-60	3L pot	3	450 Ctrs

Note: Hedging to be planted in a single row

Rev.	By	Notes	Date
A	JC	Dwg transferred to AutoCAD. Amendments made in accordance with engineers Dwg FP/02 and comments from KB	01/12/04

THE ROBERT DOUGHTY CONSULTANCY LIMITED
TOWN AND COUNTRY PLANNING-LANDSCAPE ARCHITECTURE
32 High Street, Helpringham, Sleaford, Lincolnshire, NG34 0RA
Tel: (01529) 421646 Fax: (01529) 421358
Website: www.rdc-landplan.co.uk
E mail: admin@rdc-landplan.co.uk

Client: Allison Homes Eastern Ltd

Project: Spalding Road, Holbeach

Drawing title: Landscape Detailing Plan 2 of 2

Job No.	Drawing No.	Rev.	Drawn
520/96	L02	A	JC

Scale	Date	Checked
1:200	Oct 2004	