


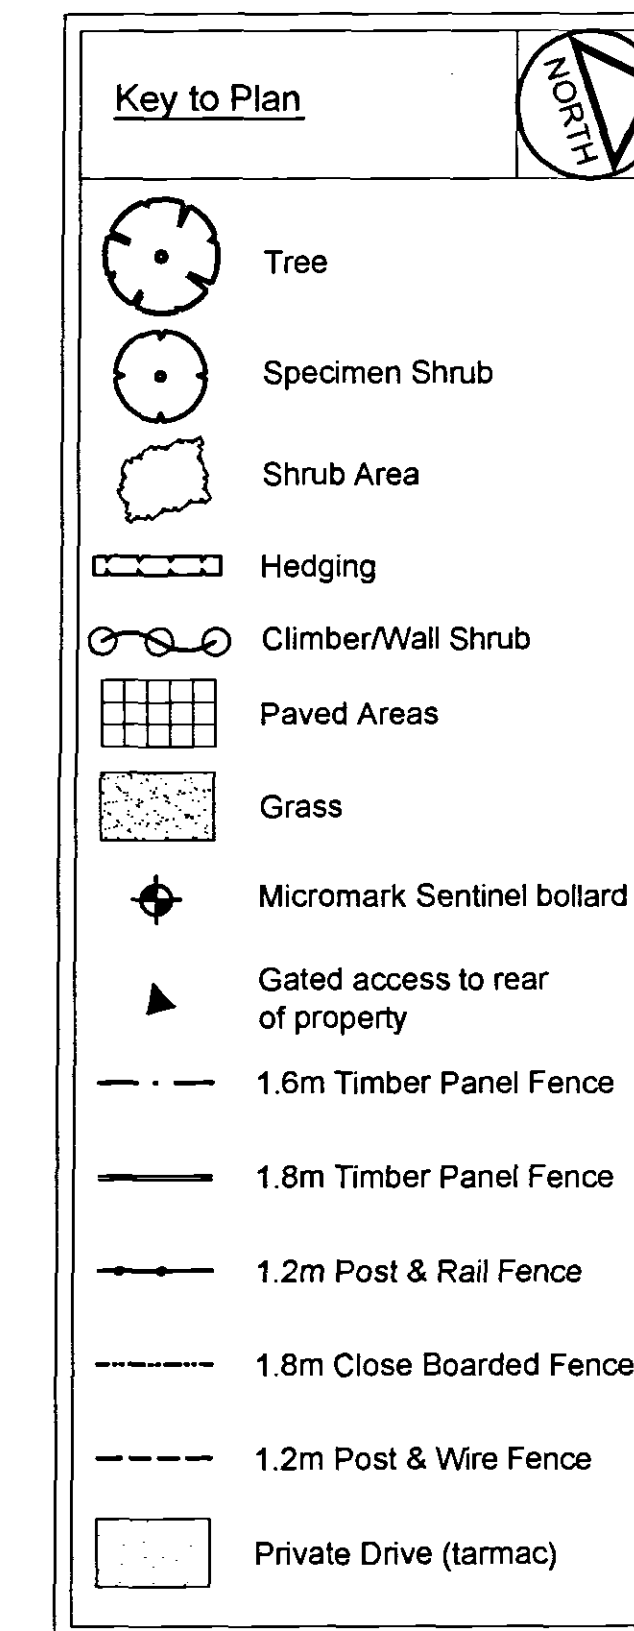

Ref.	A
------	---

02 DEC 2004

ISSUED

06 DEC 2004

Ref: 1482104

ORIGINAL
IF
RED

rdc THE ROBERT DOUGHTY CONSULTANCY LIMITED
TOWN AND COUNTRY PLANNING-LANDSCAPE ARCHITECTURE

32 High Street, Helpringham, Seaforth, Lincolnshire, NG34 9B & F
Tel: (01529) 421646 Fax: (01529) 421358
Website: www.rdc-landplan.co.uk
E mail: armin@rdc-landplan.co.uk

Scale	Date	Checked
1:200	Nov. 2004	

SPECIMEN SHRUBS						
Qty	Abbr	Species	Height (cm)	Pot Size (Litres)	Habit	Min. No. of Breaks
3	RhuTypL	<i>Rhus typhina</i> 'Laciniata'	100-120	10-12L	Several shoots	3
3	PhoSun	<i>Phormium</i> 'Sundowner'	-	10-12L	Triple crown	-
5	SyrVoiML	<i>Syringa vulgaris</i> 'Madame Lemoine'	60-80	10-12L	Branched	3

SHRUBS							
Qty	Abbr	Species	Height (cm)	Pot Size (Litres)	Habit	Min. No. of Branches	Density (No./m ²)
69	BraSun	Brachyglottis 'Sunshine'	30-40	3L	Branched	4	4
58	GerCia	Caryopteris x clandonensis	30-40	3L	Branched	4	4
118	CorAlbs	Cornus alba 'Sibirica'	40-60	3L	Branched	4	4
139	CorSanMF	Cornus sanguinea 'Midwinter Fire'	40-60	3L	Branched	4	4
62	CorStoF	Cornus stolonifera 'Flaviramea'	60-80	3L	Branched	4	3
43	ColCon	Colosteastr conspicuus	30-40	3L	Branched	3	4
28	ForIntS	Forsythia x intermedia 'Spectabilis'	60-80	3L	Branched	3	3
92	HyHid	Hypericum 'Hidcote'	30-40	3L	Bushy	5	4
70	LoniNiM	Lonicera nitida 'Maygreen'	30-40 Dia.	3L	Bushy	6	5
52	SkUp	Skimmia japonica 'Rubella'	30-40	3L	Bushy	3	4
142	SoTJu	Senecio rupestris	40-60	3L	Grasshy	5	4

Qty	Abbr	Species	Height (cm)	Pot Size (Litres)	Habit	Min. No. of Breaks	Planting Distance
8	PyrWat	Pyranantha 'Wateren'	60-80	3L	Leader & laterals	3	1.5m Ctrs
14	ParQui	Parthenocissus quinquefolia	60-80	3L	Several shoots	3	1.5m Ctrs

HEDGING							
Qty	Abbr	Species	Form	Height (cm)	Root Condition	Min. No. of Breaks	Planting Distance
172	ElaEbb	Elaeagnus x ebbingei	Branched	40-60	3L pot	3	450 Ctrs

BOUNDARY HEDGING MIX								
Qty	Abbr	Species	Form	Height (cm)	Root Condition	Min. No. of Breaks	No. of Transplants	% in Mix
52	AcraMon	Acer campestre	Feather	125-150	Bagged	3	2x	20
158	CraCaM	Crataegus monogyna	Feather	125-150	Bagged	-	2x	60
25	IleAq	Ilex aquifolium	Leader & laterals	80-100	5L Pot	-	-	10
25	PruSpi	Prunus spinosa	1 + 2: Branched	80-100	Bagged	3	-	10

25	PruSpi	<i>Prunus spinosa</i>	1 + 2: Branched	80-100	Bagged
----	--------	-----------------------	-----------------	--------	--------

Note: Boundary hedge to be planted in a double staggered row, with 500mm between rows and plants at 500mm centre