

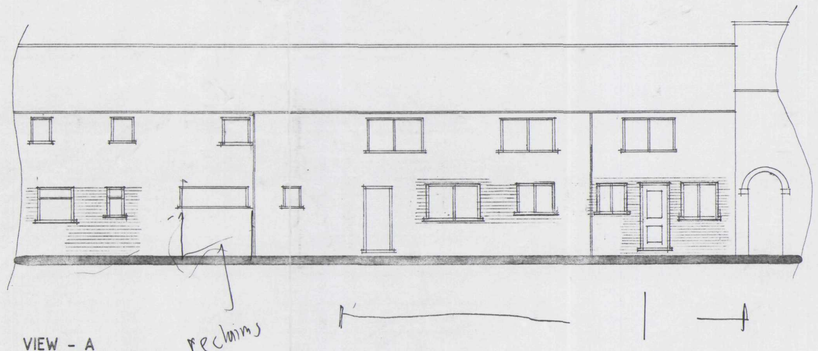


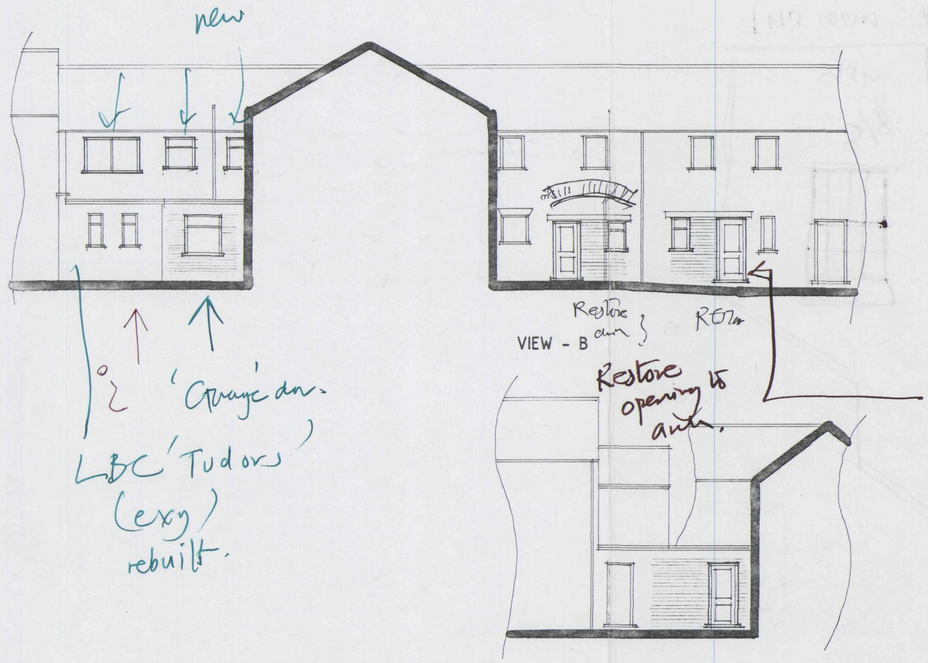


Restoration to existing pattern needed

Upper windows original form

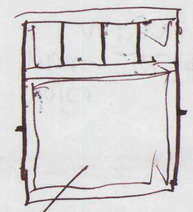

originally a pivoted casement. ?

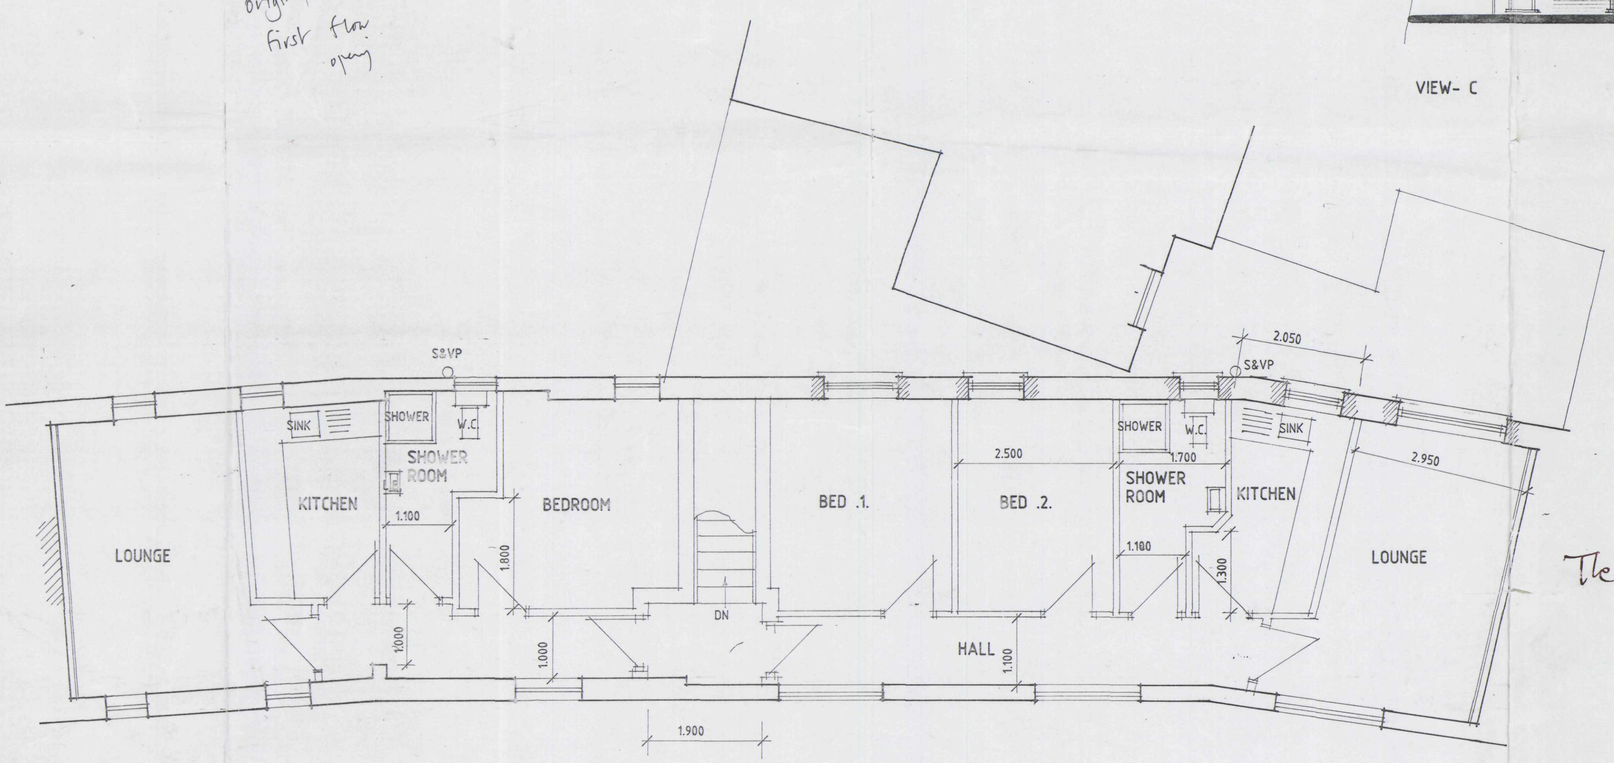

FIRST FLOOR PLAN

SHDC
Planning & Development
05 NOV 2004
Ref: 1456/04

DETERMINED PLAN

OFFICE COPY

See ow for rear elevation of The Mansion House.

A - DETAILS ADDED - 26.10.04

Status DESIGN
CONSULTANTS IN ARCHITECTURE & PLANNING

PROPOSED CONVERSION OF STORAGE AREAS TO RESIDENTIAL UNITS AT REAR OF 39-41 HIGH STREET, HOLBEACH FOR

K.J. & L.Y. KENT.

PROPOSED FIRST FLOOR PLAN & ELEVATIONS

1:50	SD04-075/3
SEPT. 04	B.GILHAM.

2 Edinburgh Walk, Holbeach,
Spalding, Lincs. PE12 7AP
Tel: 01406 424343 Fax: 01406 490702