

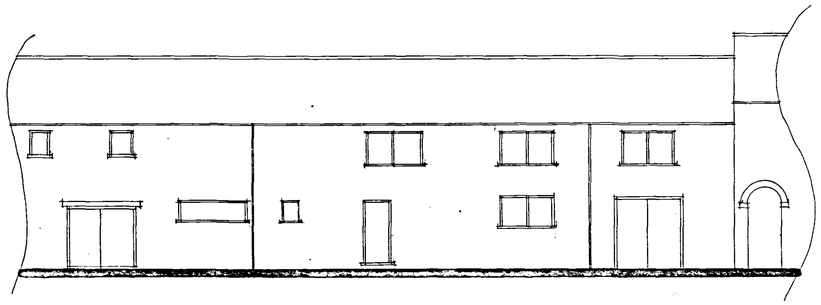



VIEW - A

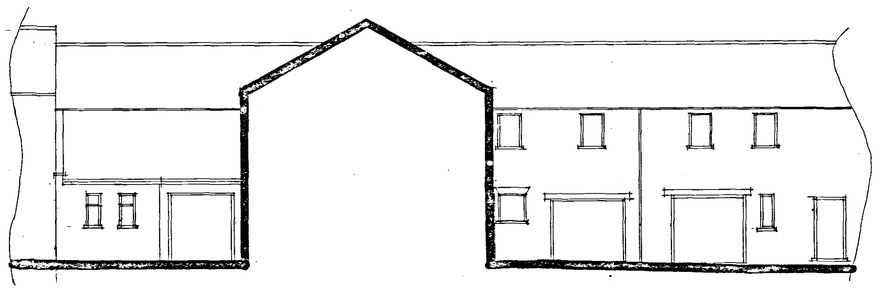

VIEW - B

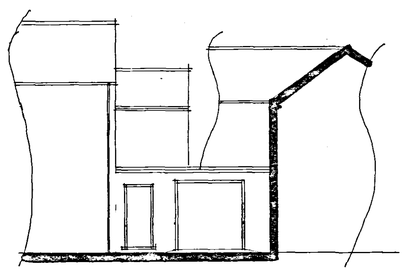

VIEW - C

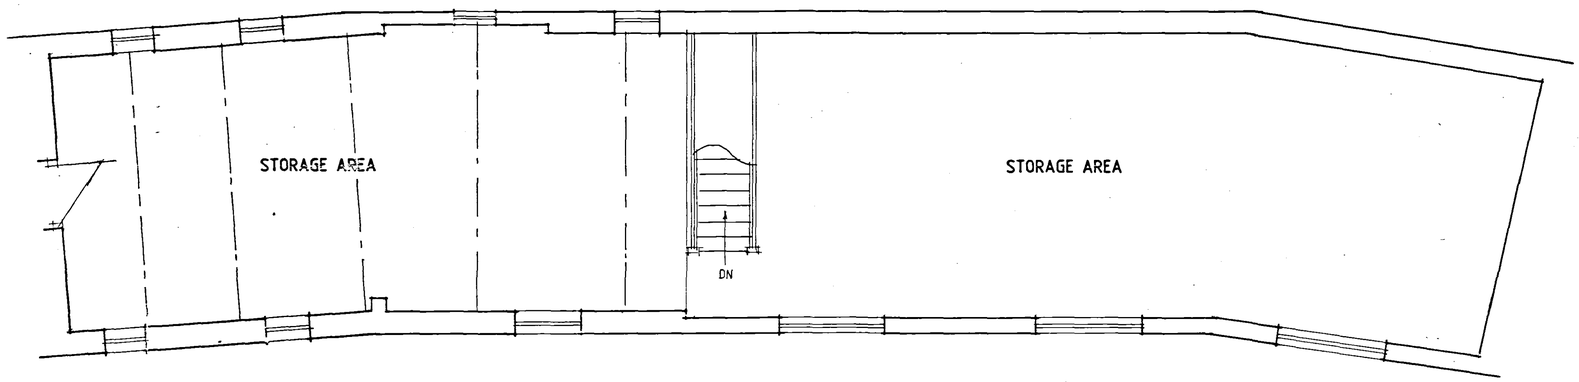


FIRST FLOOR PLAN

DETERMINED
PLAN -

SHDC
Planning & Development
05 NOV 2004
Ref: 1486/04

Status
DESIGN
CONSULTANTS IN ARCHITECTURE & PLANNING

PROPOSED CONVERSION OF STORAGE AREAS TO RESIDENTIAL UNITS AT REAR OF 39-41 HIGH STREET, HOLBEACH FOR

K.J. & L.Y. KENT.

PLAN & ELEVATIONS AS EXISTING

| | |
|---|---|
| 1:50 1:100 | SD04-075/2 |
| SEPT-04 | B.GILHAM. |

2 Edinburgh Walk, Holbeach,
Spalding, Lincs. PE12 7AP
Tel: 01406 424343 Fax: 01406 490702