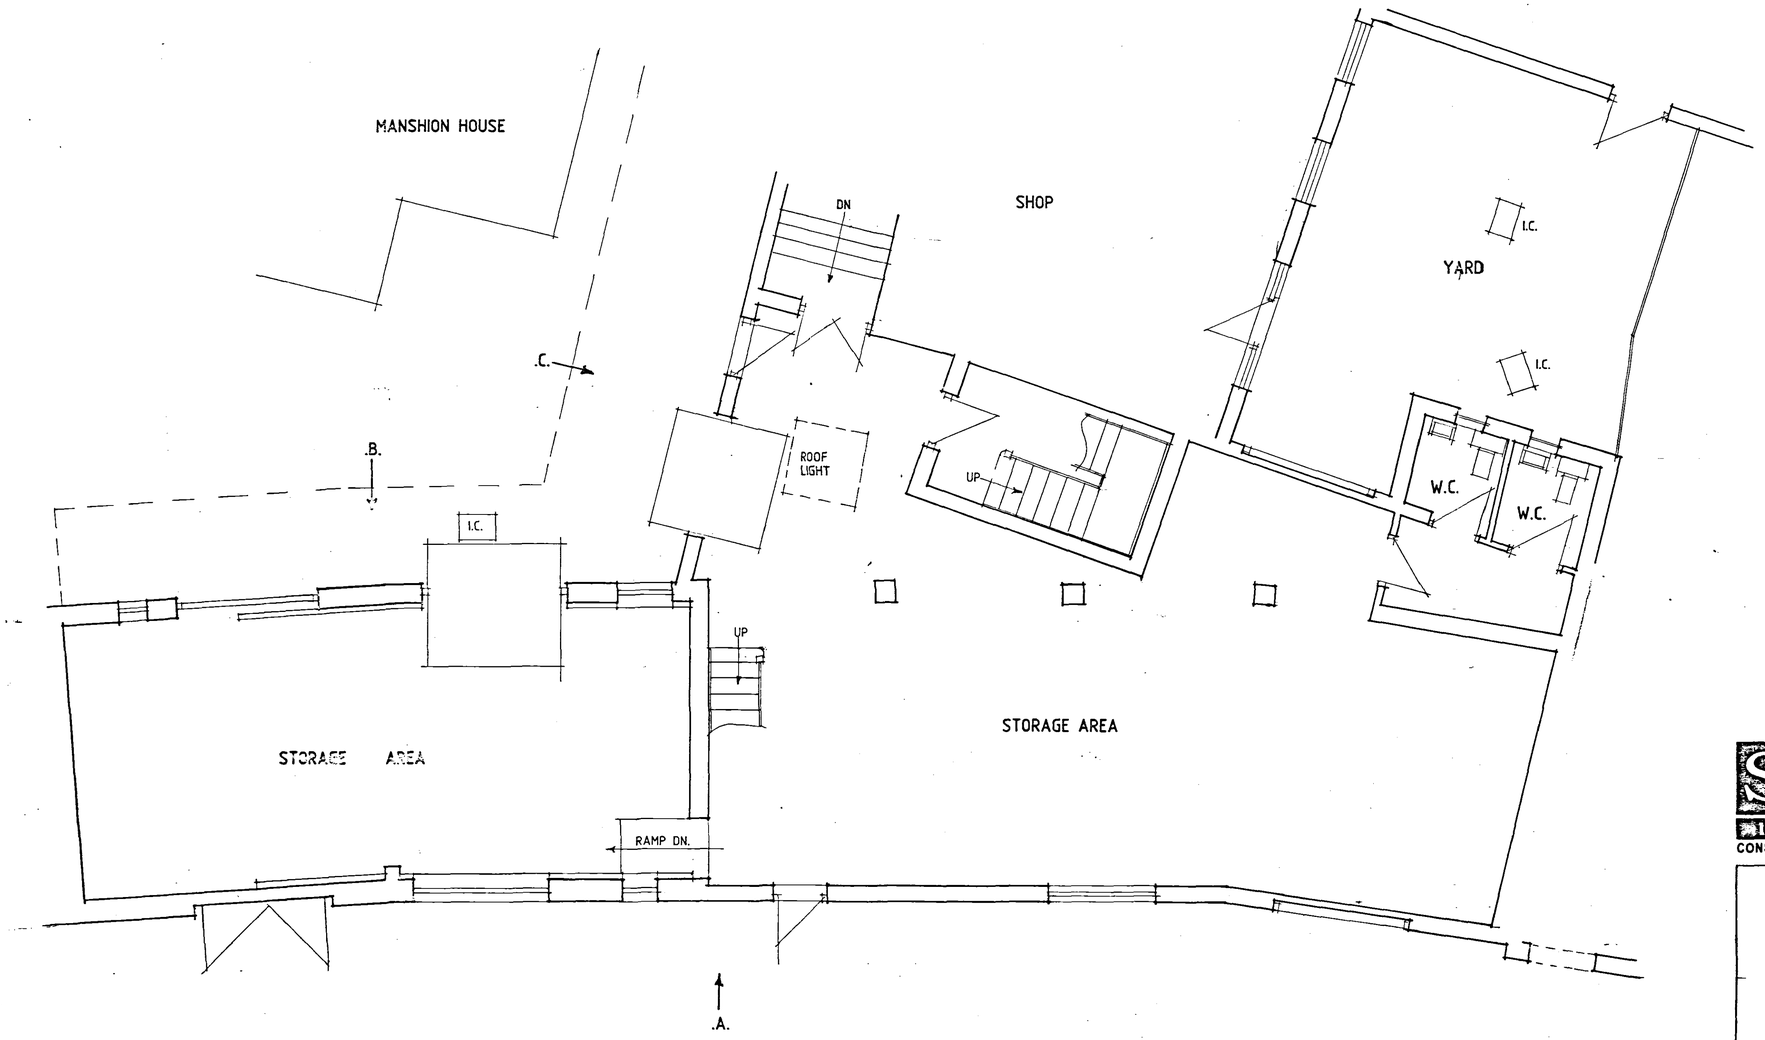


GROUND FLOOR PLAN

DETERMINED PLAN

SHDC
Planning & Development
05 NOV 2004
Ref: 1486/04

Status
CONSULTANTS IN ARCHITECTURE & PLANNING

PROPOSED CONVERSION OF STORAGE AREAS TO RESIDENTIAL UNITS AT REAR OF 39-41 HIGH STREET, HOLBEACH FOR

K.J. & L.Y. KENT.

PLAN AS EXISTING

1:50	SD04-075/1
SEPT-04	B.GILHAM.

2 Edinburgh Walk, Holbeach,
Spalding, Lincs. PE12 7AP
Tel: 01406 424343 Fax: 01406 490702