SHDC
Planning & Development
0 8 NOV 2004
Ref: 1491/04

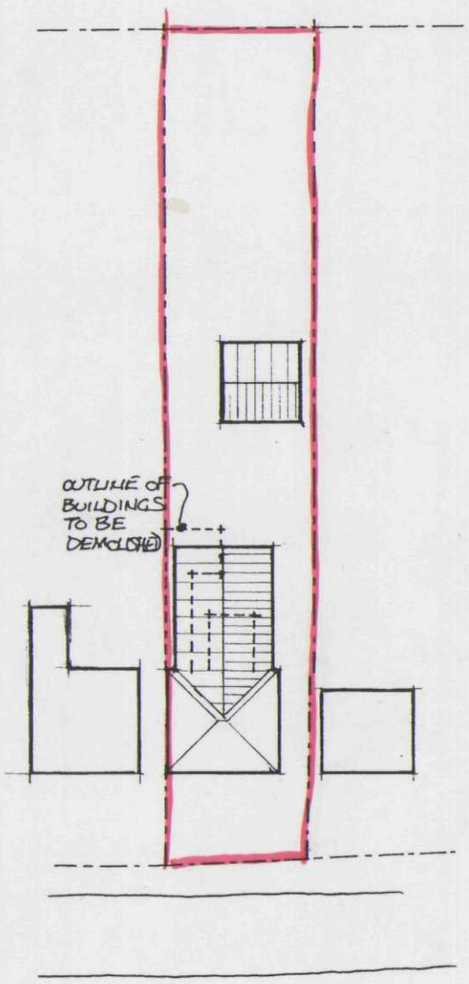

BLOCK PLAN 1:500

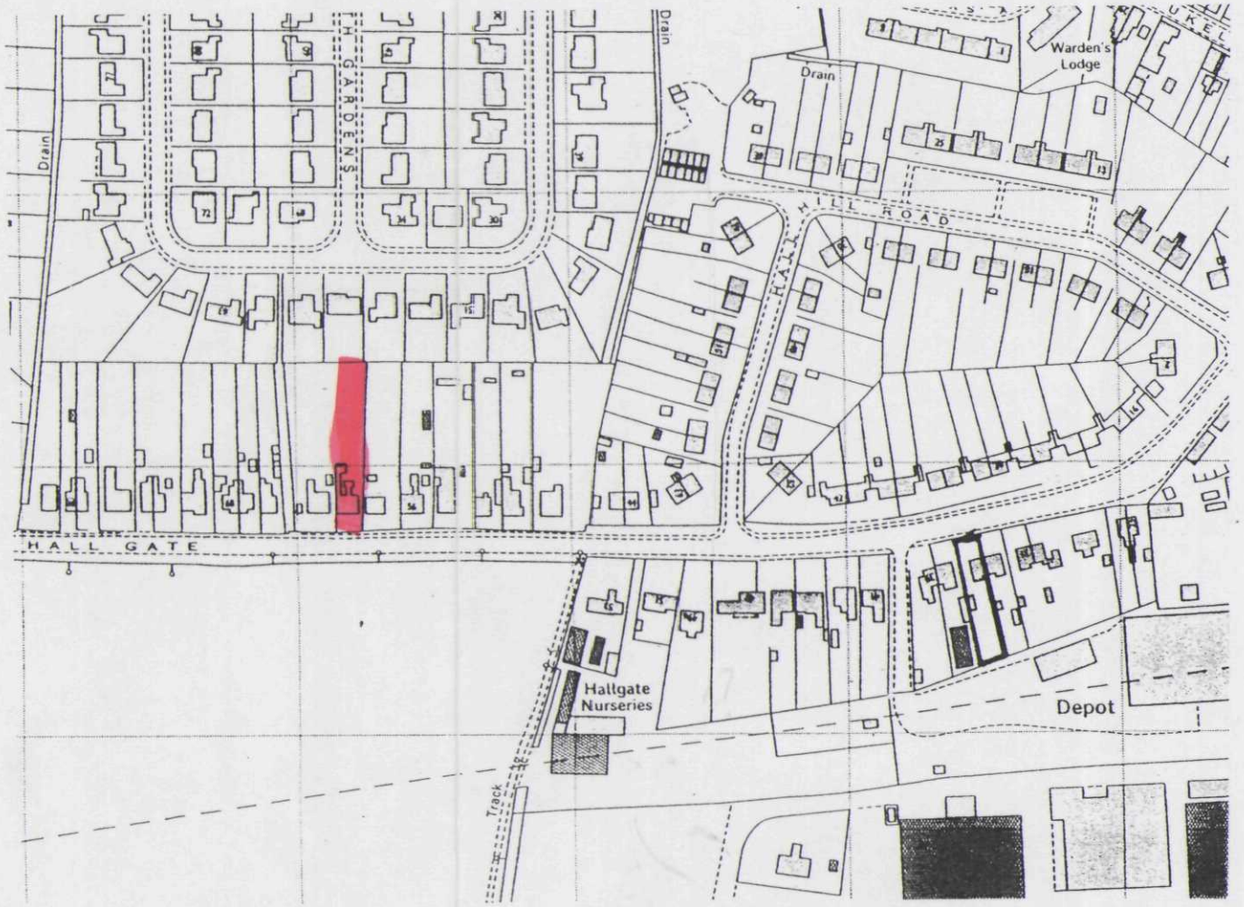

LOCATION PLAN 1:2500



DETERMINED PLAN

revision	date	init.	revision details.

COOPER ARCHITECTURAL DESIGN
WRIGHTS MEWS, 12A PARK ROAD,
HOLBEACH, SPALDING, LINC'S PE12 7EE
Tel/Fax t: 01406 423762
Mobile t: 07808 125 778

Client.
MR & MRS A. ROBINSON

Project.
PROPOSED EXTENSION & ALTERATIONS
60 HALLGATE
HOLBEACH
SPALDING LINC'S.

Drawing.
BLOCK & LOCATION PLAN

Scale 1:2500 1:500	Drawing No. 0405-03
Date. NOV. '04	Drawn. J.C.