


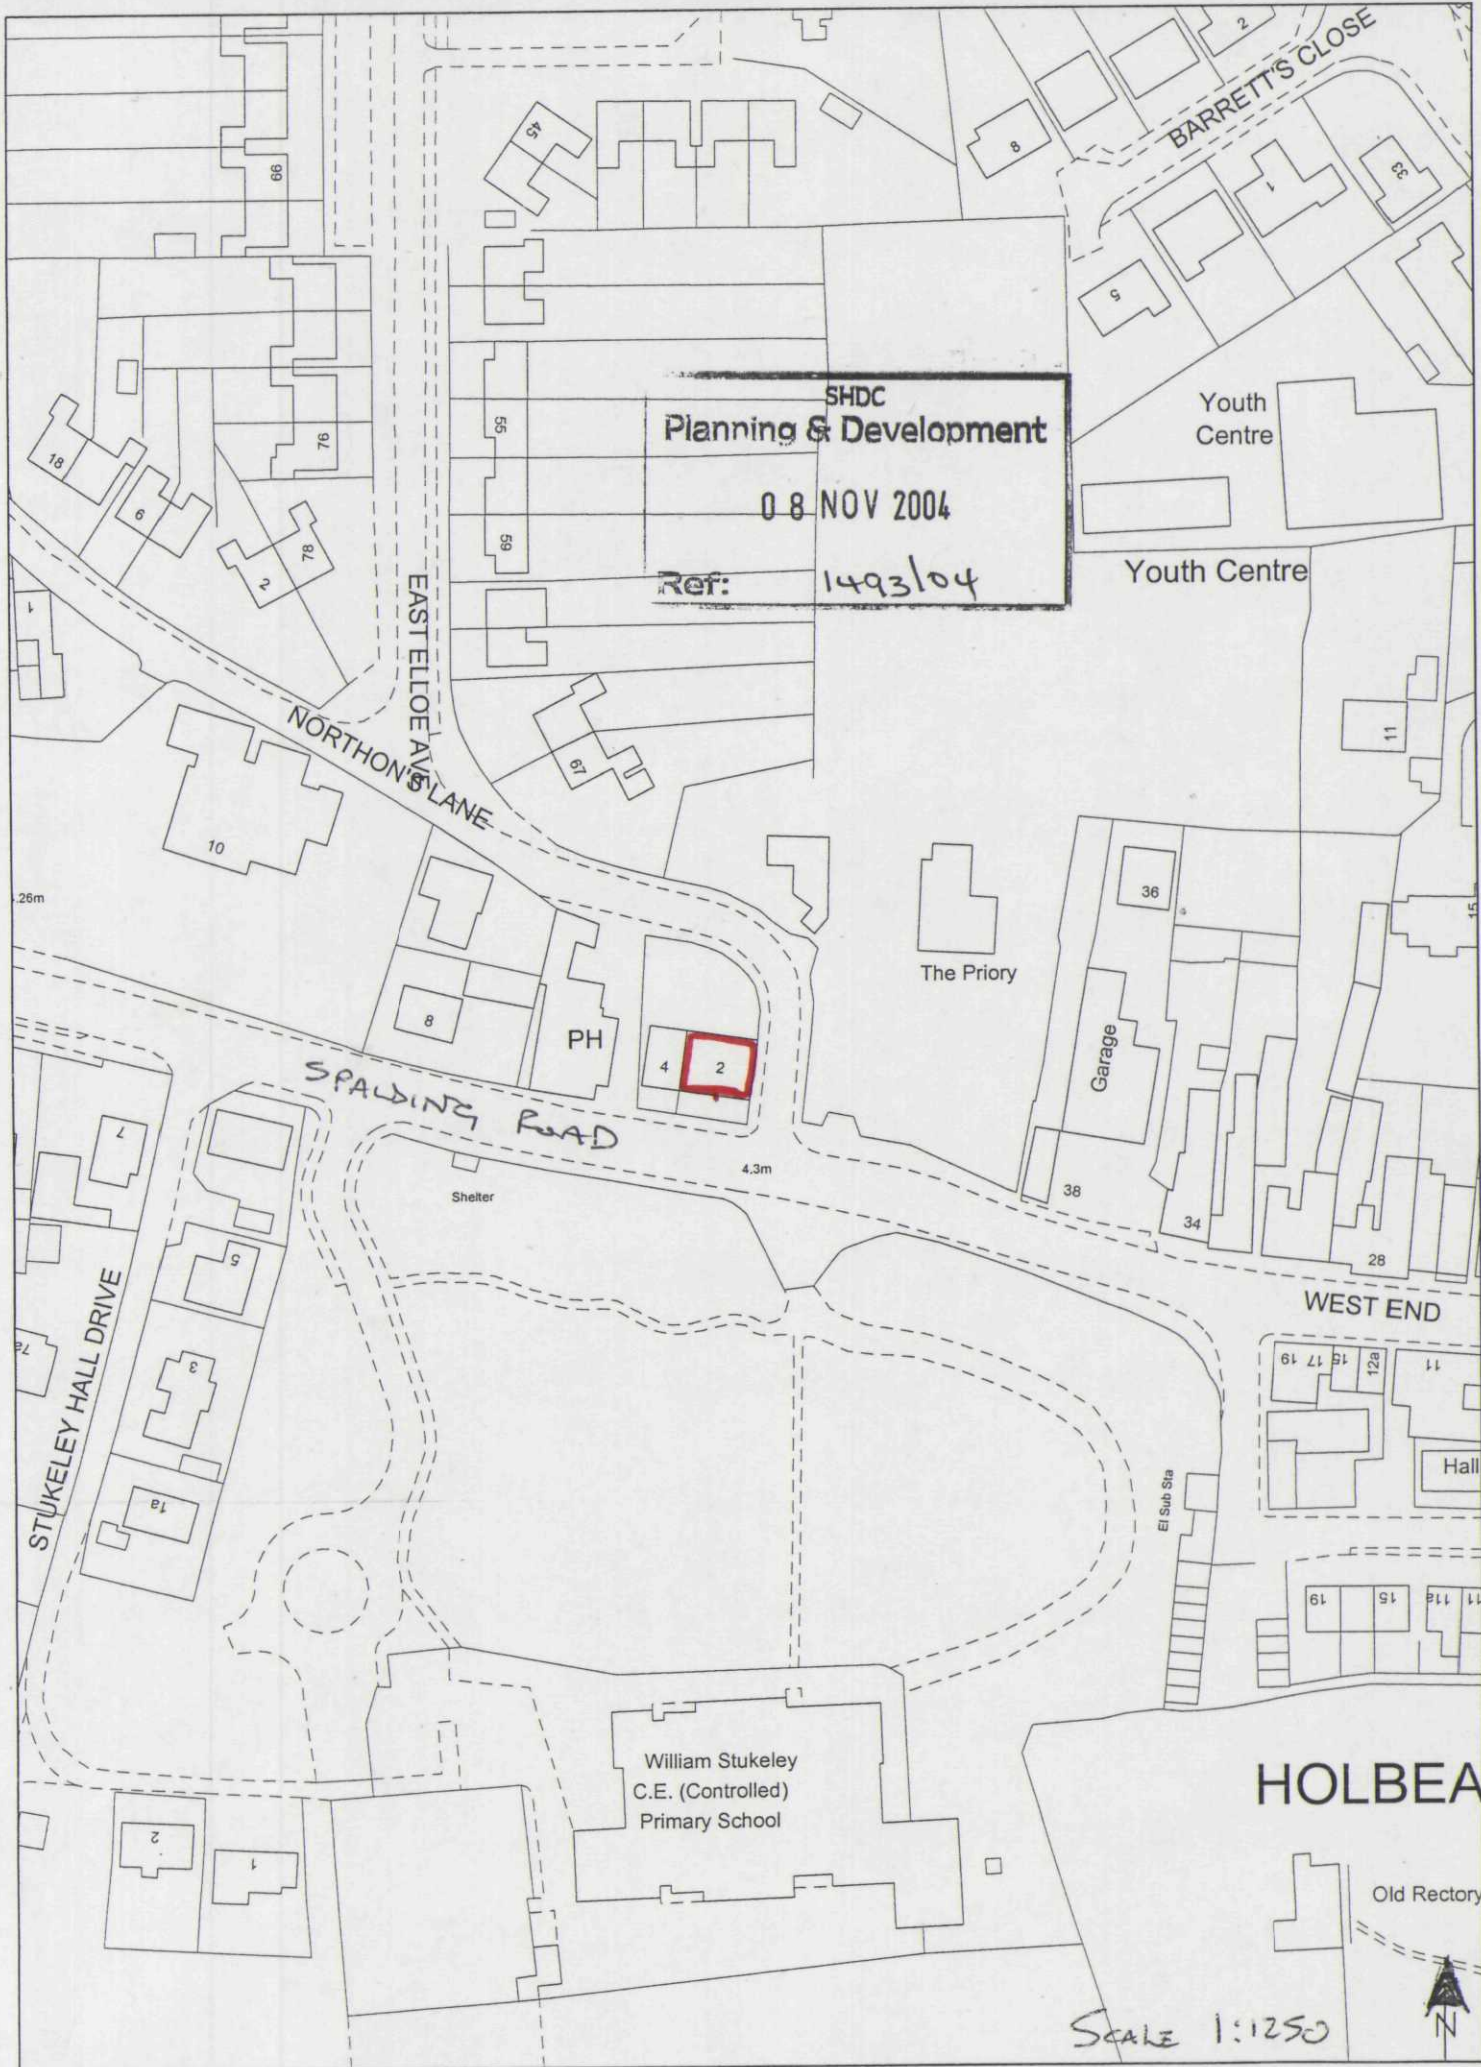

SHDC
Planning & Development

08 NOV 2004

Ref: 1493/04

Youth Centre

Youth Centre

The Priory

Garage

PH

4

2

Shelter

WEST END

Hall

William Stukeley
C.E. (Controlled)
Primary School

HOLBEACH

Old Rectory

SCALE 1:1250

