




Existing Front Elevation
Scale 1/100



Existing Side Elevation

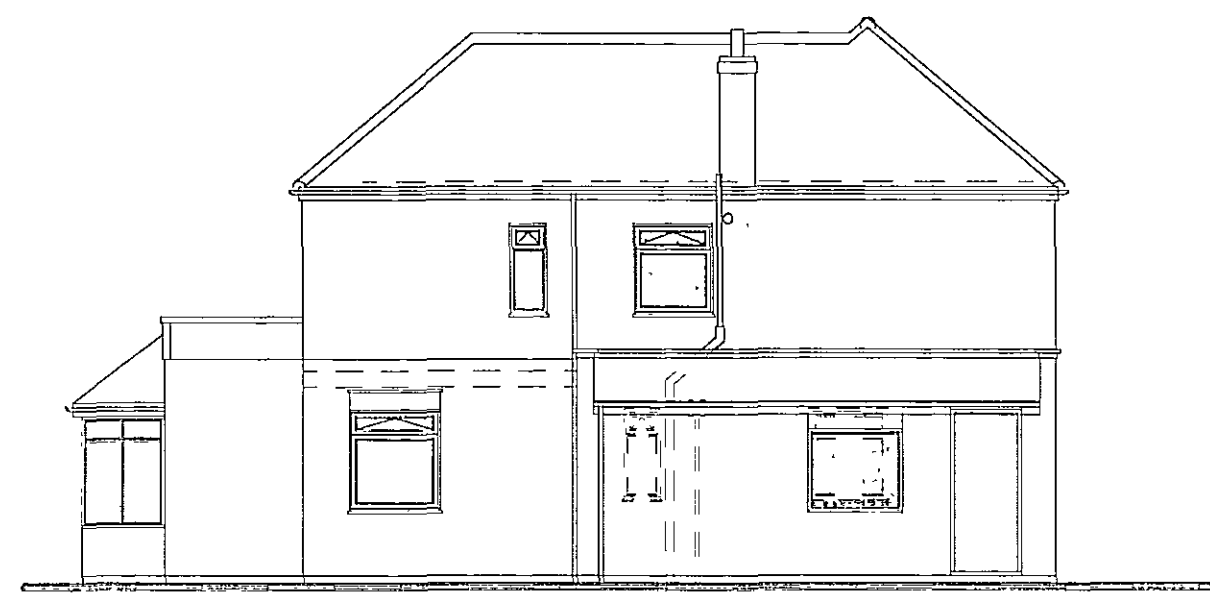

Existing Rear Elevation




Proposed Front Elevation
Scale 1/100




Proposed Side Elevation




Proposed Rear Elevation

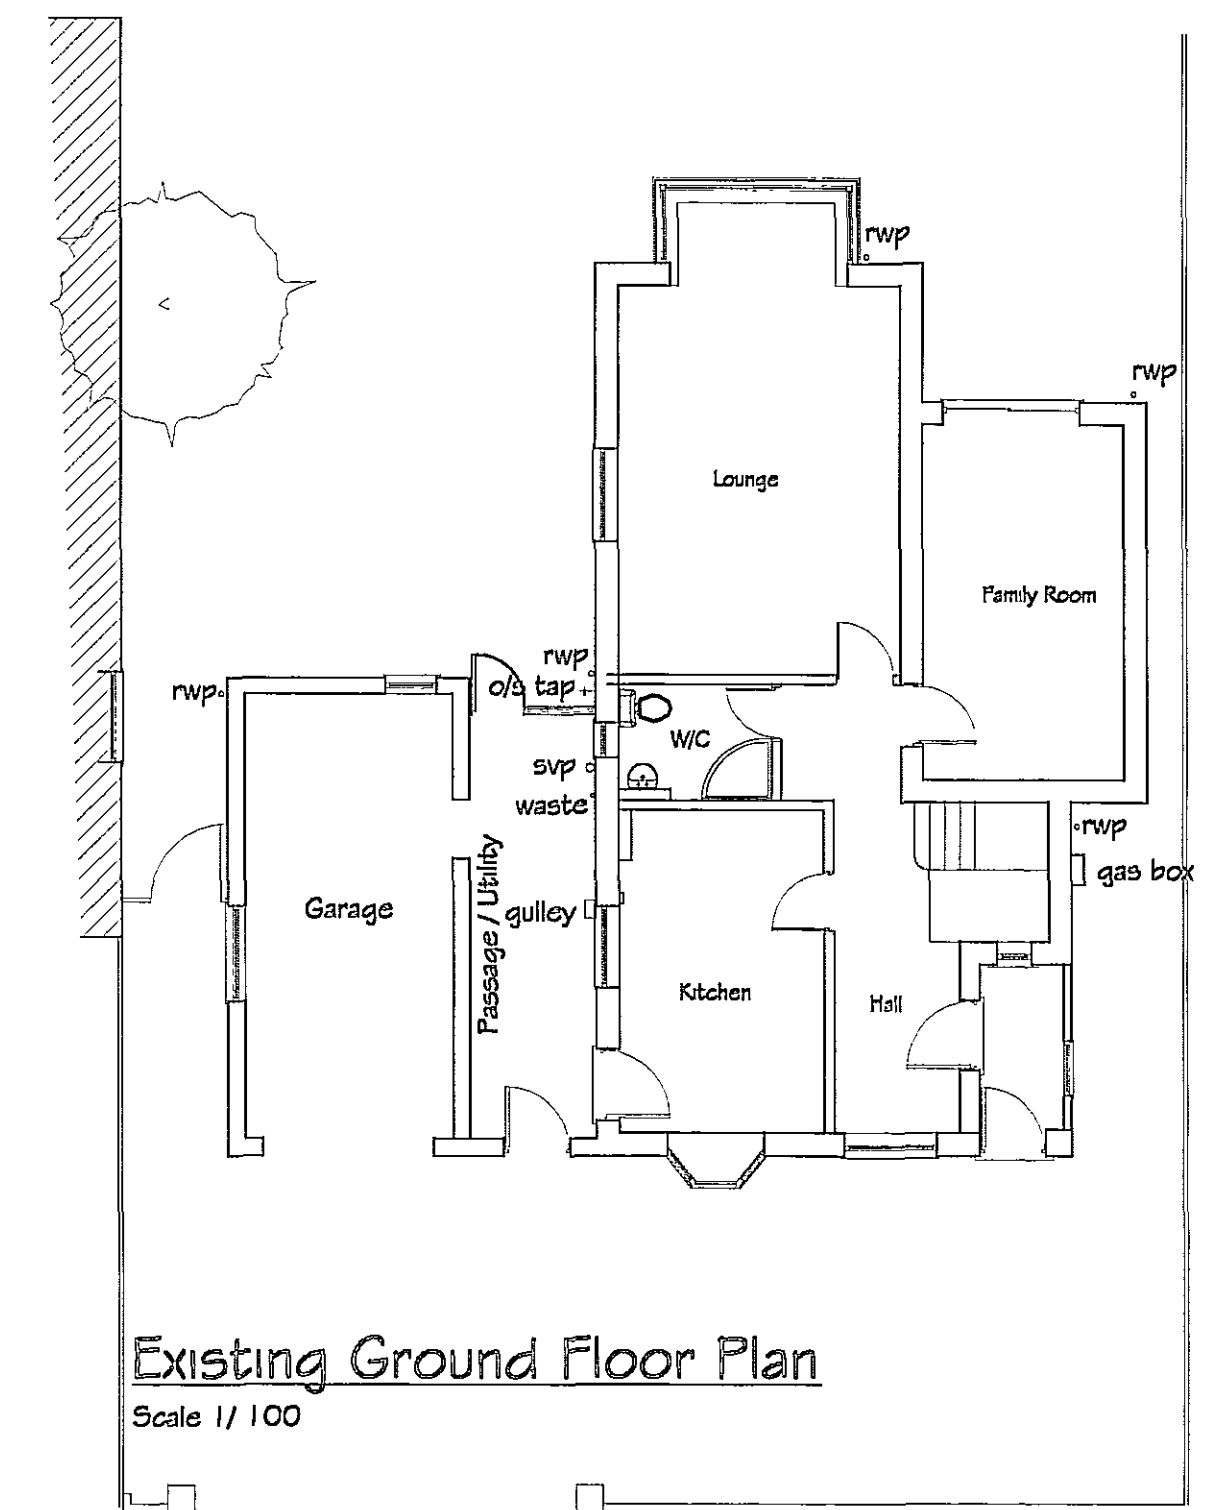


Existing Ground Floor Plan
Scale 1/100

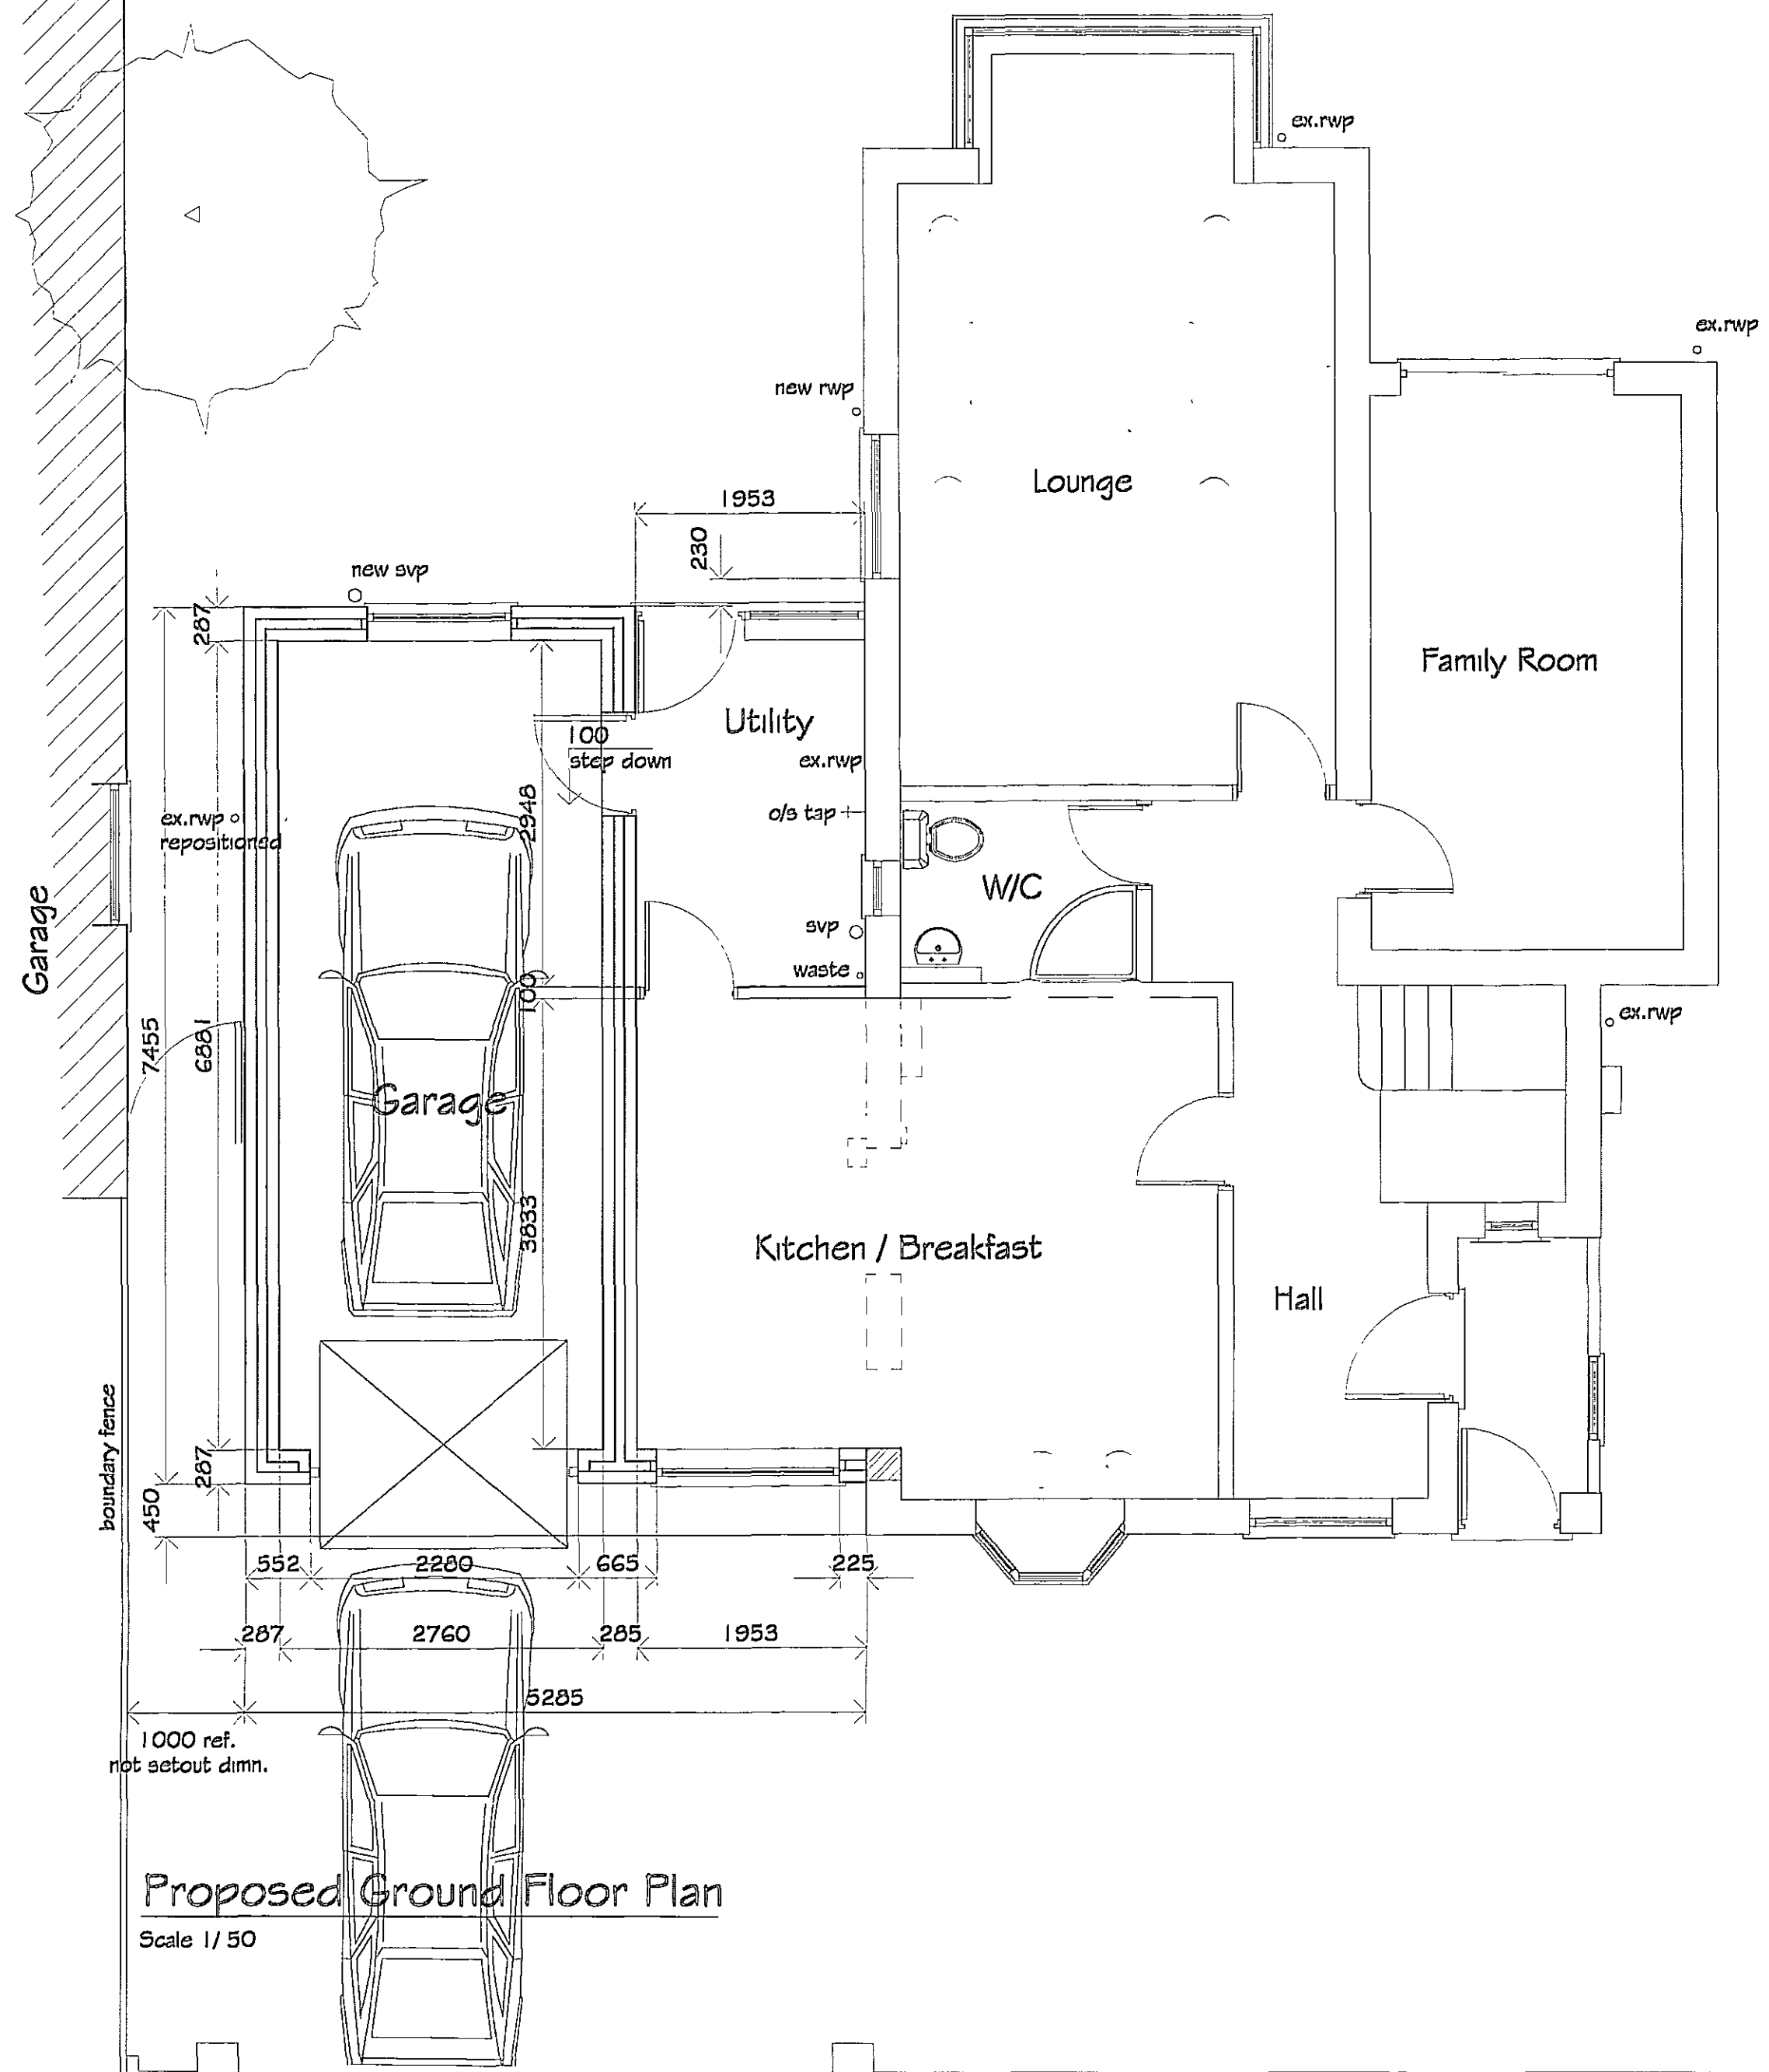

Proposed Ground Floor Plan
Scale 1/50

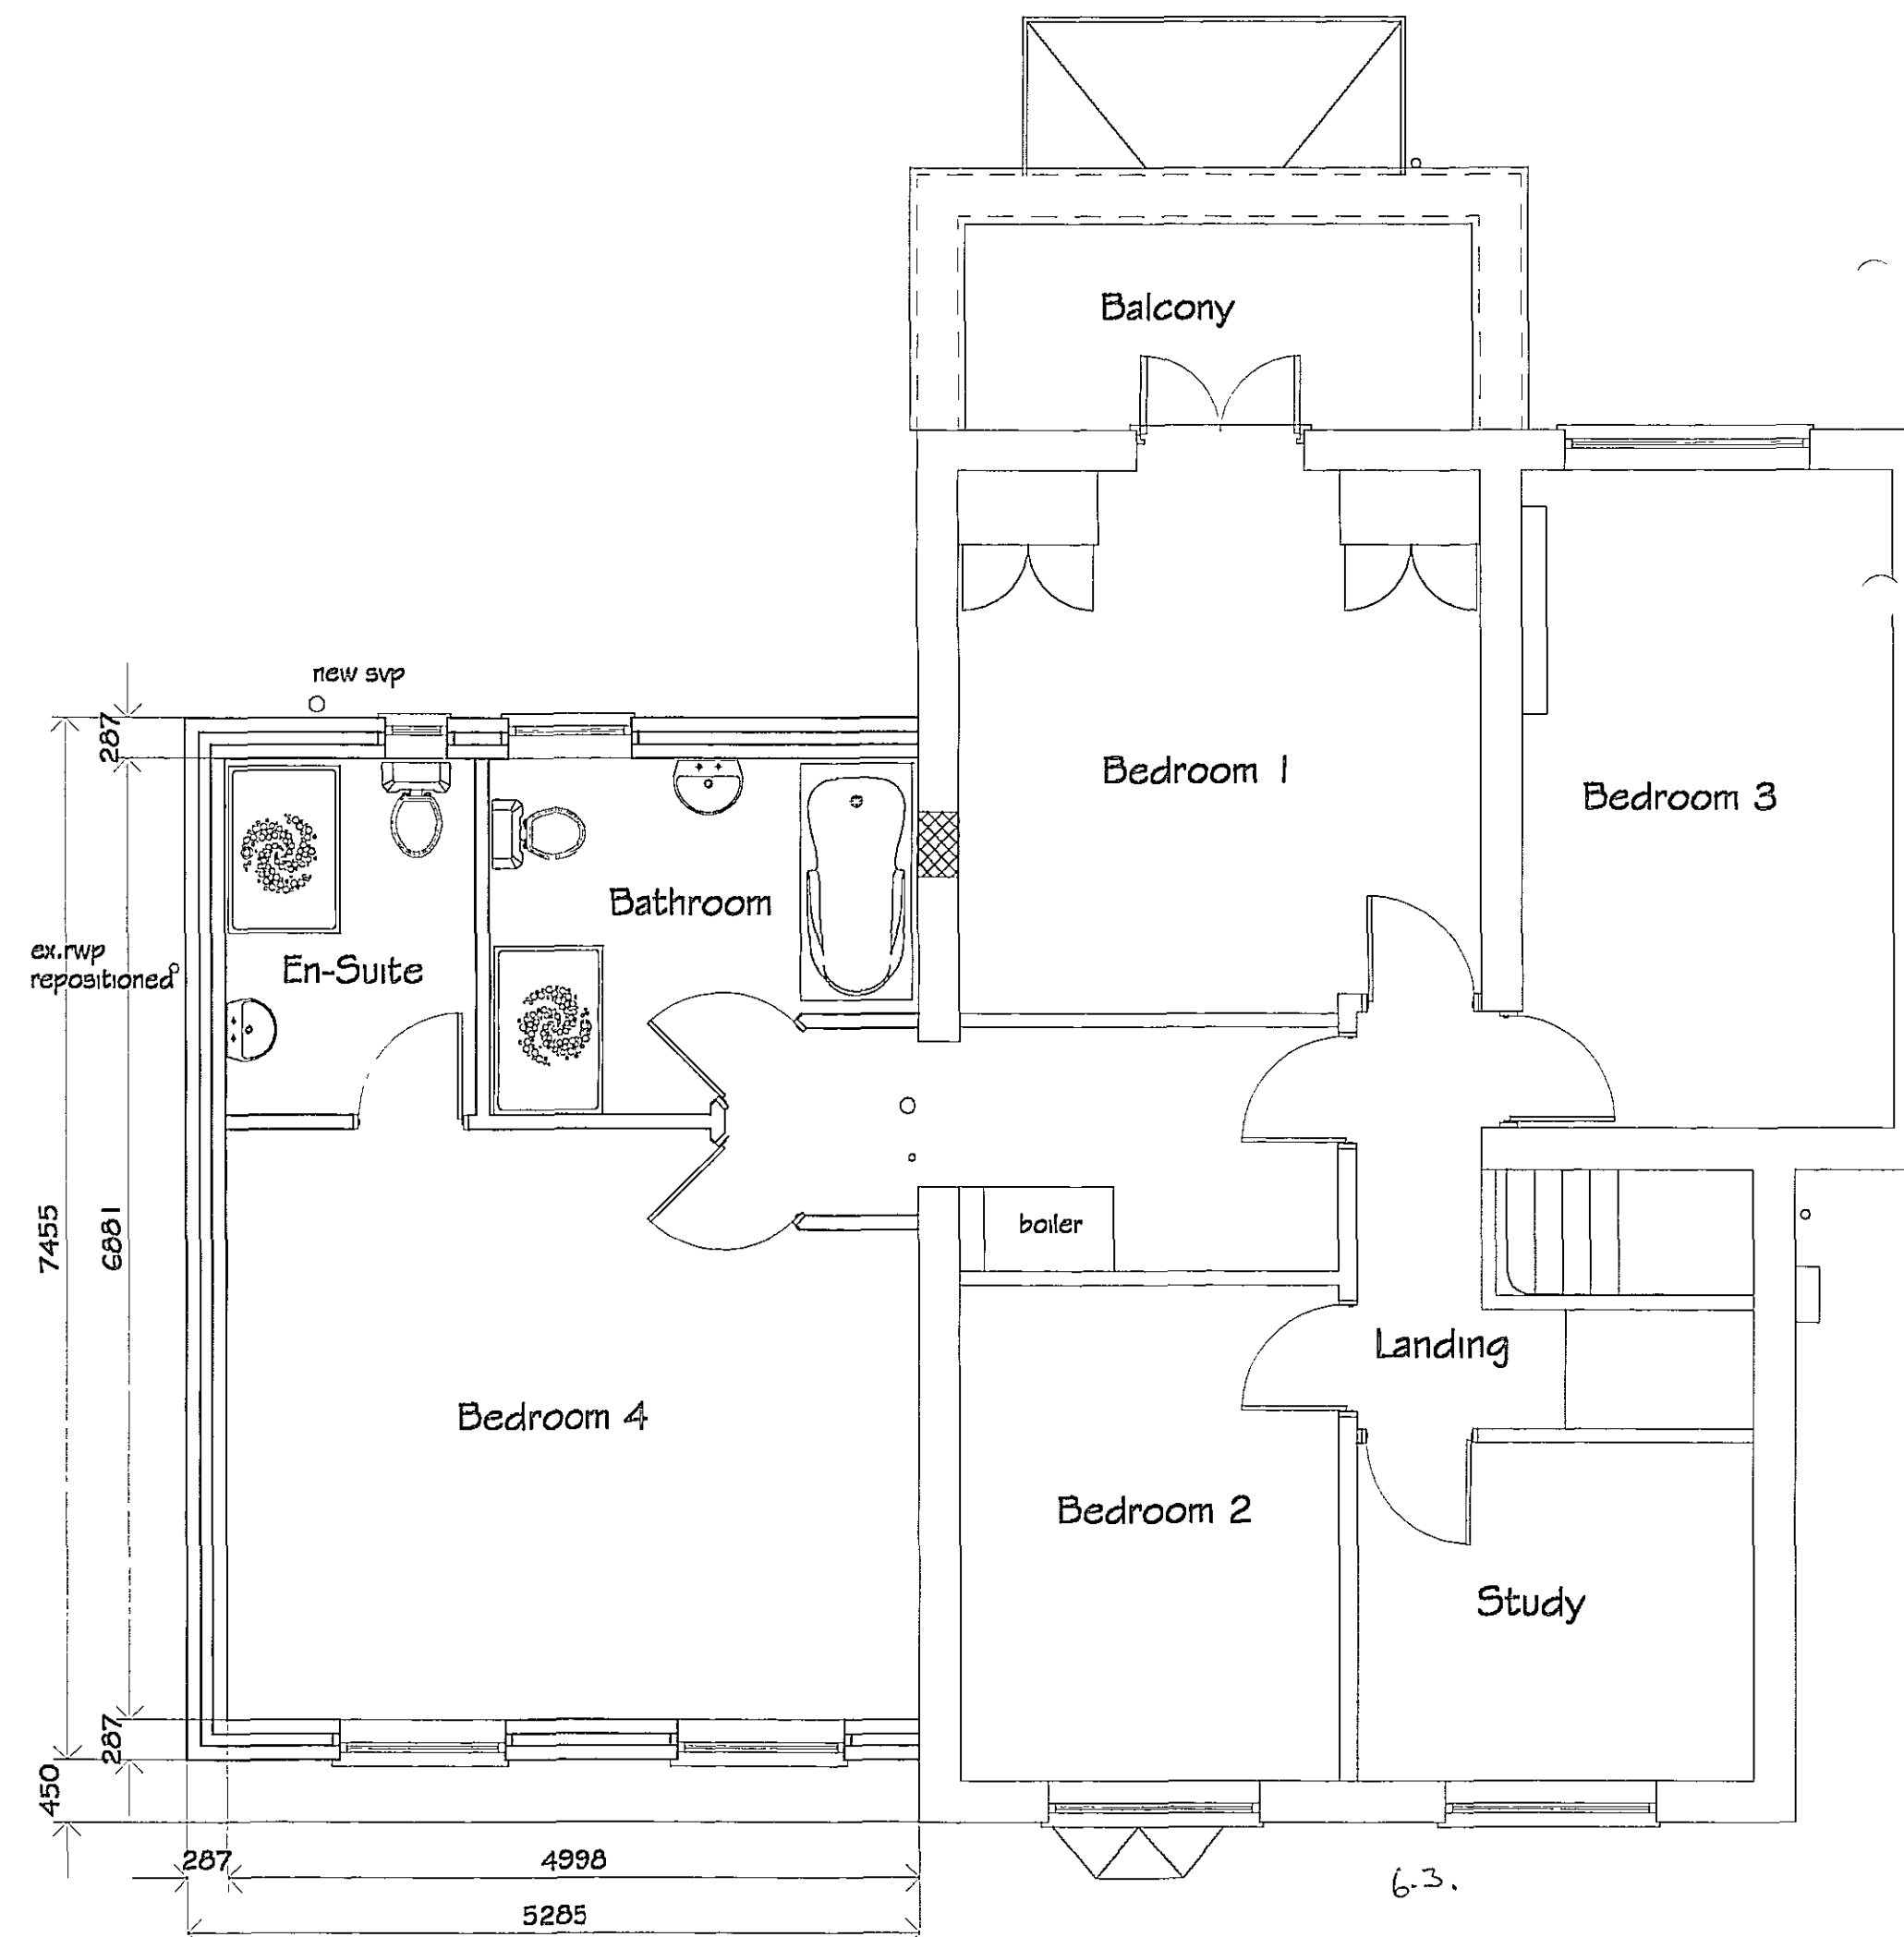

Proposed First Floor Plan

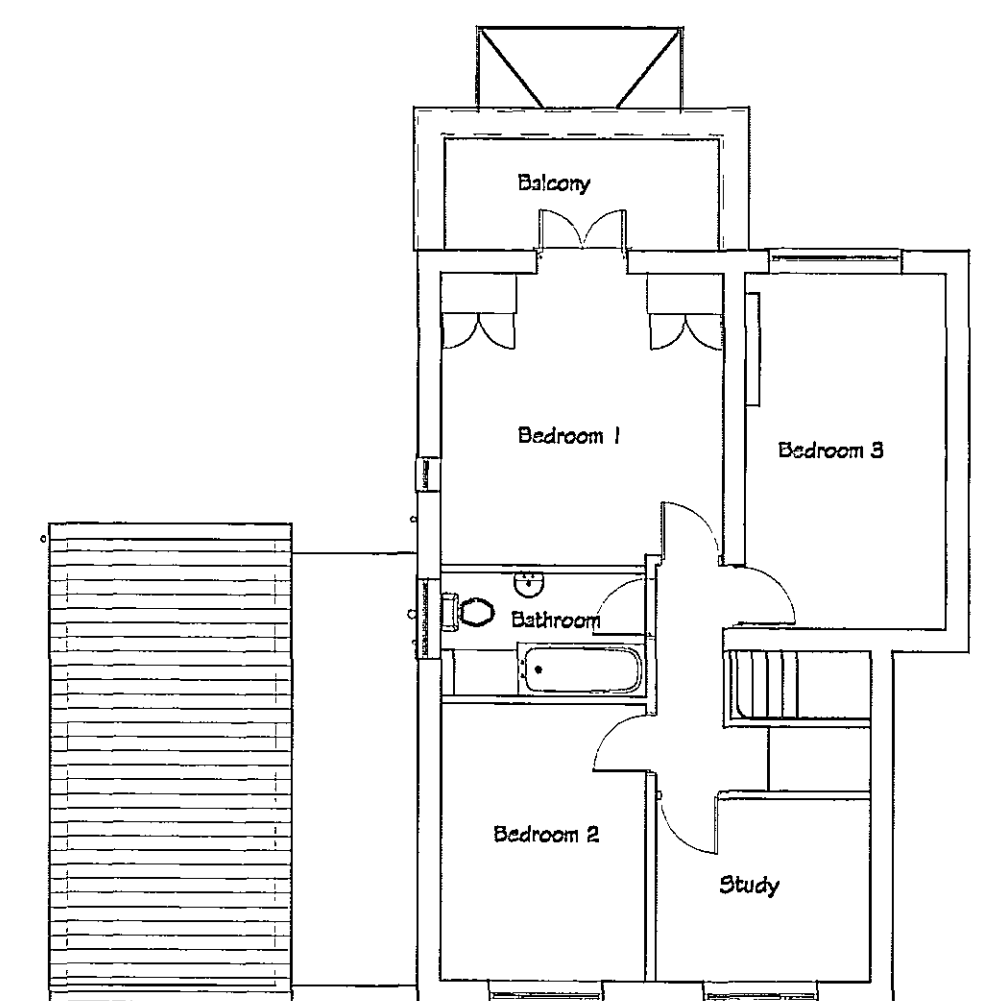

Existing First Floor Plan

A Revised to suit clients comments		mjw	26/9/07
REVISIONS		BY	DATE
DRAWN	MJW	DATE	21/8/07
SCALE	1/50 1/100	CHECKED	
CLIENT Mr & Mrs M. Spurdens 14 Langwith Drive Holbeach Spalding Lincoln PE12 7HQ			
PROJECT Demolish existing single storey garage / utility / passage to existing dwelling & replace with two storey side extension			
DETAILS Proposed & existing Floor Plans			
 Residential - Commercial - Industrial - Agricultural Planning & Building Regulations submissions 13 Waterbury Way, Frodoch, Spalding, Lincoln, PE11 1SR. Tel / Fax : 01775 767650 email : mjw@malcolmwatson.com			
DRWG No. 214/1/2007 ^A			