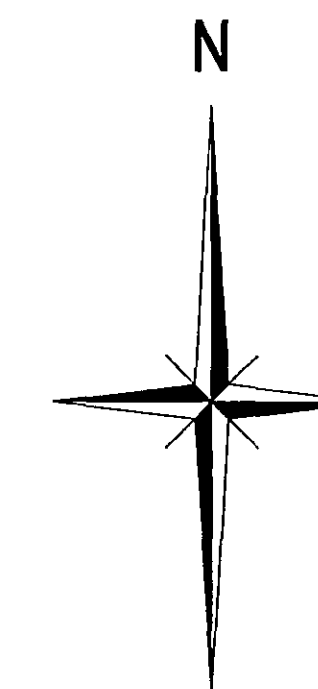




PLANT SCHEDULE

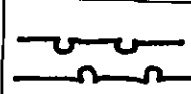
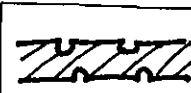
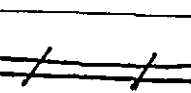
Hedge					
	Species	Height (cm)	Pot Size (Litres)	Specification	Density (No./m ²)
243	Ligustrum ovalifolium	60-80	3L	Branched: 5 breaks	350mm ctrs

Note: Hedges to be planted in single rows

103 no.
Ligustrum ovalifolium

140 no.
Ligustrum ovalifolium

KEY

-  Proposed Hedge
-  Existing Privet Hedge
-  Proposed 1.8m Close Boarded Fence

12.10.1 2007
1497/07

DETERMINED
PLAN

DRAWING
01 NOV 2007
ISSUED

Rev.	By	Notes	Date
rdc Robert Doughty Consultancy			
32 High Street, Helpringham Sleaford, Lincolnshire NG34 0RA Tel: 01529 421646 Fax: 01529 421358 Email: admin@rdc-landplan.co.uk Web: www.rdc-landplan.co.uk			
Client: Ashley King Developments Ltd			
Project: Willow Tree Barn, Holbeach St Marks			
Drawing title: Landscape Details			
Drawing No. 638 - 15 - LD 02	Rev. -	Drawn MD	
Scale 1:200@A1	Date 25-10-2007	Checked	

DO NOT SCALE from this drawing. All measurements should be checked against on site conditions and any discrepancies should be brought to the attention of the Robert Doughty Consultancy.