




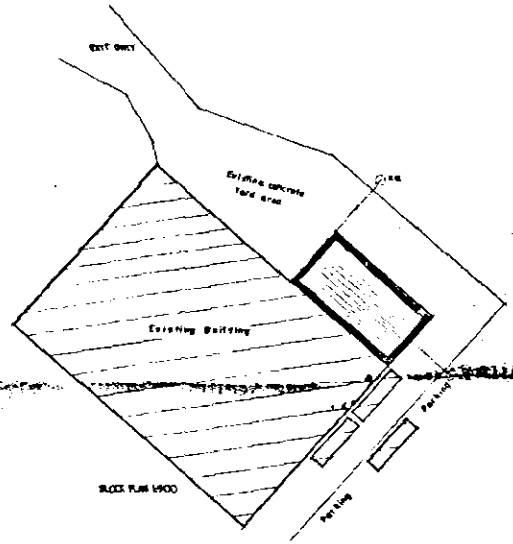

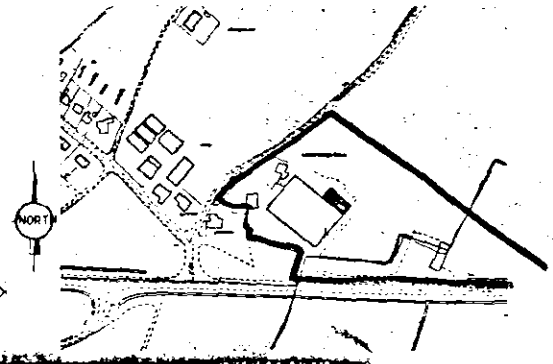

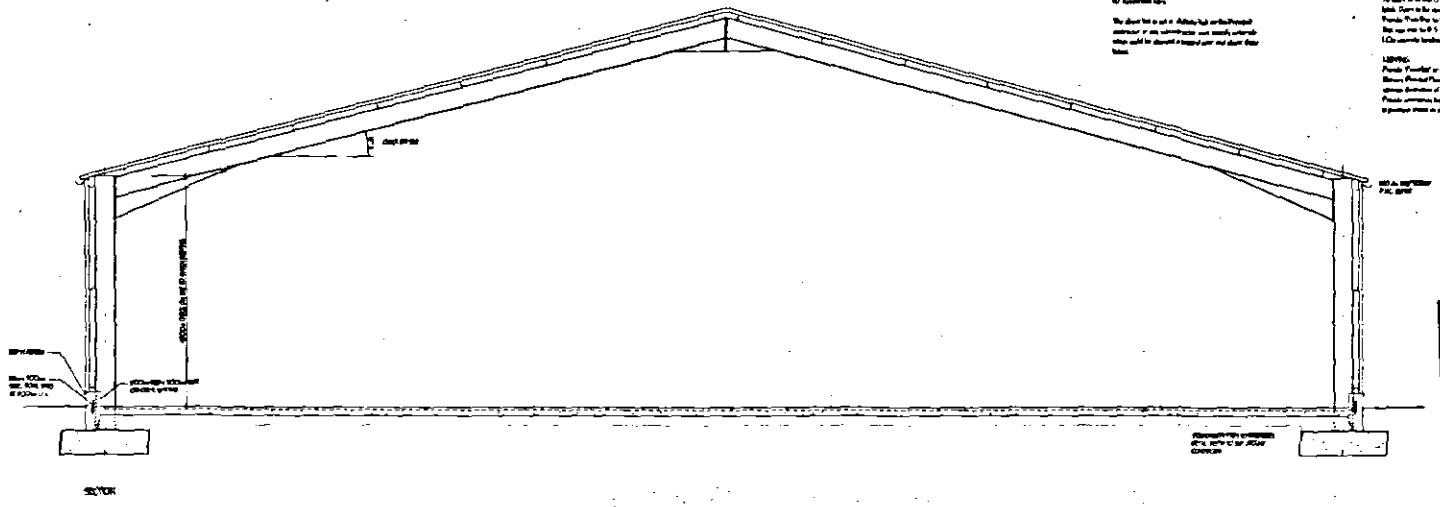

SOUTH HOLLAND DC
HOUSING & PLANNING
24 FEB 2000
Ref: H/2332/00

DETERMINED PLAN

COOPER ARCHITECTURAL DESIGN

BOSTON BUILD COMPANY LTD.

PROPOSED BULROSED STORAGE BUILDING
LABEL LODGE NURSERY,
WALPOLE HIGHWAY,
WISBECH,
CAMBS.

SECTION / ELEVATIONS

Scale: 1:50 1:100	Drawing No: 99-46-2
Date: FEB 2000	Drawn: AC