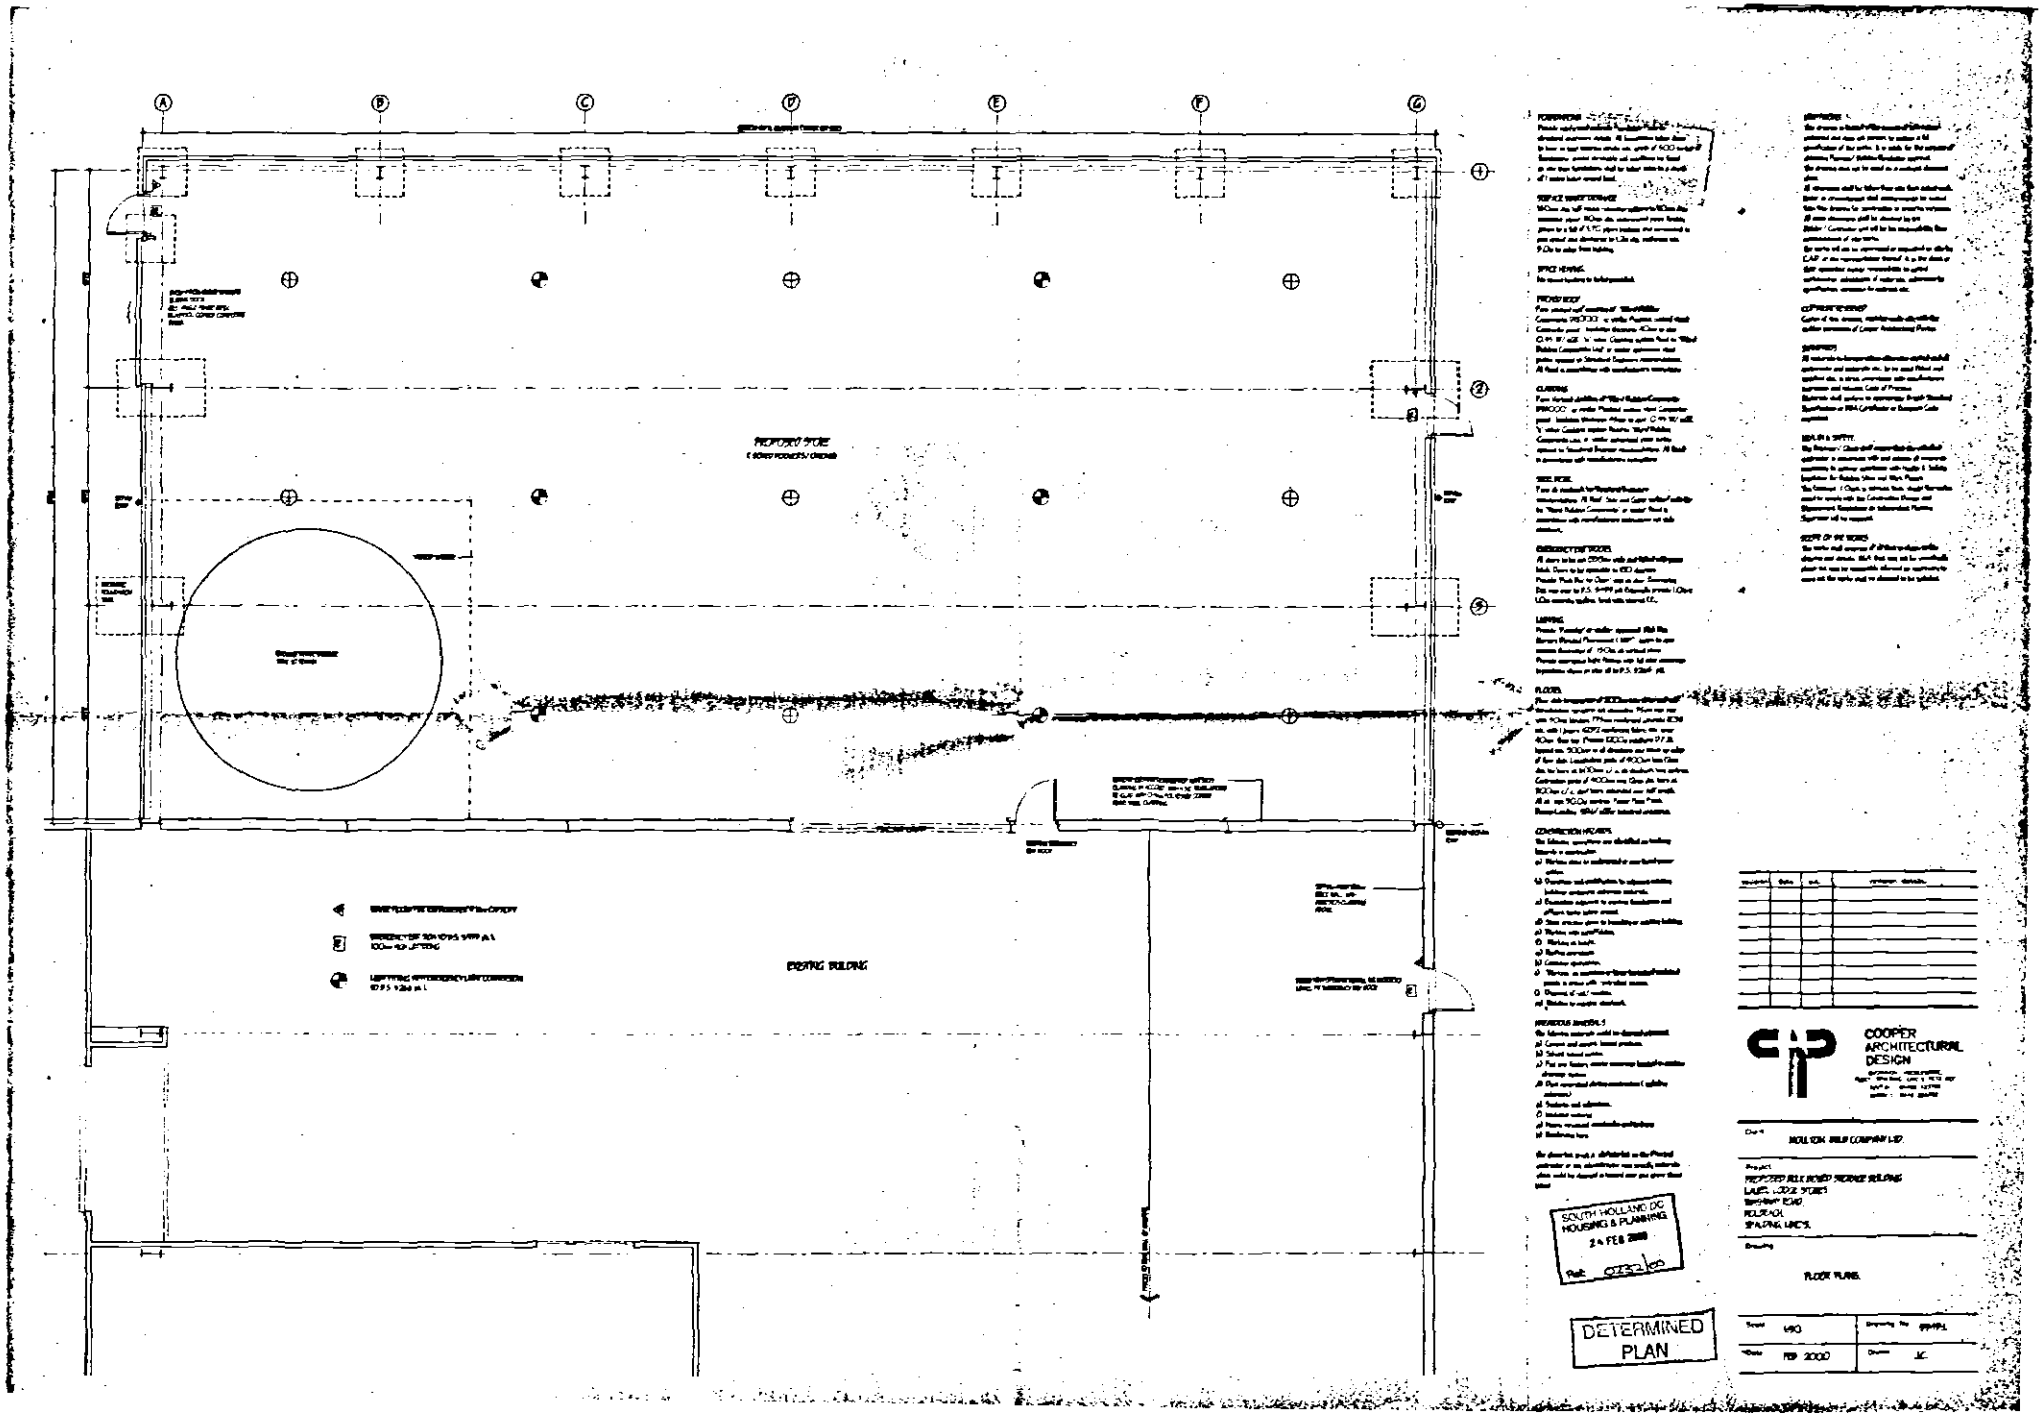

A
B
C
D
E
F
G
1
2
EXISTING BUILDING
SOUTH HOLLAND DC
HOUSING & PLANNING
24 FEB 2000
DETERMINED
PLAN
COOPER
ARCHITECTURAL
DESIGN
FEB 2000