


3156

3156

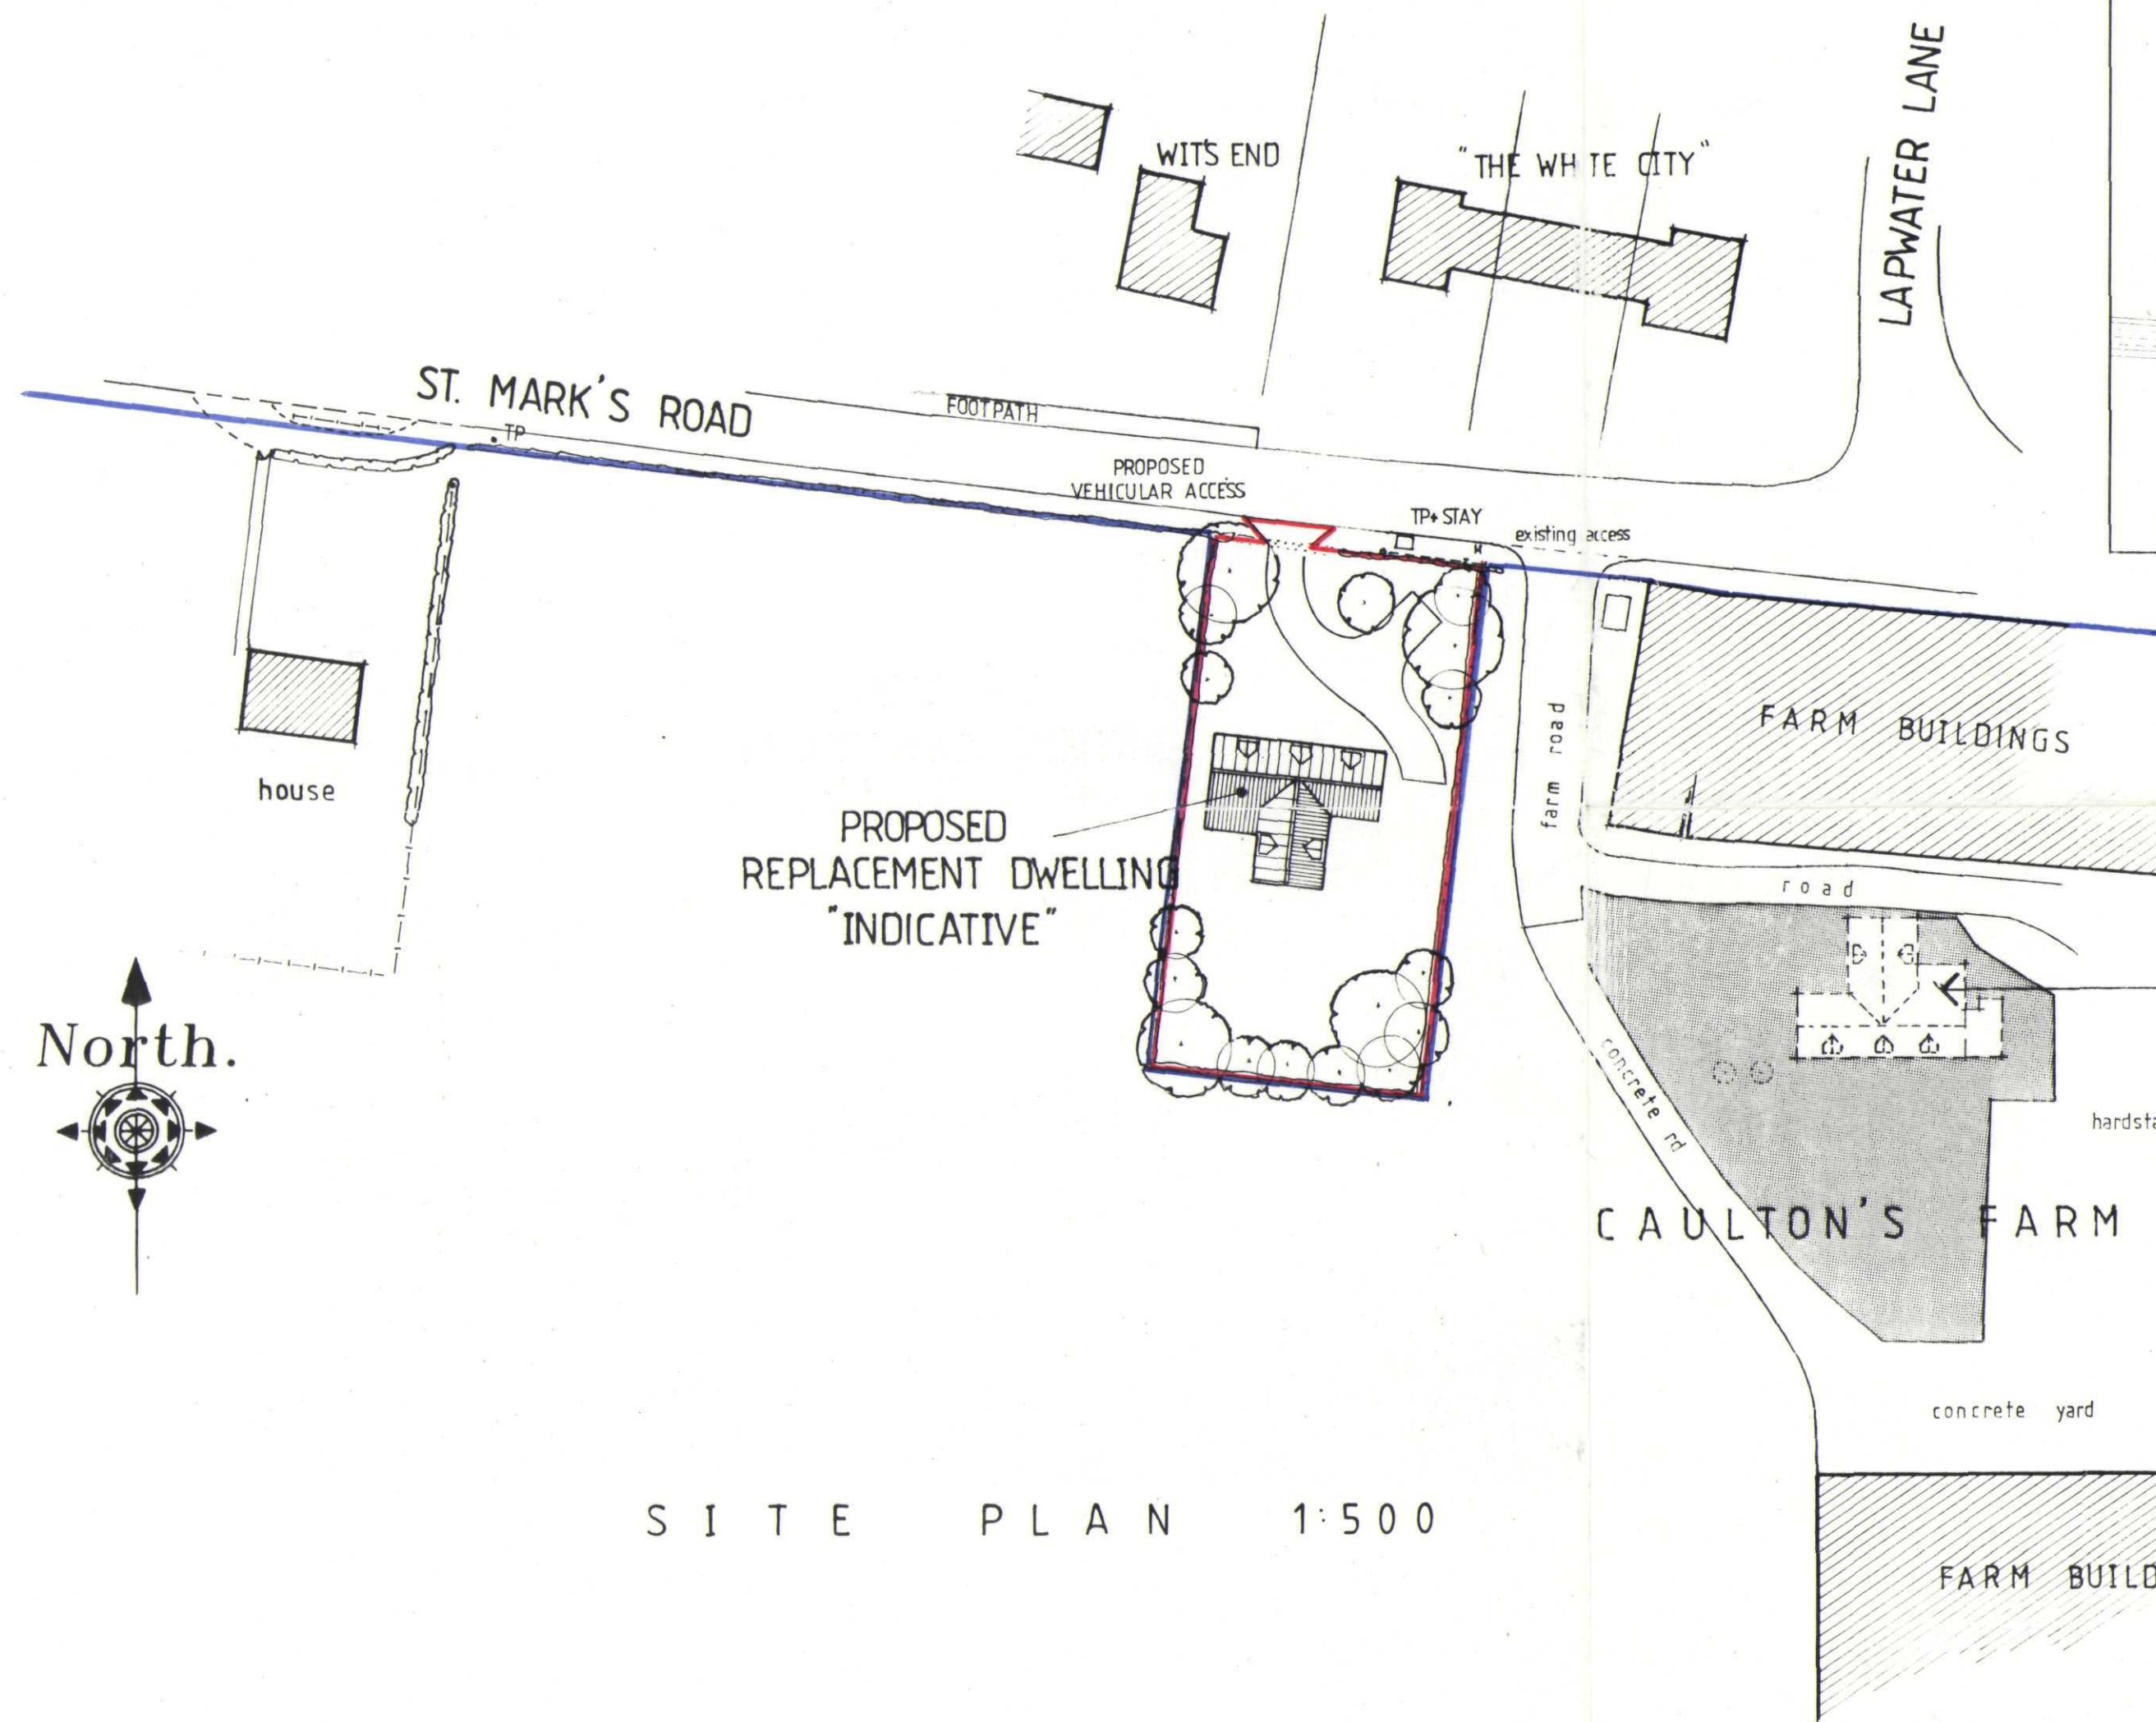

EXISTING HOUSE
TO BE DEMOLISHED
235.68 m²
SHADED AREA DENOTES DOMESTIC
GARDEN TO BECOME FARMYARD

217
43
260.5m²
217.5m x 20% = 260

**DETERMINED
PLAN**

Planning Department
16 DEC 2003
Ref 1521/03

PODDINGTONS
Architectural Design Consultants
Unit 7, The Flaxmill, Flaxmill Lane, Pinchbeck,
Spalding, Lincs. PE11 3XQ.
Tel: 01775 720866 Fax: 01775 720877

Project:
REPLACEMENT DWELLING
ST MARKS RD HOLBEACH ST MARKS
FOR MR P.J. DUFFY

Drawing:
OUTLINE
Scale:
1:500 1:2500
Drawing. No.
3156 1
Drawn:
Date:
Rev.